

NOTES:
Dimensions to be checked on site before commencing work. Any discrepancies shall be reported to the architect immediately. Do not scale from these drawings except for planning purposes. Use figured dimensions only.
Where applicable, this drawing is to be read in conjunction with other consultants' drawings.
All drawings to be read in conjunction with specification and all other drawings including structure engineer and mechanical and electrical drawings / specification



Proposed Site Location Plan @ 1:1250
© Crown Copyright 2010. All rights reserved. Licence number 1000204419
Download Date: 8th June 2012



Proposed Site Location Plan @ 1:500
© Crown Copyright 2010. All rights reserved. Licence number 1000204419
Download Date: 8th June 2012

REV	DATE	AMENDMENT	DRAWN
E	24.10.13	Drawing Revised Following Email	THGD
D	21.10.13	Drawing Revised Following Email	THGD
C	11.10.13	Drawing Revised Following Email	THGD
B	11.10.13	From Client	THGD
A	11.10.13	From Client	THGD


hdy
architects
www.hdyarchitects.co.uk
mail@hdyarchitects.co.uk
Helyer Davies Architects Ltd
The Old Rectory, 2010, 2011
01243 370 751
01243 370 715

CLIENT
Sunder Esqrd


PROJECT
Proposed Extension
34 Horsenden Road
Birmingham

DRAWING
Plans, Section and Elevations
Scales


DATE	JULY 2012	DRAWN	TD
DRAWING NUMBER	1210701	REVISION	D

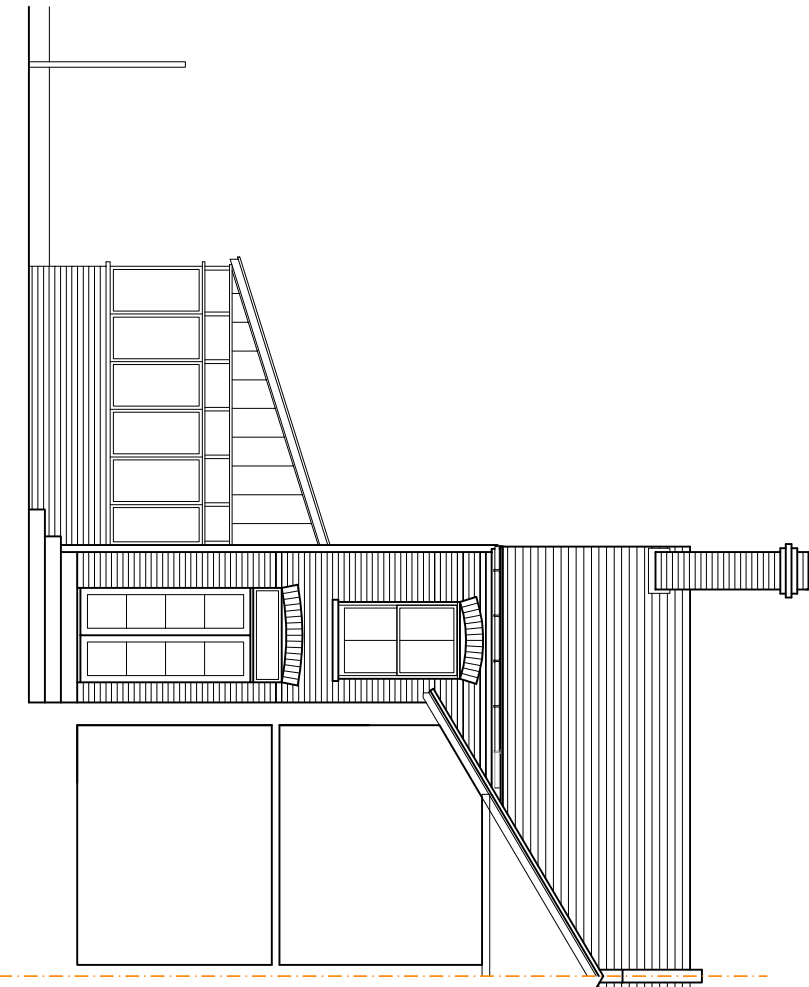


Existing East Elevation
[Section AA] @ 1:100

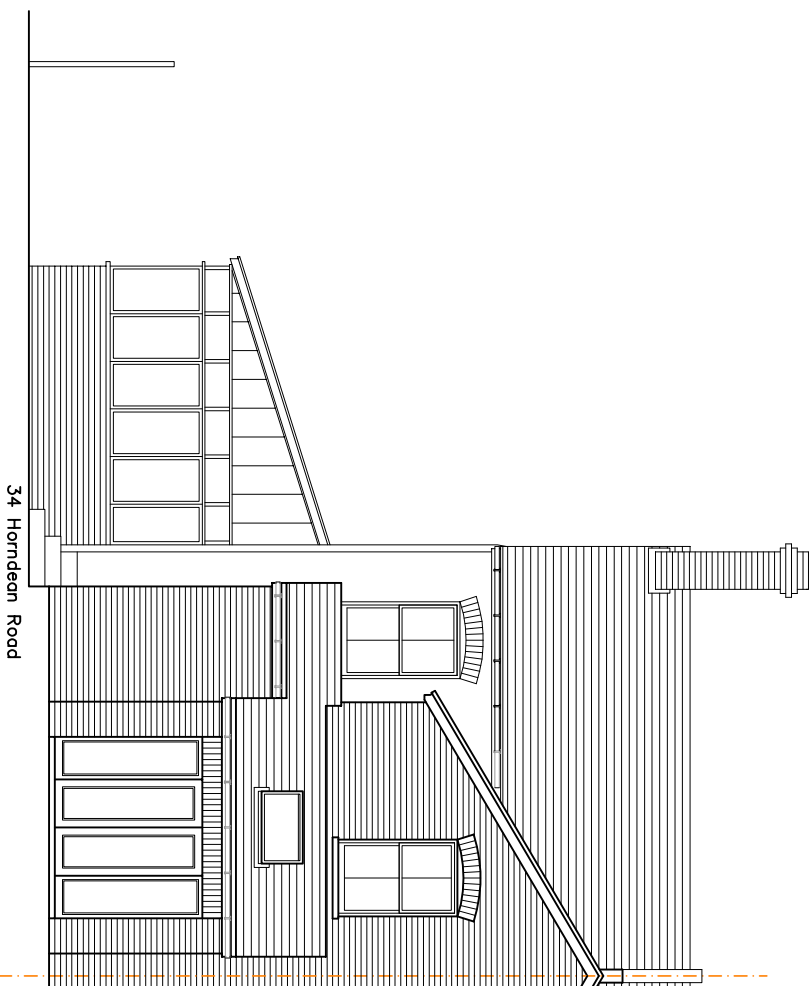


Existing East Elevation @ 1:100

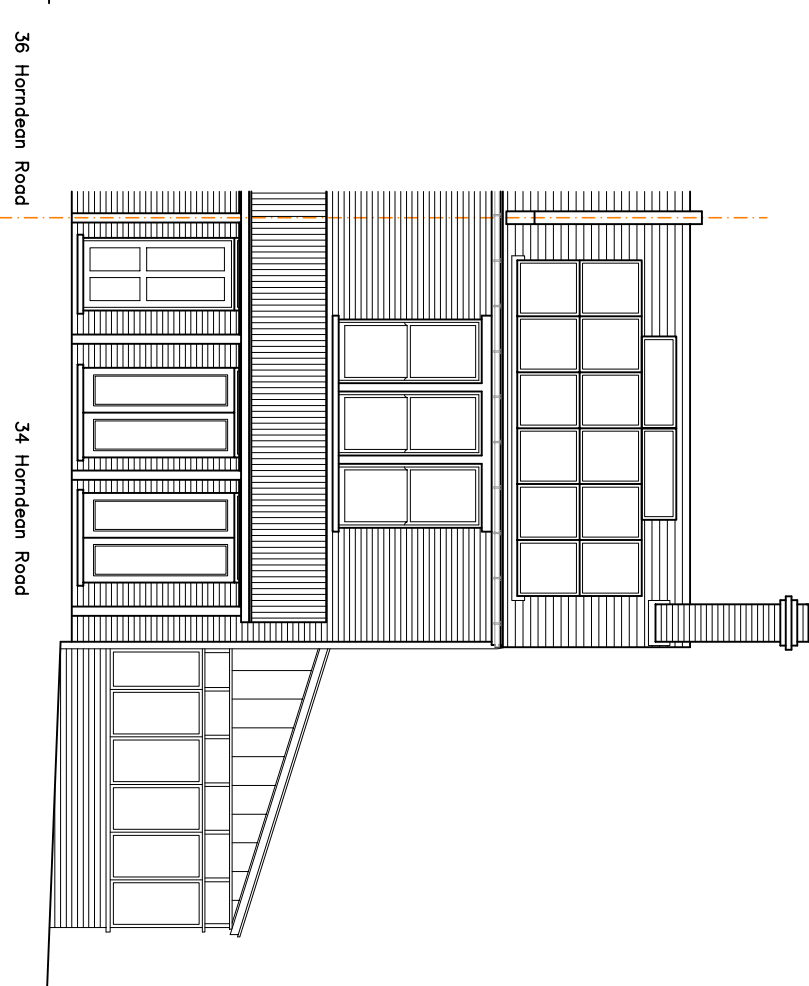


Existing West Elevation @ 1:100

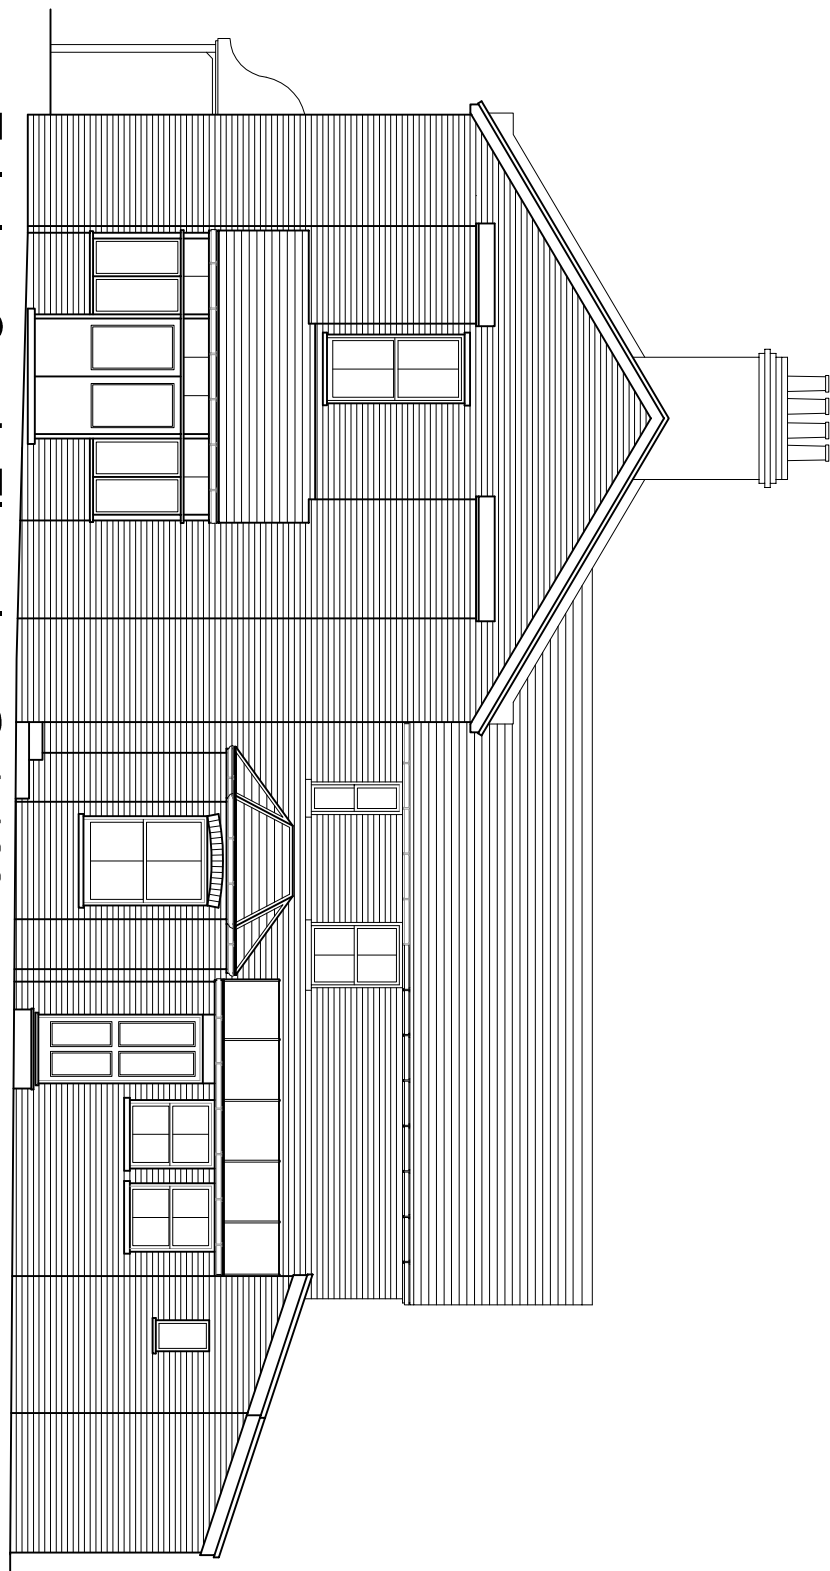

Existing South Elevation @ 1:100

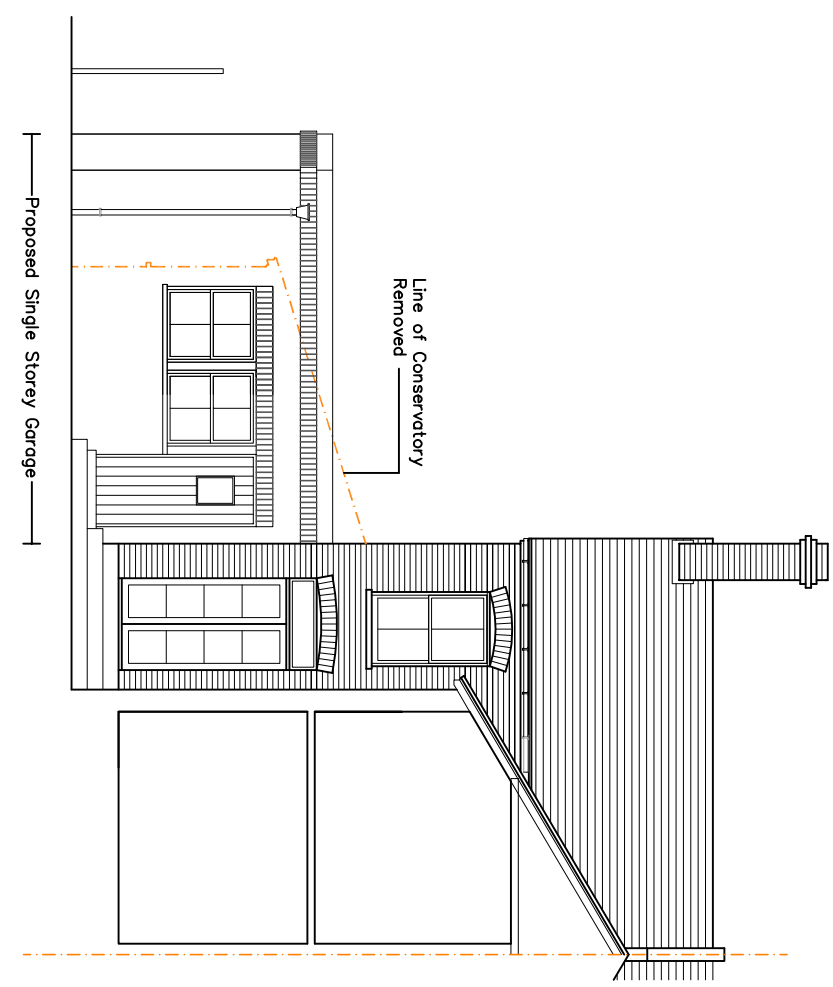


Proposed East Elevation
[Section AA] @ 1:100

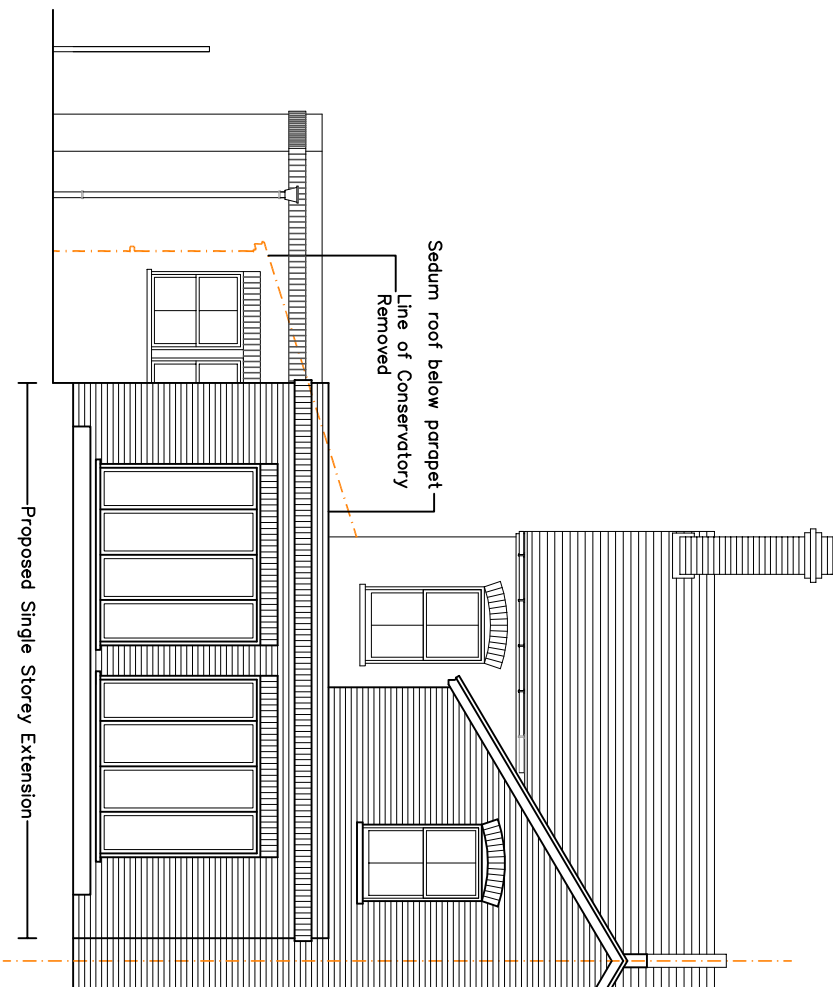


Proposed East Elevation @ 1:100




Proposed West Elevation @ 1:100

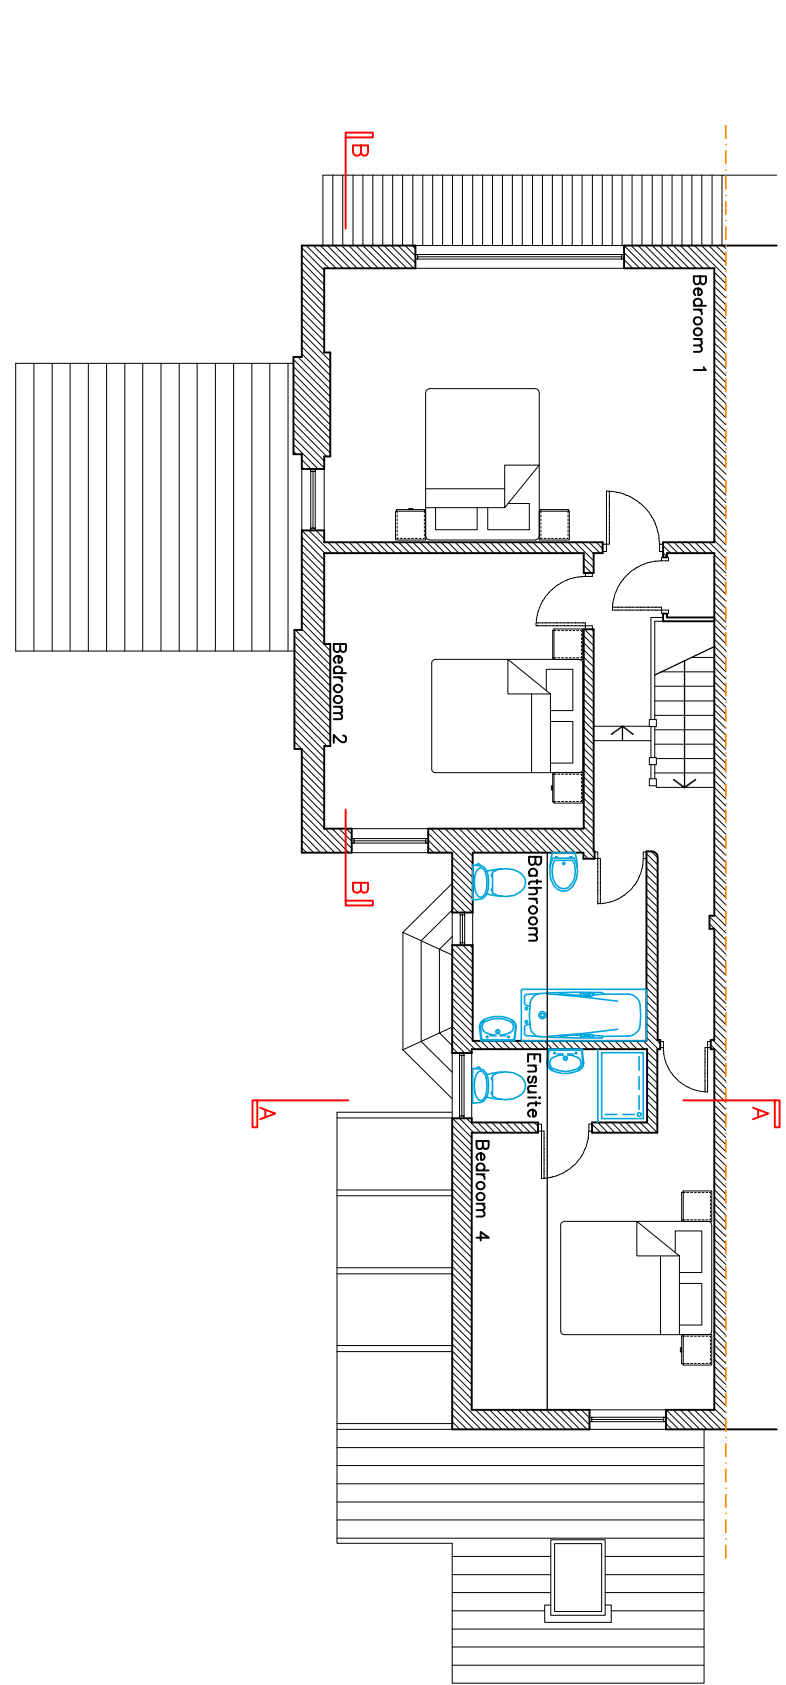

Existing First Floor Plan @ 1:100

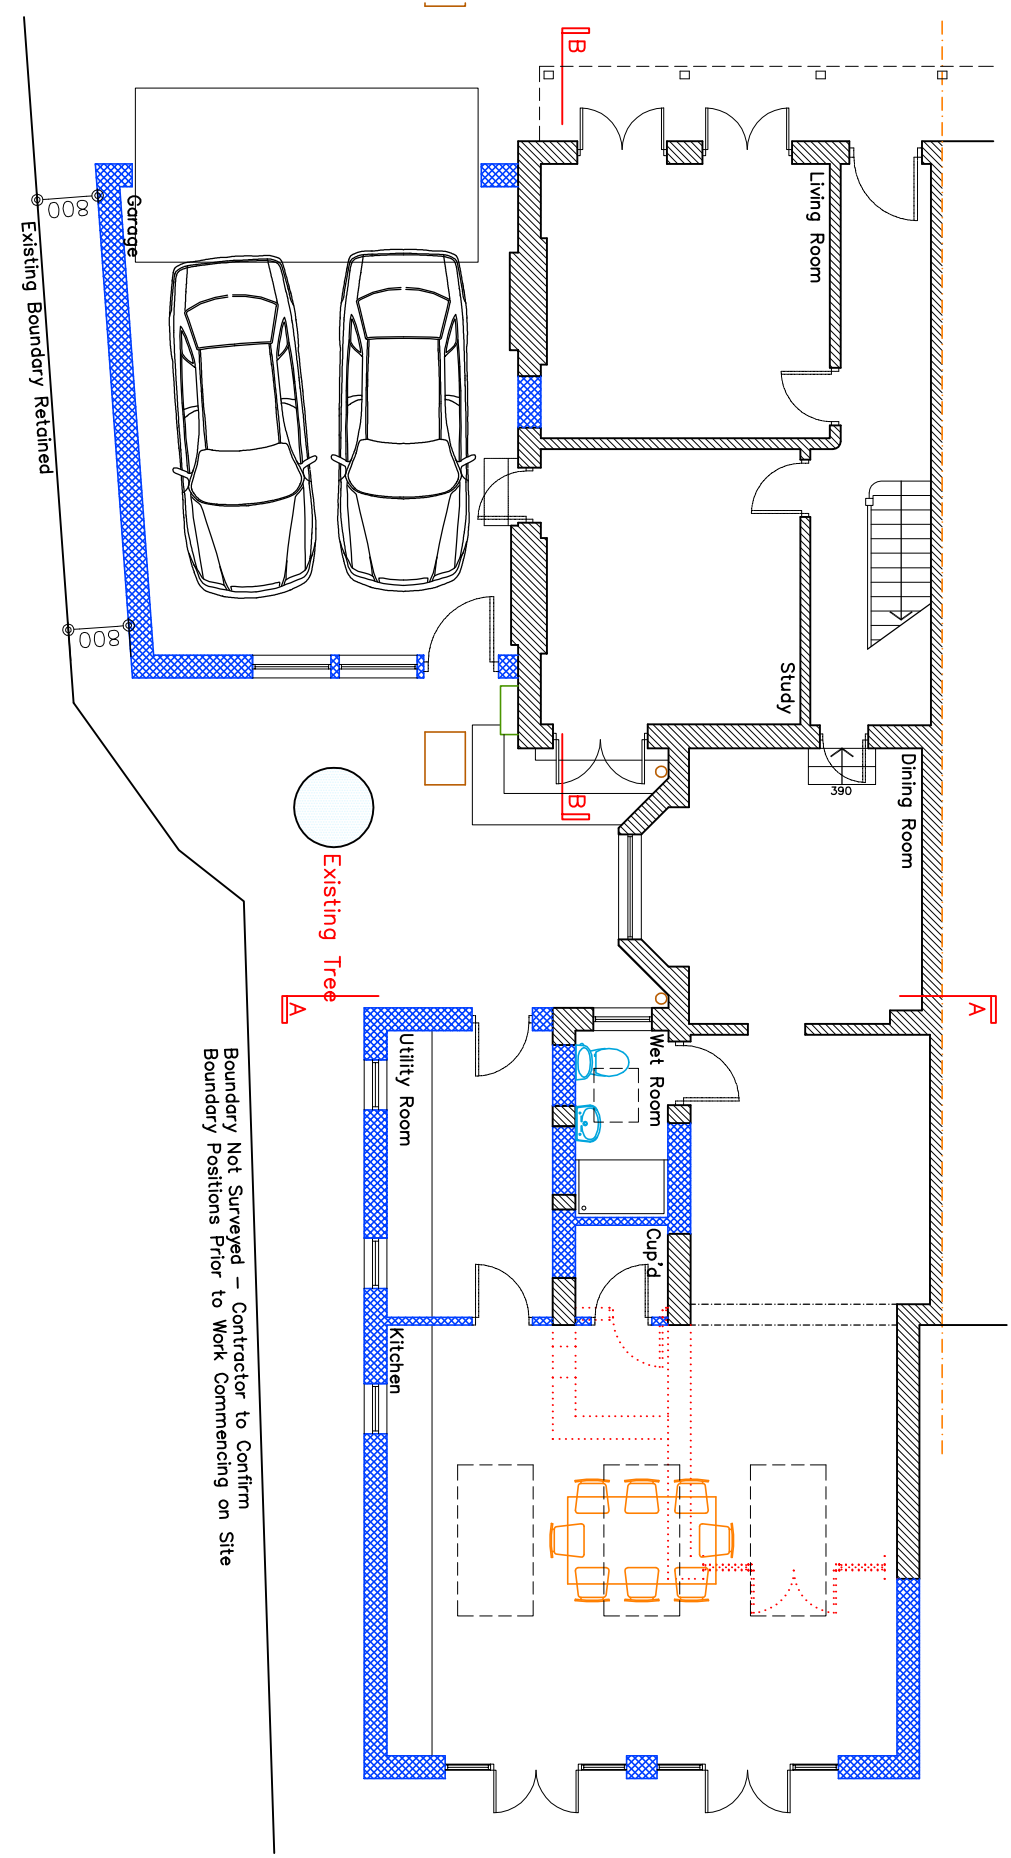


Proposed First Floor Plan @ 1:100

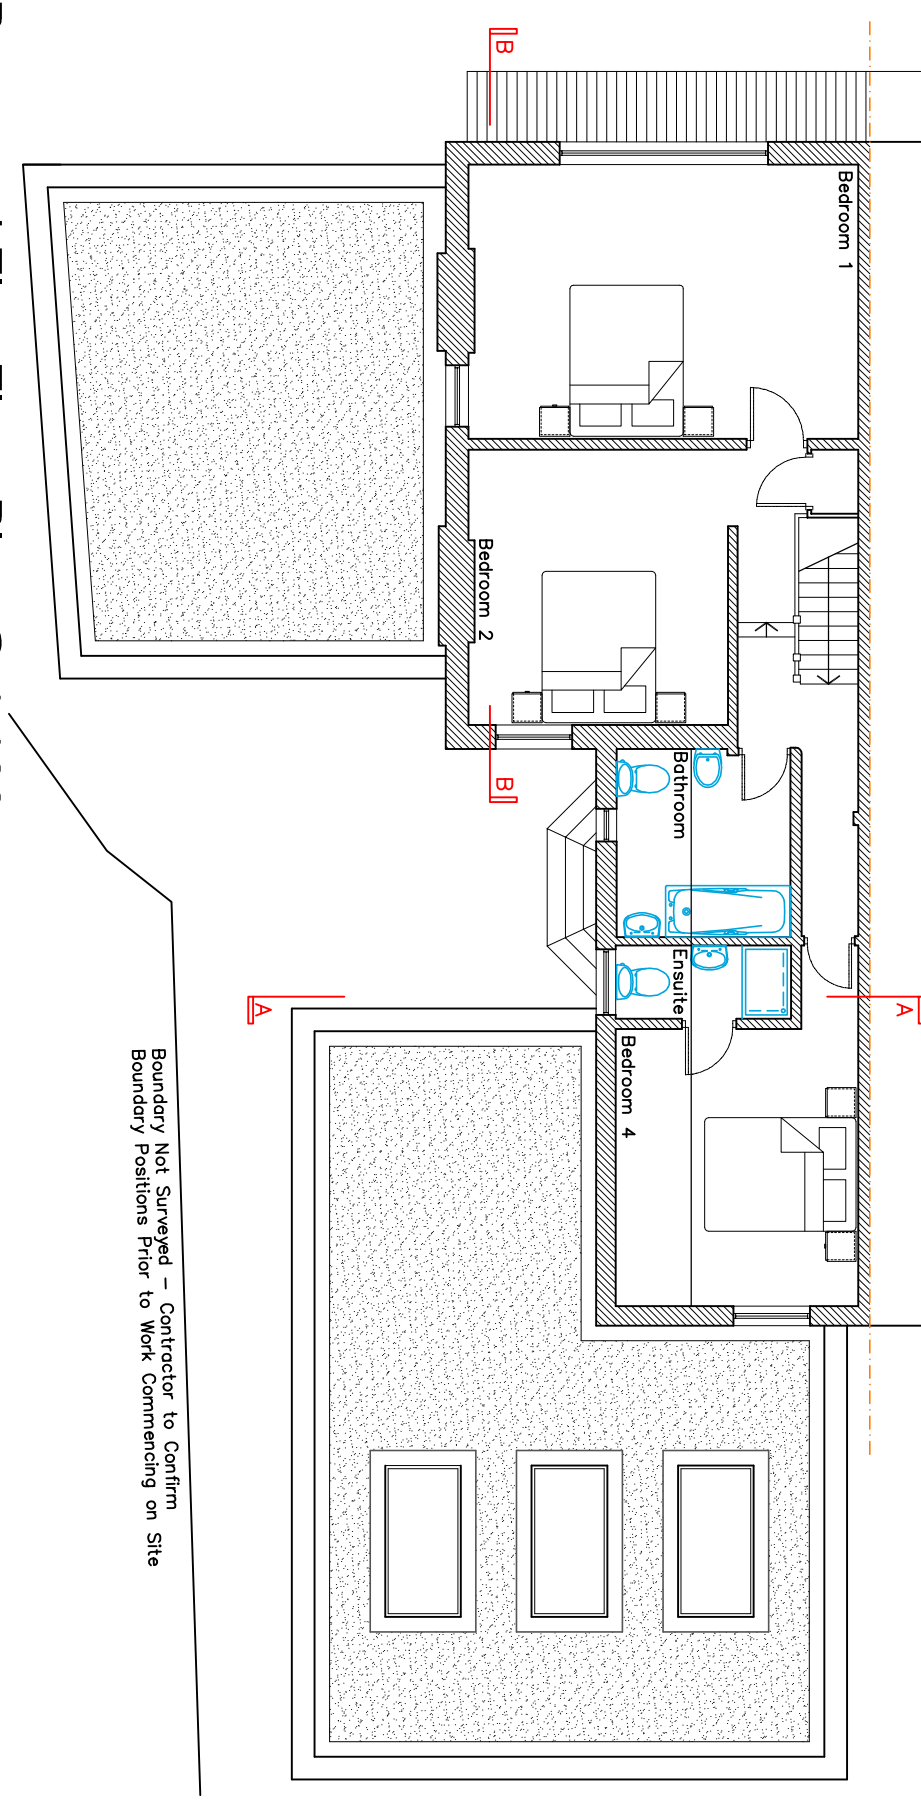

Proposed Ground Floor Plan @ 1:100



Proposed South Elevation @ 1:100

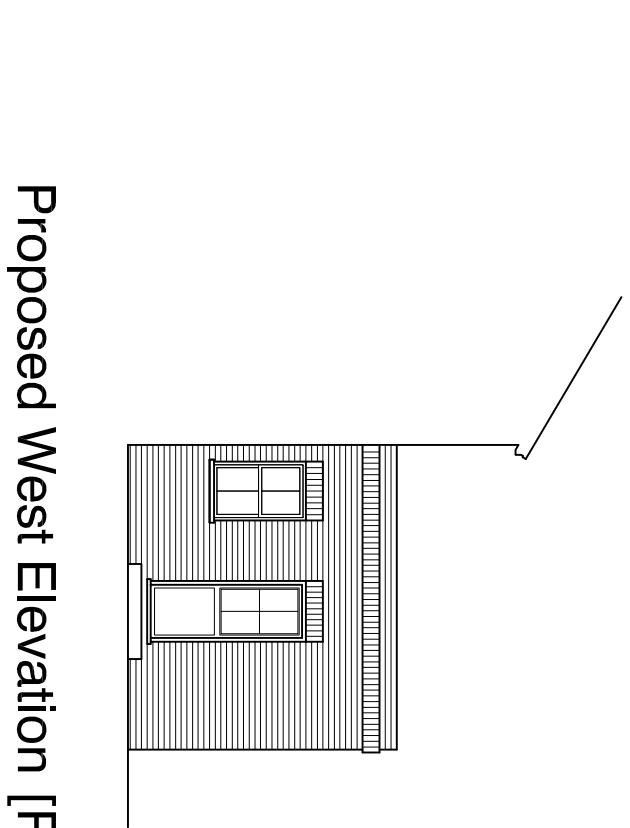

Proposed West Elevation [Rear Extension] @ 1:100