


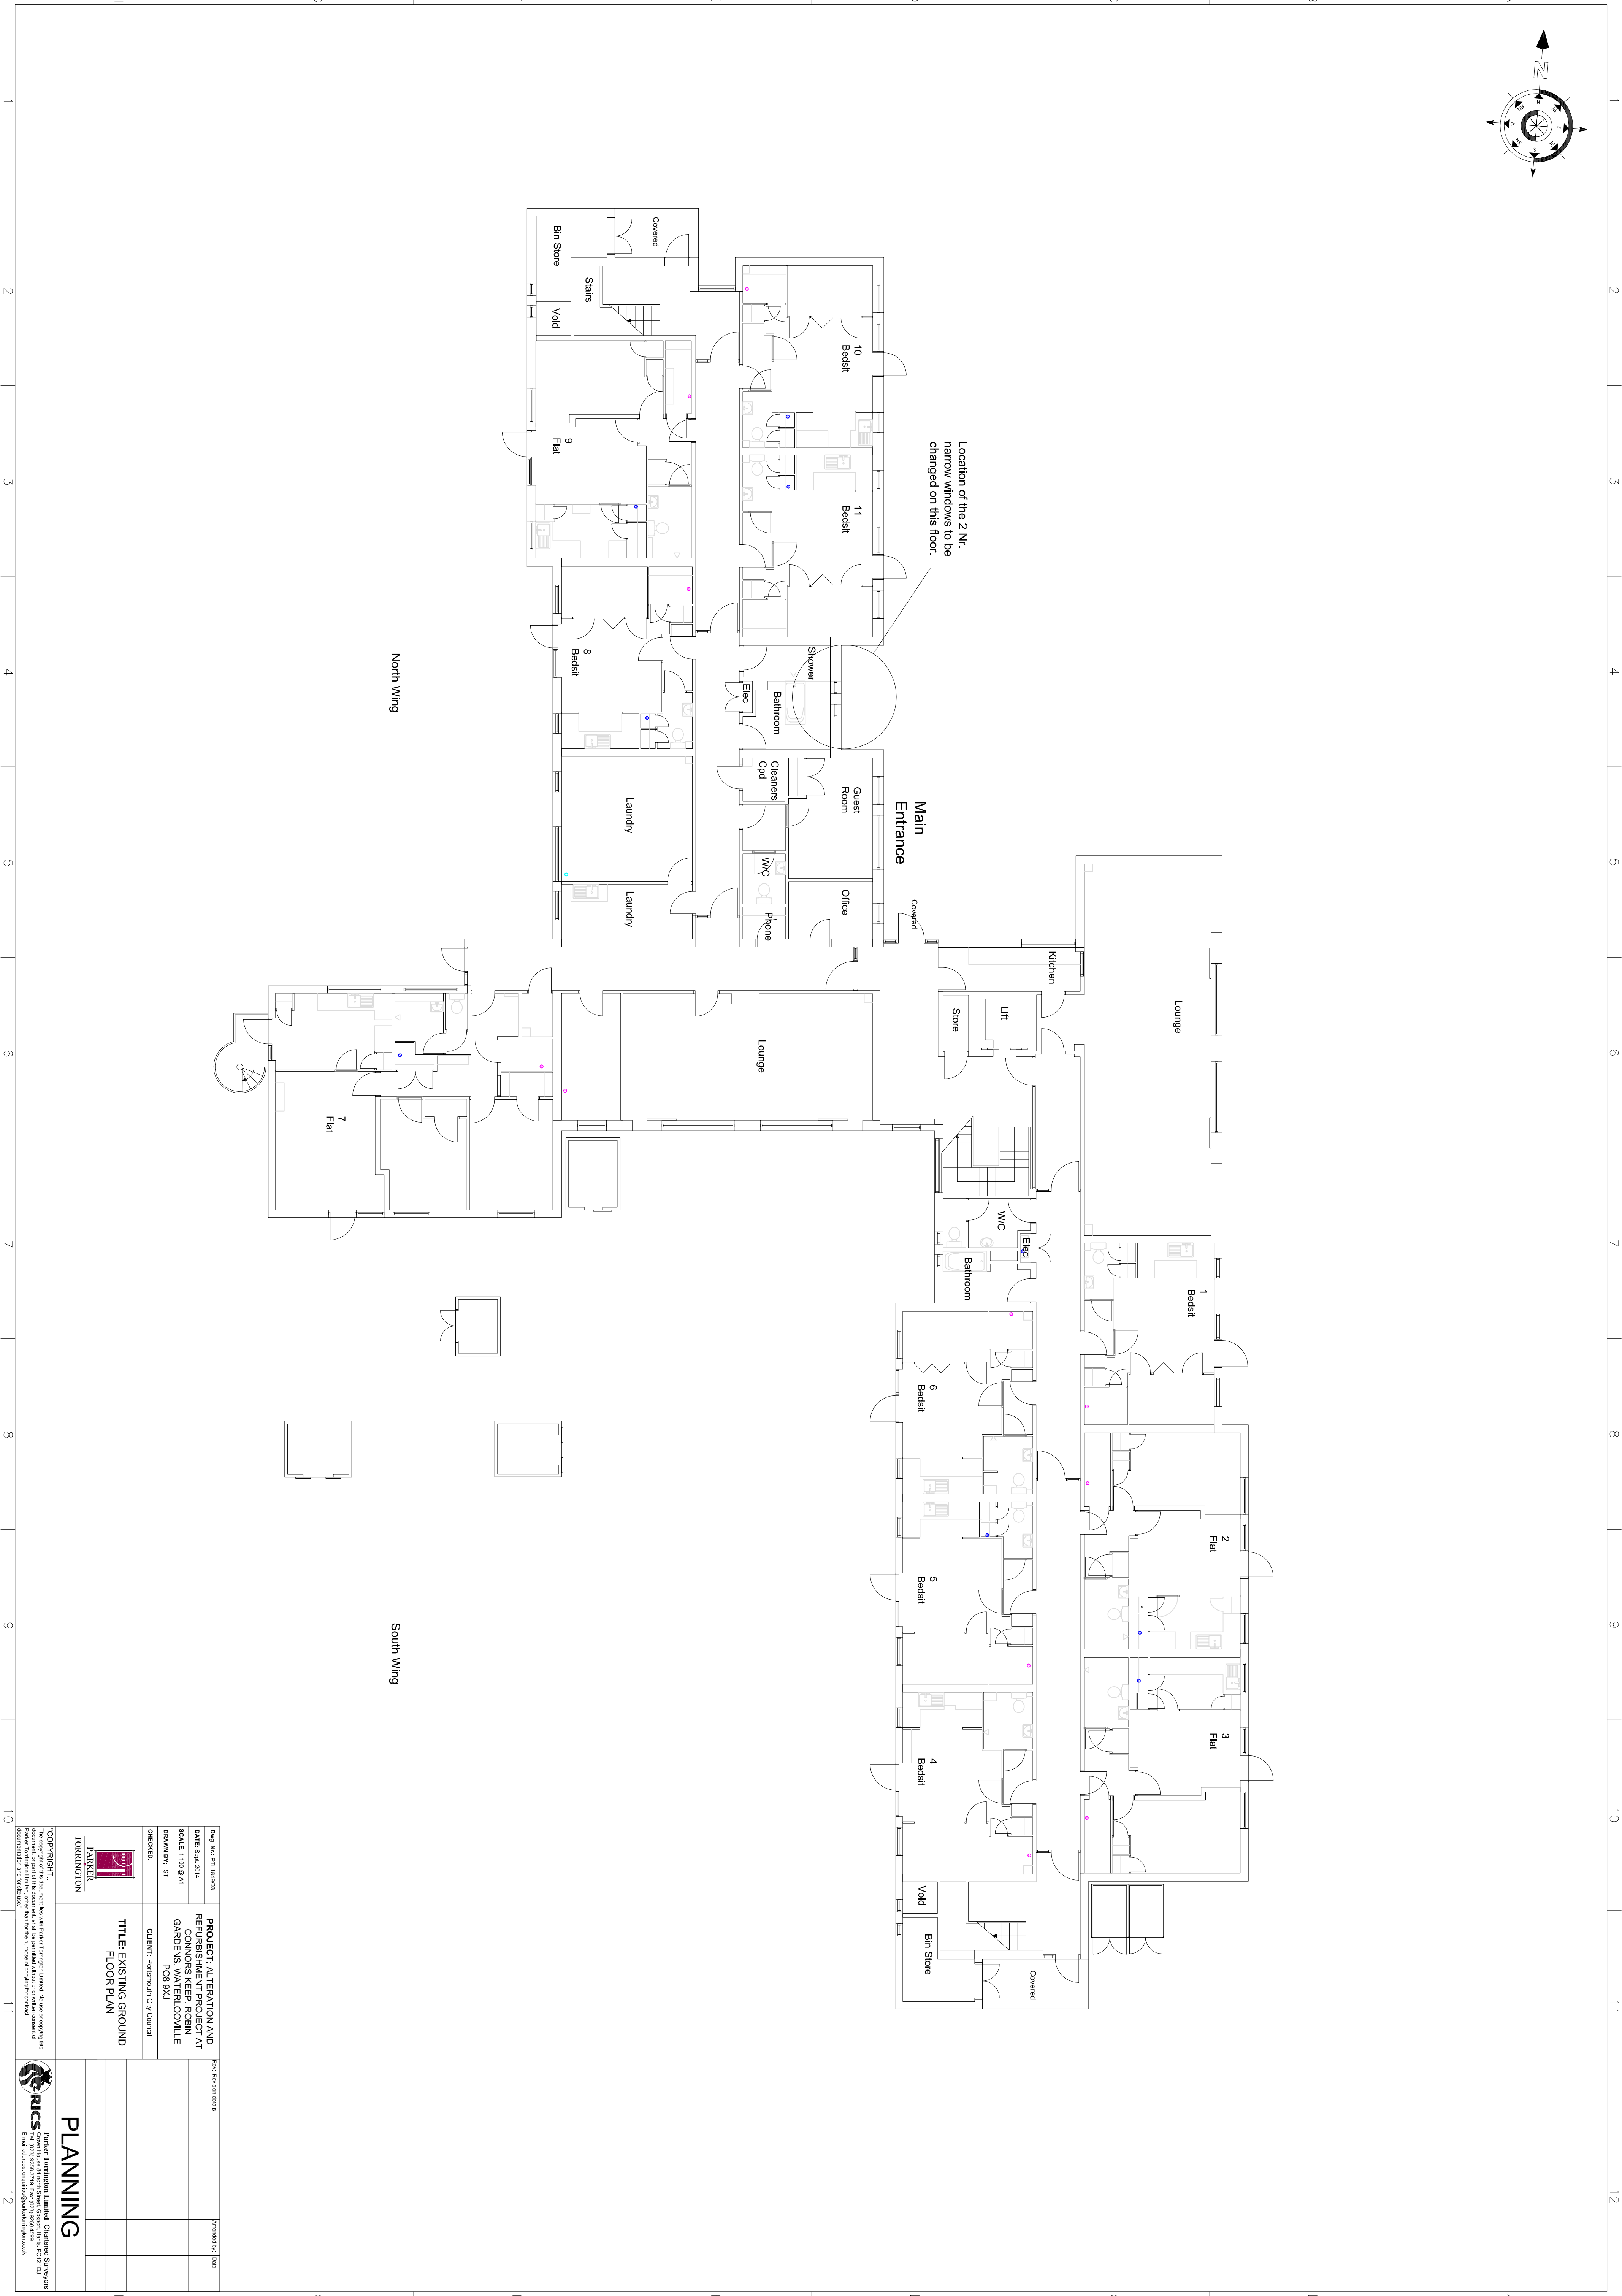

Date: 27.11.2018 Day: 27 Nov 2018 SCALE: 1:100 @ A1 DRAWN BY: ST CHECKED:	CLIENT: Parliament City Council PROJECT: ALTERATION AND REFINISHMENT PROJECT AT CONNORS KEEP, ROBIN GARDENS, WATERLOOVILLE POB 9XJ	Project number:	Prepared by:	Date:
PARKER TORRINGTON 	TITLE: EXISTING GROUND FLOOR PLAN			
COPYRIGHT - Parker Torrington Limited. No part of this document, or part of this document, which is published without the written consent of Parker Torrington Limited, may be reproduced in any form or by any means, electronic or mechanical, including photocopying, recording, or by any information storage and retrieval system, without prior written permission in writing from the copyright owner.				