

NOTE



REFER TO C.E DRAWINGS FOR EXTERNAL GROUND LEVELS. GROUND AND DPC LEVELS SHOWN INDICATIVELY ONLY. DPCS TO BE MIN 150MM ABOVE EXTERNAL GROUND LEVEL. REFER TO CONSTRUCTION NOTES SECTION 4.

EXTRACT TERMINAL POSITIONS TO BE CONFIRMED BY SPECIALIST SUB-CONTRACTOR


AIR BRICKS TO SUB-FLOOR VOID NOT SHOWN. REFER TO CONSTRUCTION NOTES SECTION 6.

BOILER FLUE POSITIONS INDICATIVE ONLY TBC BY DESIGN SUB-CONTRACTOR. BOILER POSITIONS TO BE IN ACCORDANCE WITH MANUFACTURERS INSTRUCTIONS AND BUILDING REGULATIONS WHERE NECESSARY BOILERS TO HAVE FANNED DRAUGHT FLUES.

DO NOT SCALE FROM THIS DRAWING. DO NOT TAKE MEASUREMENTS FROM THIS DRAWING ELECTRONICALLY.

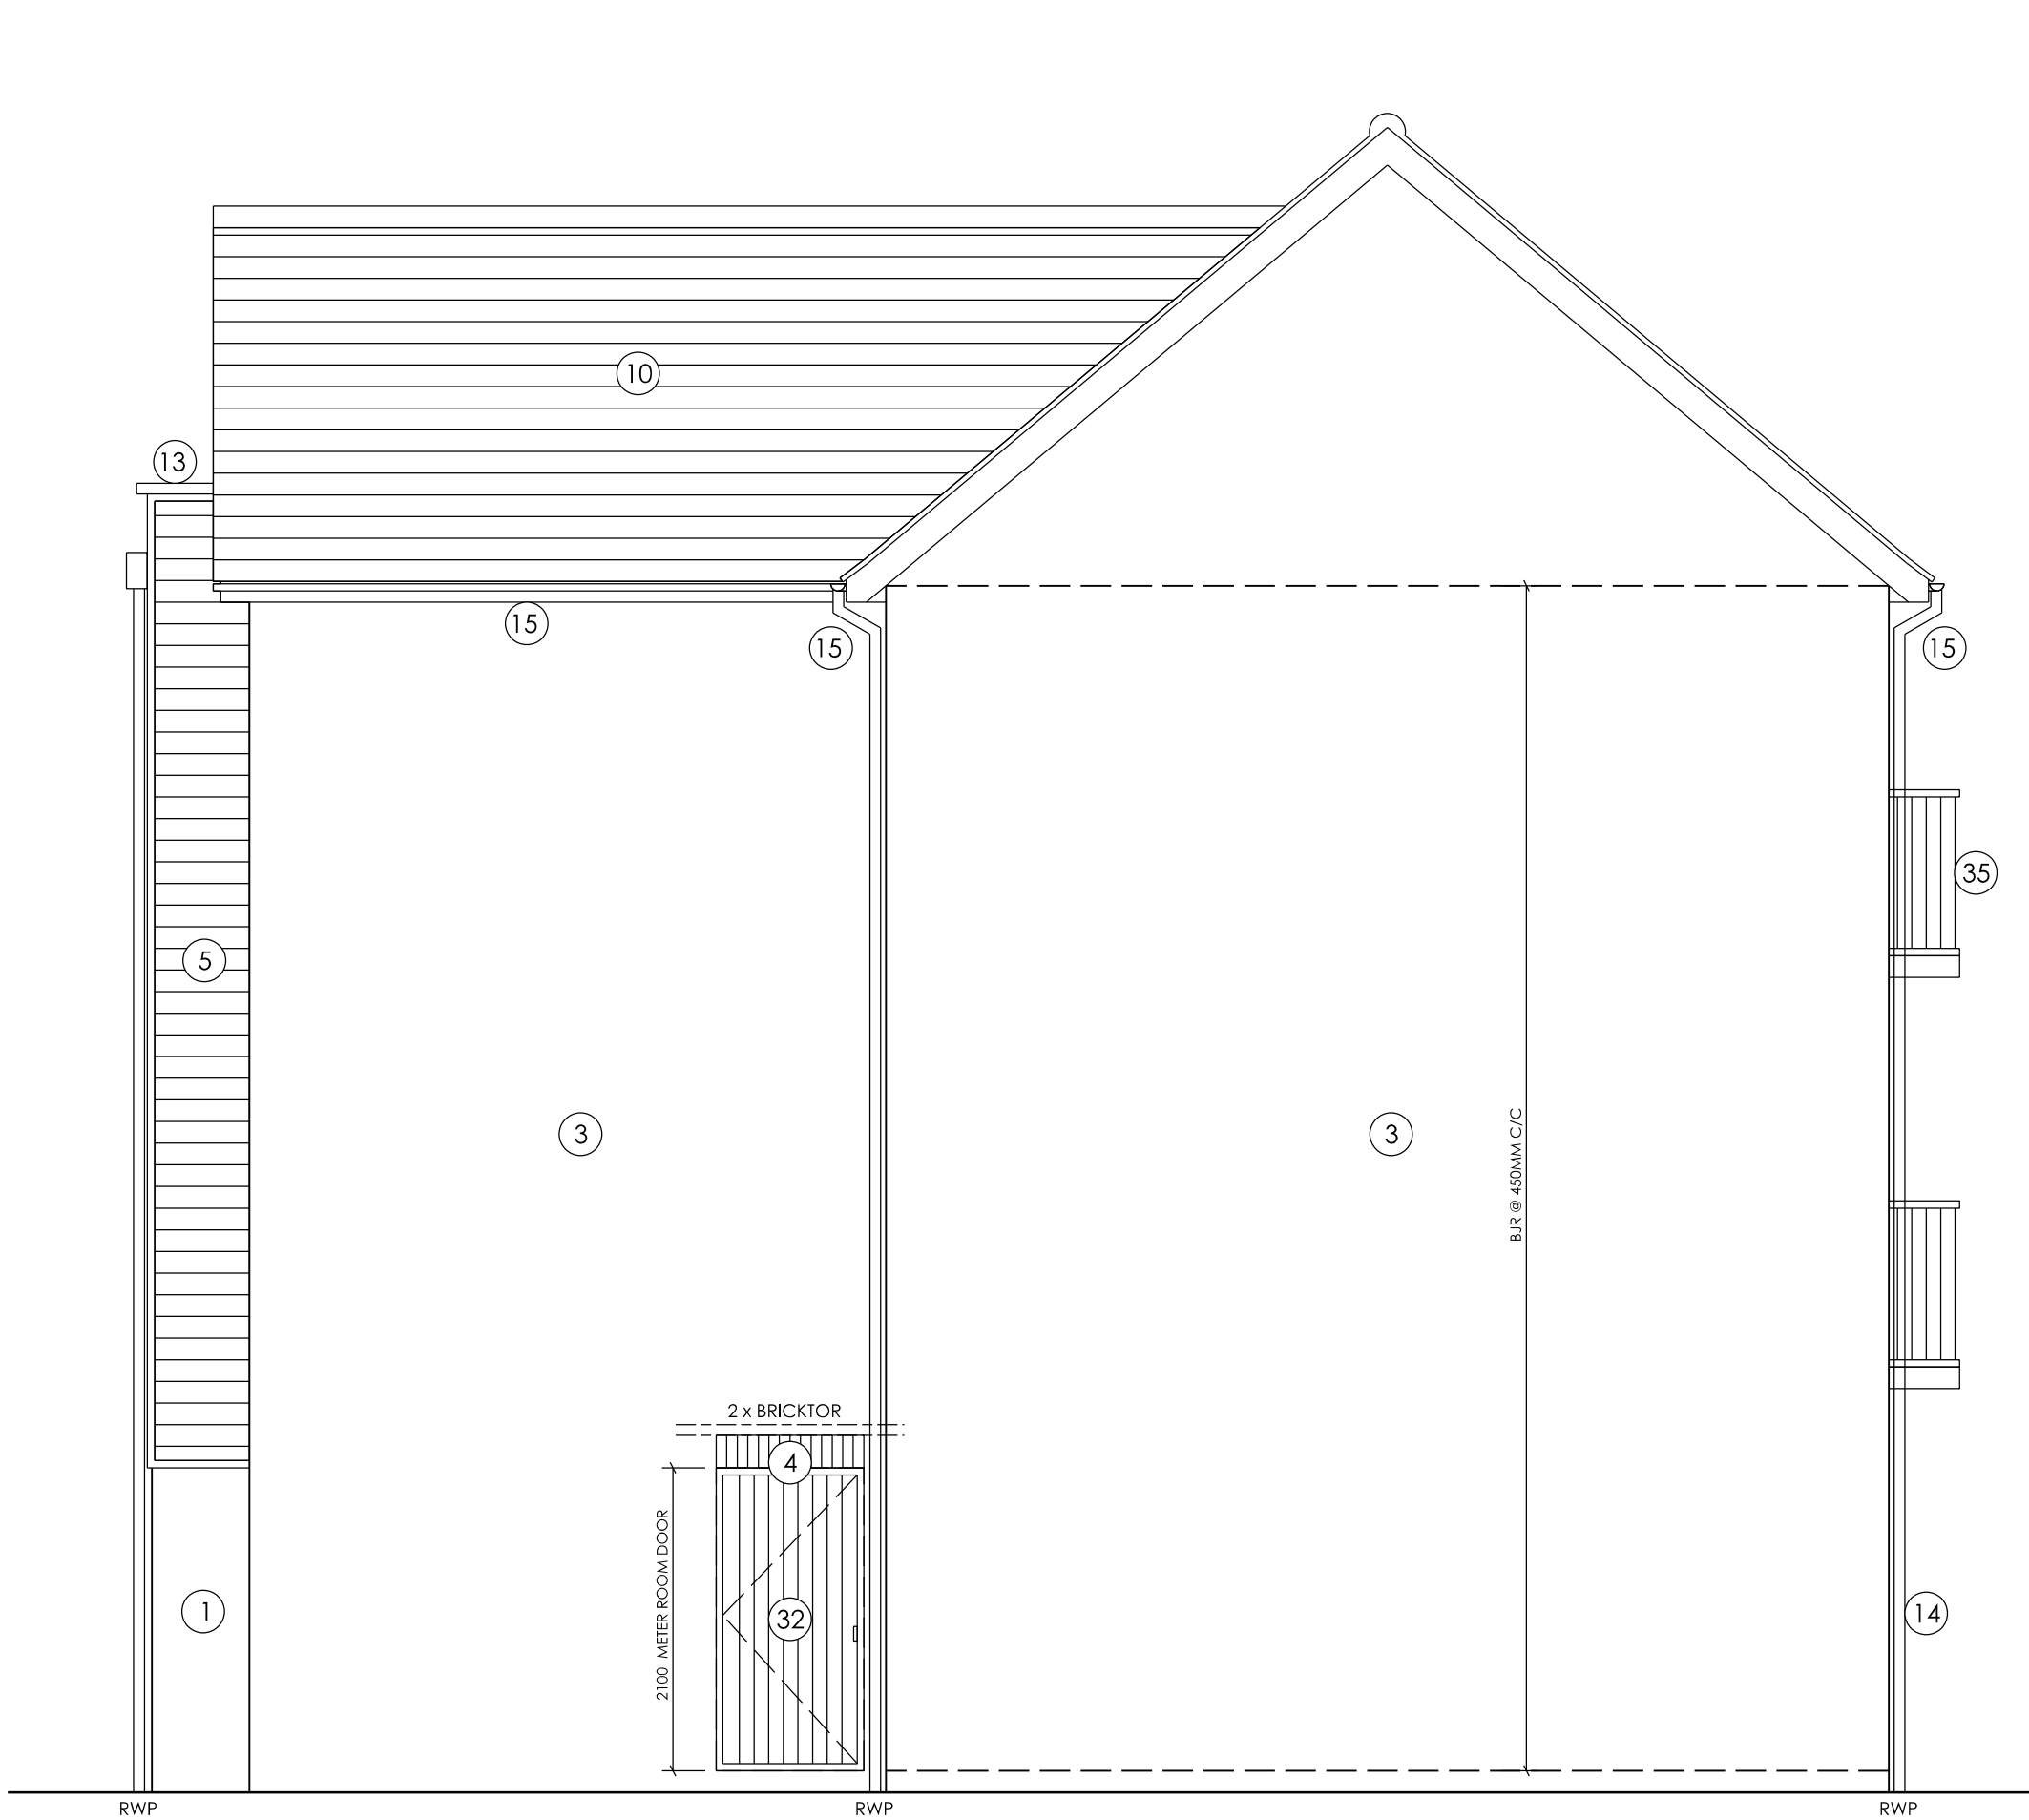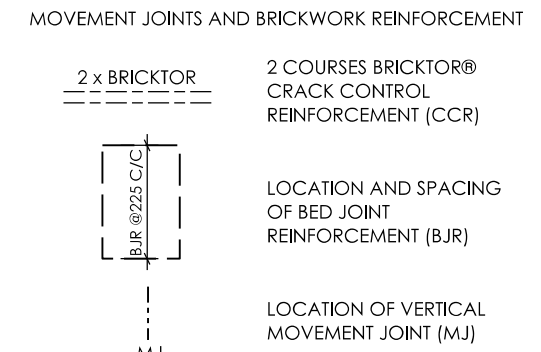

**SOUTH ELEVATION  
PLOTS 79-83  
APARTMENTS**

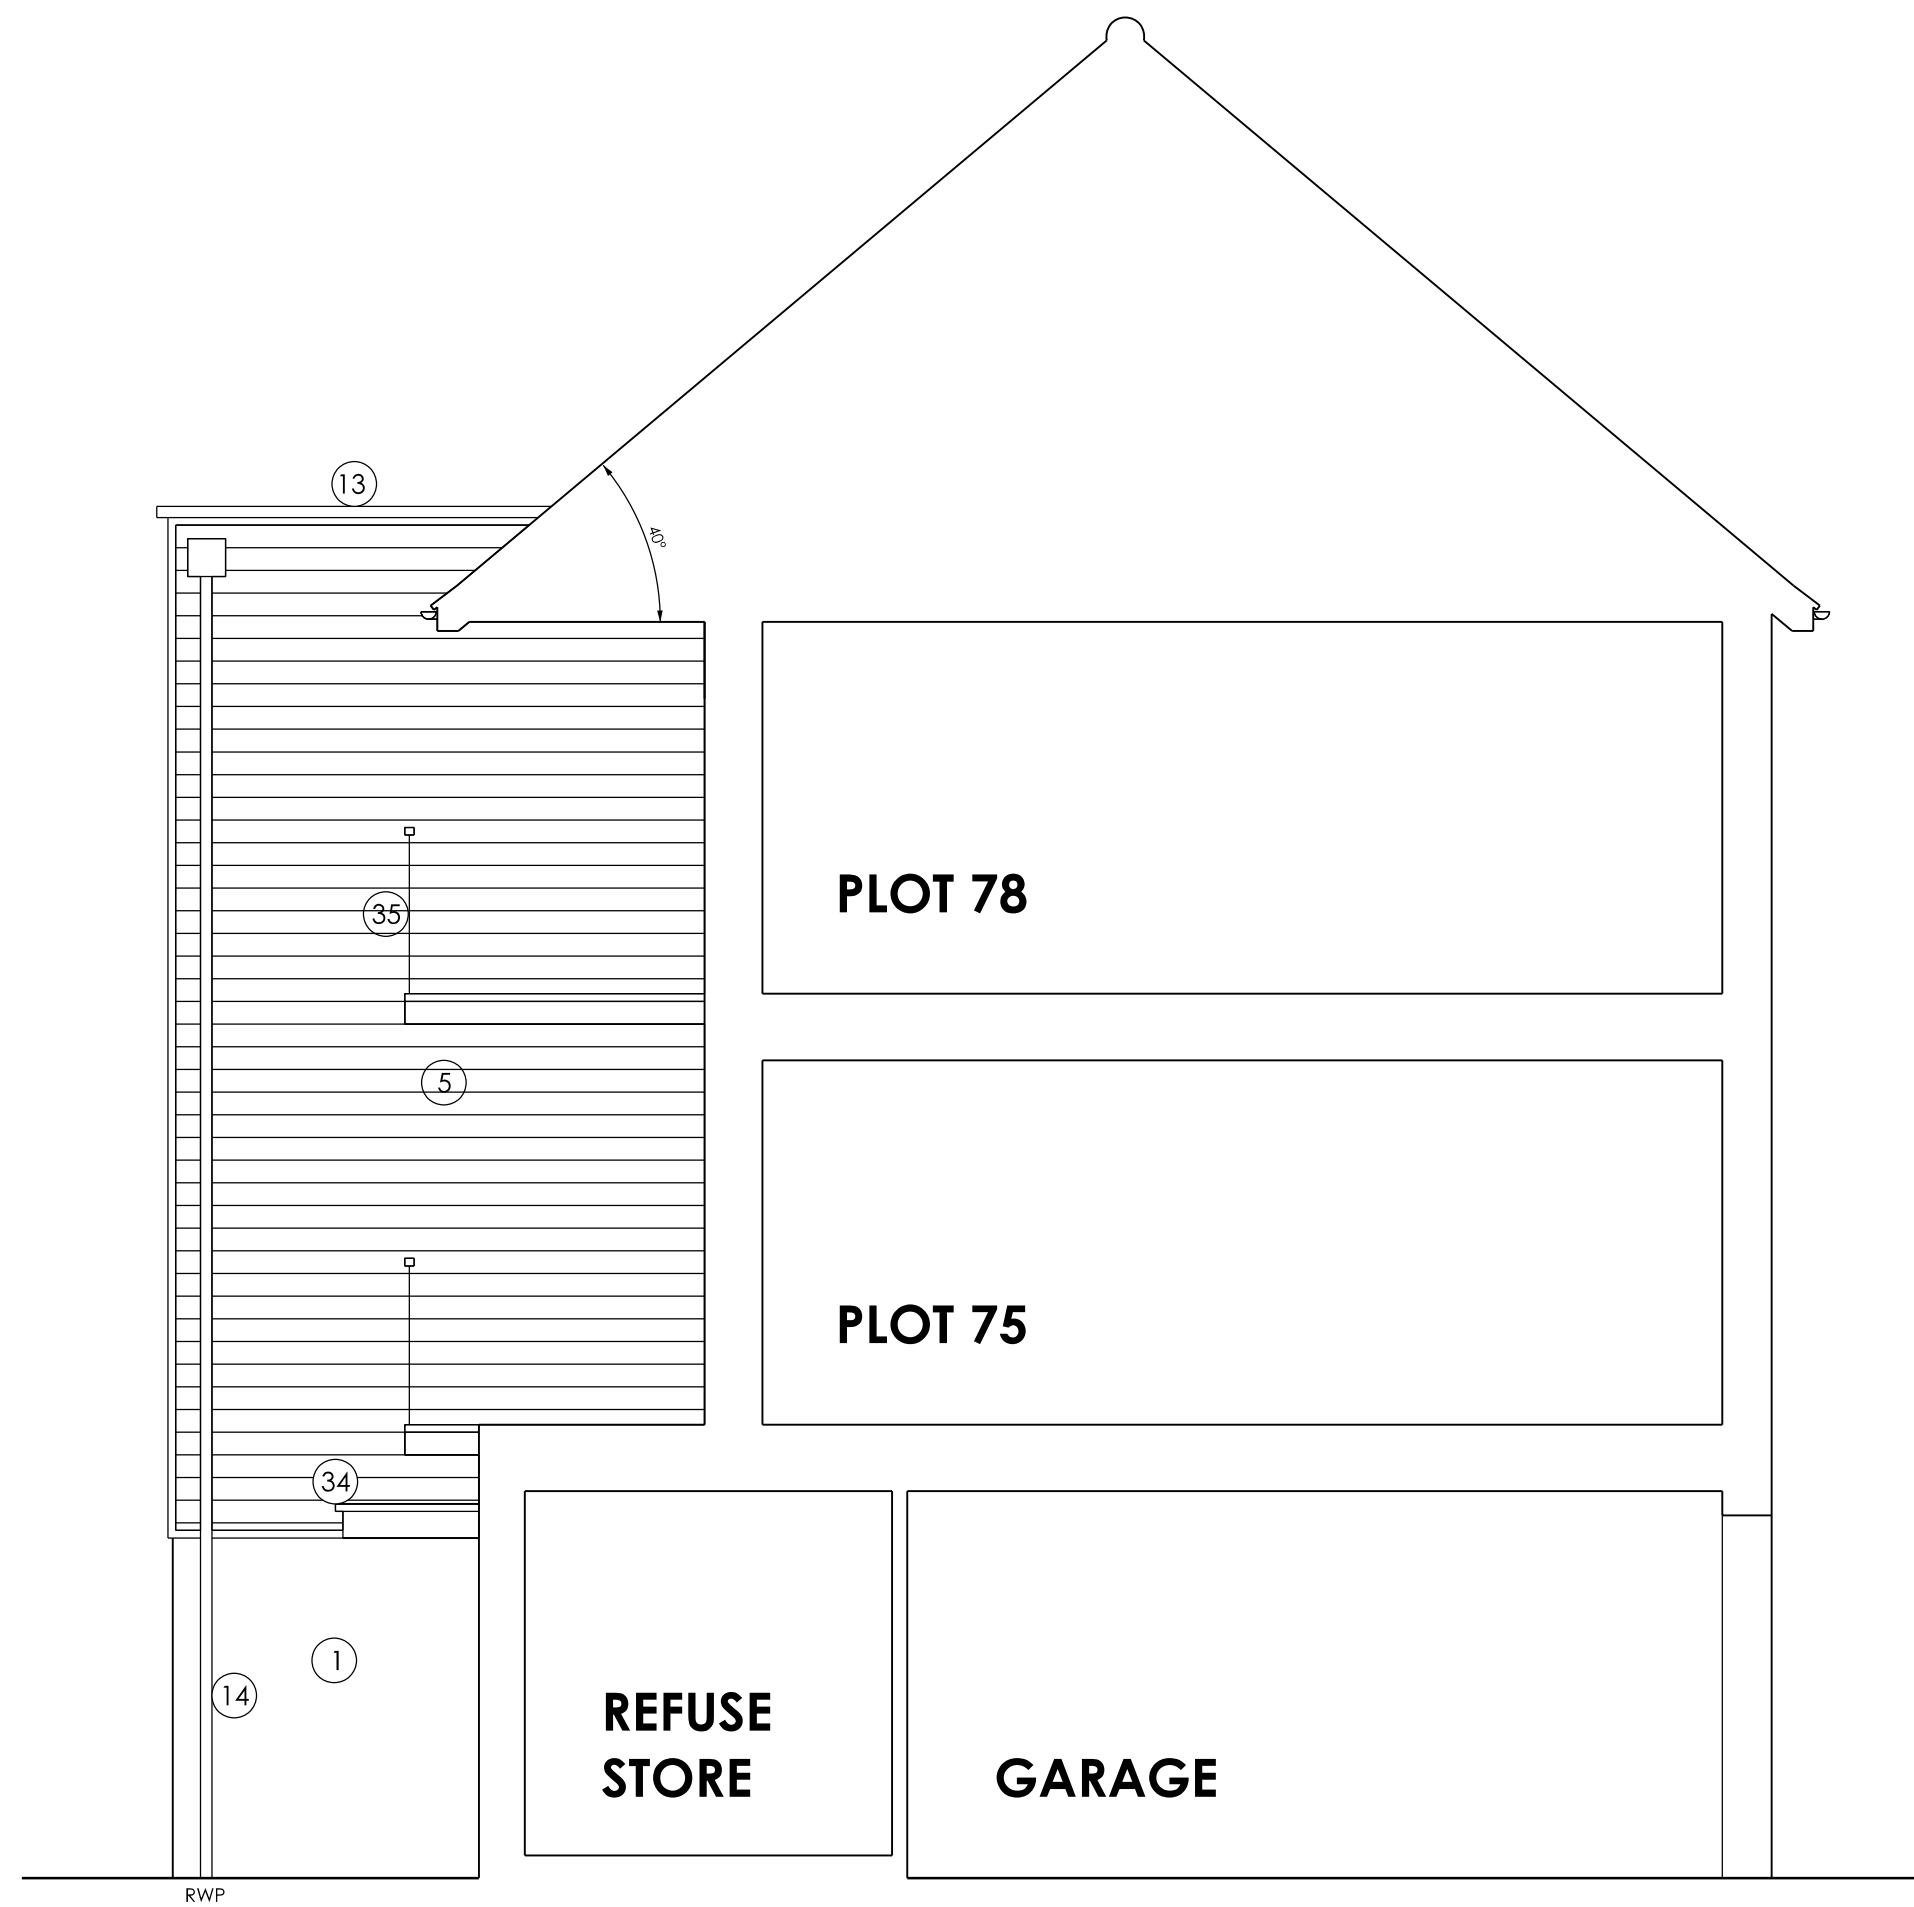

**SECTIONAL ELEVATION 5-5 LOOKING SOUTH**

MATERIALS KEY

- WALLS**
- 01 Terca Red Chartham Multi face brickwork
  - 02 Warmham Red stock brick - brick detailing
  - 03 Terca Hurstwood Yellow Multi Stock Buff face brickwork
  - 04 Trinity Cream buff brick - brick detailing
  - 05 Horizontal / vertical Cedar Weatherboarding - colour Atlas Brown
  - 06 Horizontal Cedar Weatherboarding - colour white
- ROOF/EAVES/VERGES/SOFFITS/RAINWATER GOODS**
- 10 Marley Element Rivendale Blue/black slate with matching ridge + hip slates
  - 11 Redland Farmhouse Red Plain Tiles
  - 12 Imerys Pholempin plain Clay Tile
  - 13 Grey pressed metal cappings/ trims to flat roof parapet walls etc
  - 14 Black UPVC rainwater goods
  - 15 Projected Black eaves, verge,soffit and bargeboards
  - 16 Flush Black eaves, verge,soffit and bargeboards
  - 17 Cupa H12 Natural Slate

- WINDOWS/DOOR AND GLAZING SYSTEMS**
- 20 White UPVC framed window,doors & glazing systems
  - 21 Velux roof lights
- N.B OS = OBSCURE GLAZING**
- DOORS/PORCHES/GUARDINGS**
- 30 IG door XING 42 front doors
  - 31 White framed glazed main entrance doors to apartments
  - 32 Painted profiled/louved doors and screens to cycles and bin stores etc
  - 33 Profiled Garador garage doors to style shown
  - 34 GRP grey canopies/ porches
  - 35 Metal railing/guarding to balconies
  - 36 Painted steel gates/railings/post

- WINDOW & DOOR KEY:**
- ED = External door.
  - EDC = External door communal.
  - EDR = External door within retail
  - D = Internal door.
  - DC = Internal door communal.
- FD=Fire Door.
  - W=Window.
  - WC=Window communal.
  - OS=Obscured glazing.
  - SG=Safety glazing.
  - EG=Egress window

IMPORTANT NOTE FOR USE OF THIS DRAWING: THIS DRAWING HAS BEEN PRODUCED SPECIFICALLY FOR USE ON THIS PROJECT. POPE PRIESTLEY ARCHITECTS CANNOT BE HELD RESPONSIBLE FOR RE-USE OF THIS INFORMATION BY OTHERS FOR ANY PURPOSE OTHER THAN FOR WHICH IT IS SPECIFICALLY INTENDED. THIS DRAWING REFLECTS STANDARDS AGREED FOR THIS PROJECT AND CURRENT AT THE TIME OF PRODUCTION AND WILL NOT BE UPDATED IN ACCORDANCE WITH CHANGING LEGISLATION AND/ OR OTHER REQUIREMENTS.

SCALE BAR = 10mm INTERVALS AT TRUE SCALE

DRAFT PRINT ONLY

**POPE PRIESTLEY ARCHITECTS**

ARCHITECTURE | TOWN PLANNING | URBAN DESIGN

FERRY HOUSE, CANUTE ROAD, SOUTHAMPTON, HAMPSHIRE, SO14 3FJ T: +44 (0)23 80335228 F: +44 (0)23 80632886 E: info@popepriestley.co.uk

CONTRACTORS MUST CHECK ALL DIMENSIONS ON SITE. ONLY TYPED DIMENSIONS ARE TO BE RECORDED FROM CHECKS/MEASURES MUST BE REPORTED TO THE ARCHITECT BEFORE PROCEEDING. DRAWINGS HAVE BEEN PREPARED IN ACCORDANCE WITH THE DIMENSIONS OF THE DRAWING. THE DIMENSIONS OF THE DRAWING ARE TO BE USED AS A GUIDE ONLY. THE DIMENSIONS OF THE DRAWING ARE TO BE USED AS A GUIDE ONLY.

**RESIDENTIAL DEVELOPMENT**  
PORTSDOWN HILL ROAD  
HAVANT  
PO9 3NA

**PLOTS 79-83**  
SOUTH ELEVATION AND SECTIONAL  
ELEVATION 5-5

SCALE: 1/50 DATE: 25.02.14 AUTHOR: A.C. CHECK: P.S. DRAWING NO: PPI1169/ 5079-02 REVISION: SK02