


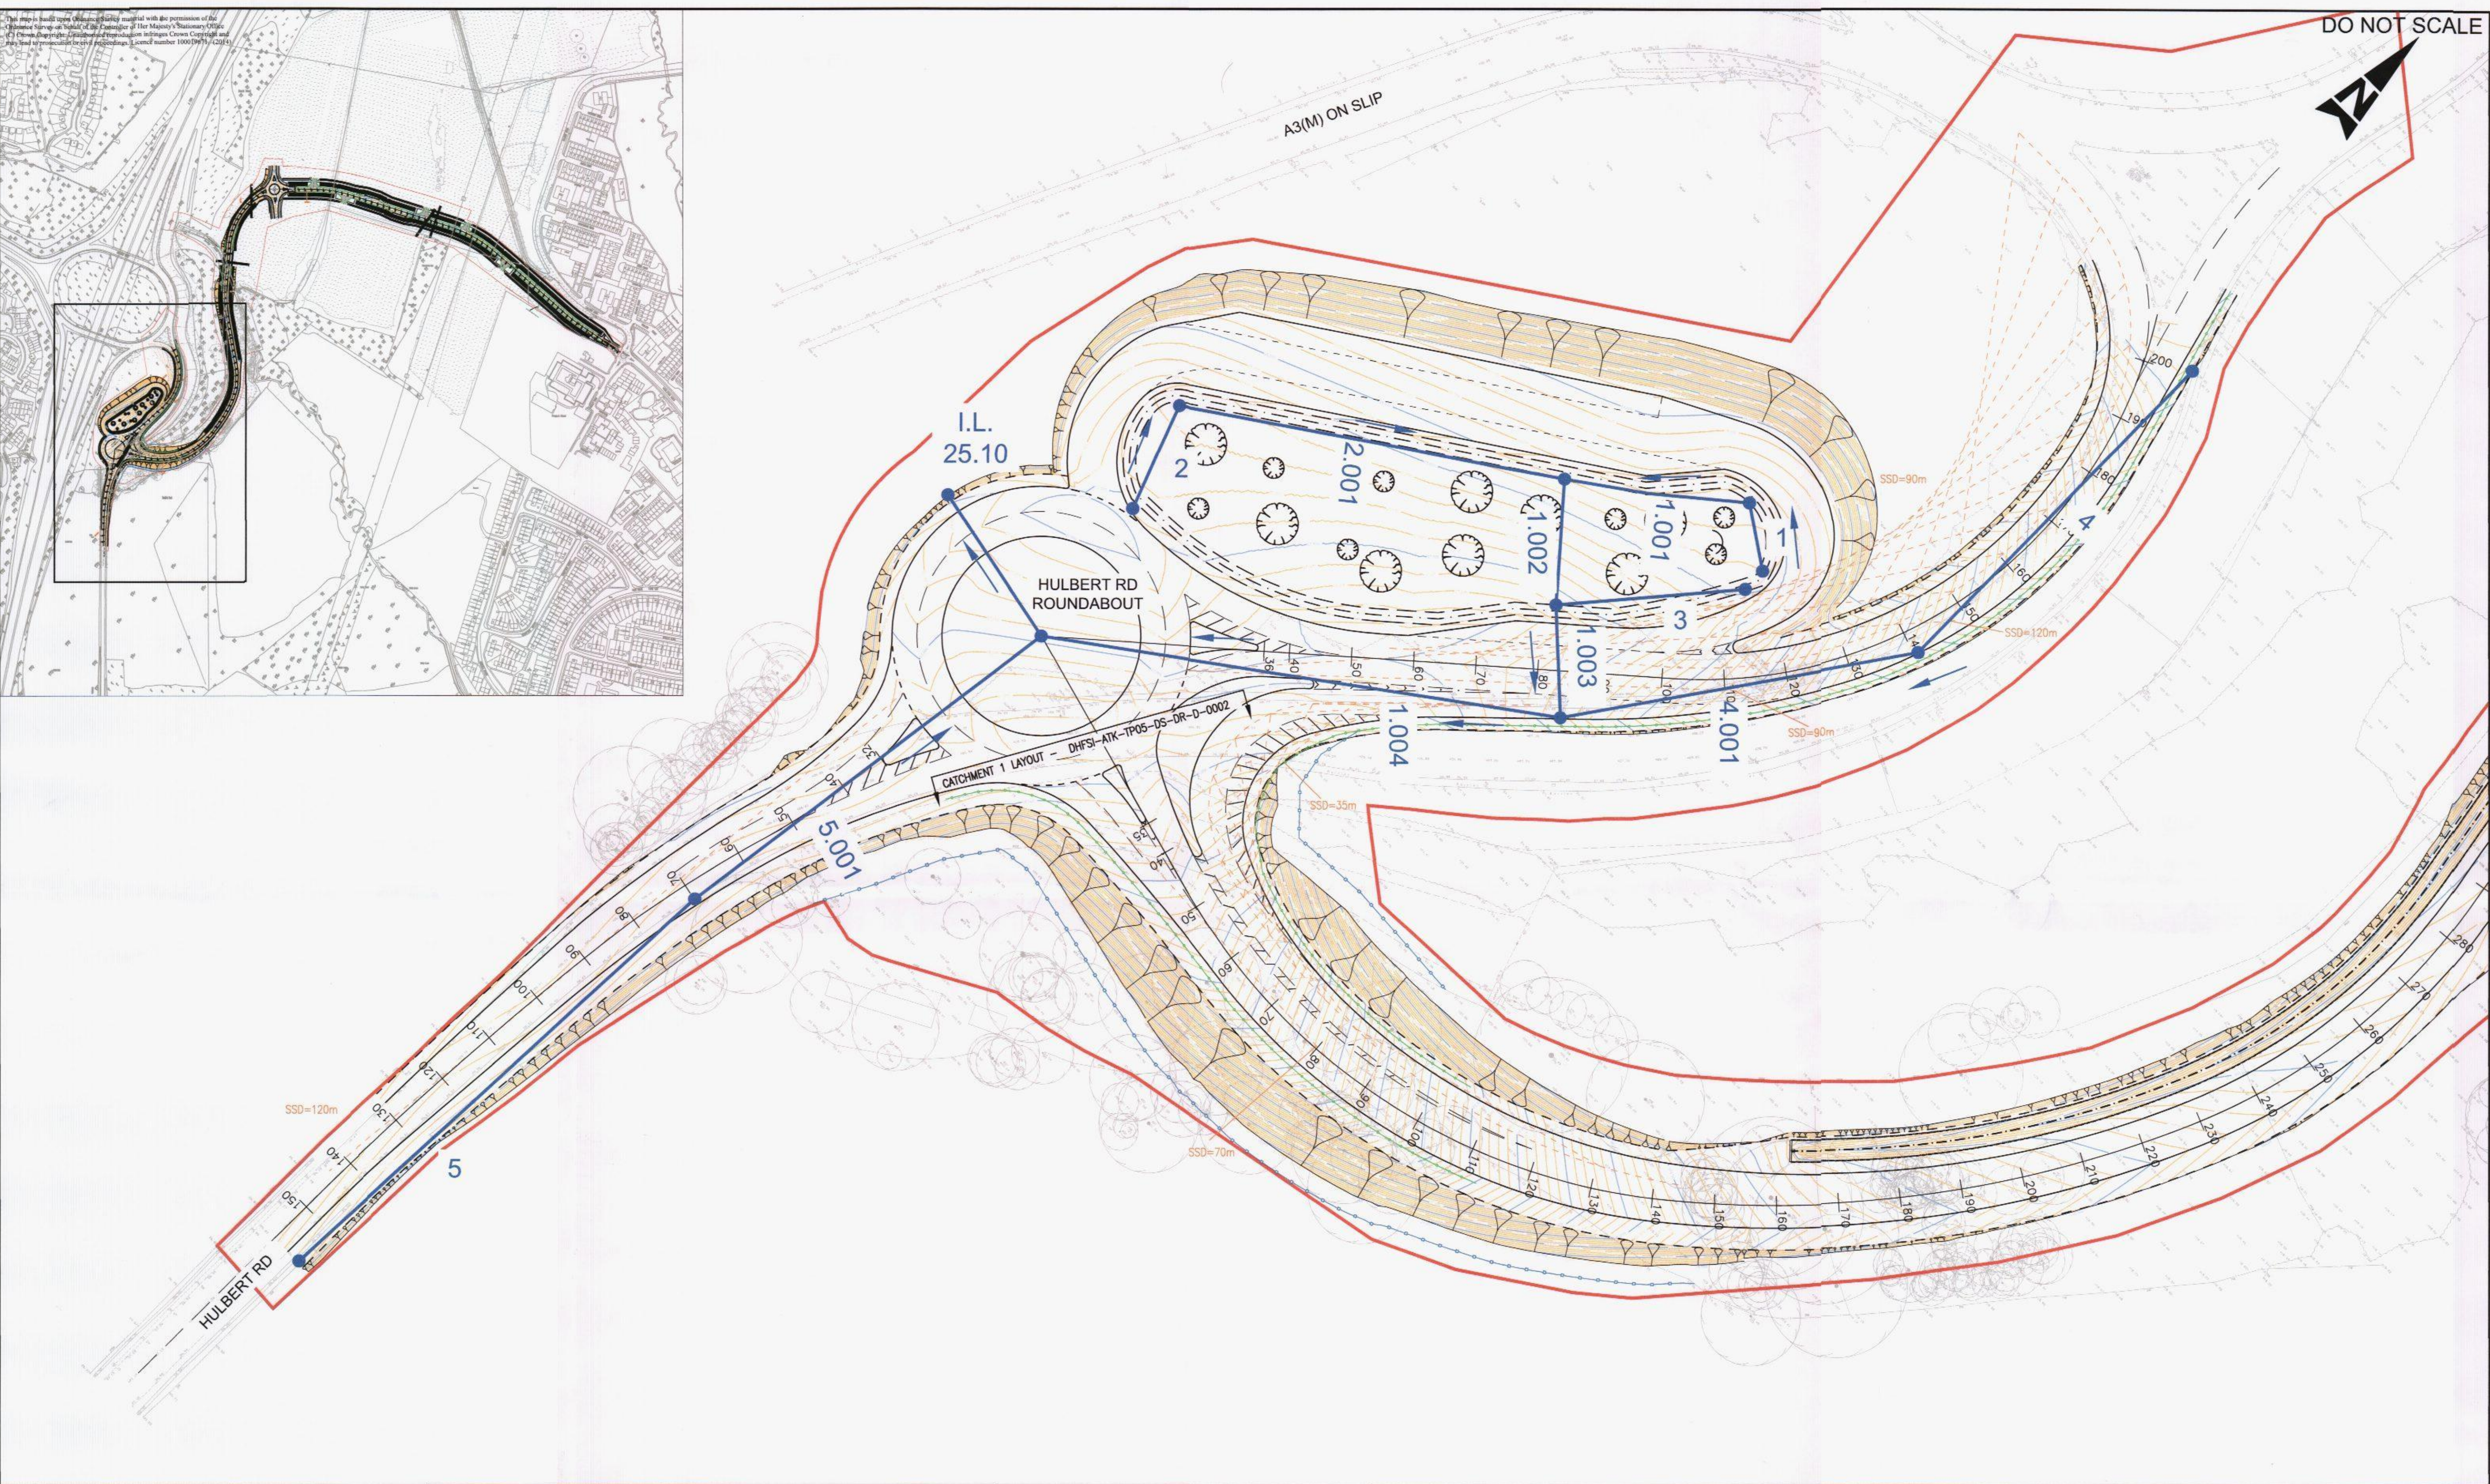

- NOTES:
1. THE DRAINAGE PATHS SHOWN HAVE BEEN CHECKED IN THE MICRO-DRAINAGE ANALYSIS INCLUDED IN THE SITE INFORMATION VOLUME 5.
 2. THE DRAINAGE ROUTES SHOWN ARE INDICATIVE ONLY FOR THE PURPOSE OF IDENTIFYING THE DRAINAGE NETWORKS THAT MIGHT BE FEASIBLE.
 3. CONTRACTORS SHALL CARRY OUT THEIR OWN CHECKS TO CONFIRM THAT THEY PREPARE A DRAINAGE DESIGN FOR THE CONTRACT THAT COMPLIES WITH THE WORKS INFORMATION.

CATCHMENT 1

SAFETY, HEALTH AND ENVIRONMENTAL INFORMATION					
In addition to the hazards/risks normally associated with the types of work detailed on this drawing, note the following:					
CONSTRUCTION					
NONE					
MAINTENANCE/CLEANING					
NONE					
DECOMMISSIONING/DEMOLITION					
NONE					
It is assumed that all works will be carried out by a competent contractor working, where appropriate, to an approved method statement					

Rev	Date	Description	By	Chk'd	App'd
P1	31.01.14	ORIGINAL ISSUE	AF	ID	WS

Drawing Status: **FOR TENDER**

ATKINS

Copyright © Atkins Limited (2014)

Client: **PORTSMOUTH CITY COUNCIL**

Woodcote Grove
Ashley Road
Epsom
Surrey
KT18 5BW
Tel: +44 (0)1372 726140
Fax: +44 (0)1372 740055
www.atkinsglobal.com

Project Title: DUNSBUY HILL FARM NEW HIGHWAY DEVELOPMENT					
Drawing Title: OUTLINE DESIGN DRAINAGE LAYOUT SHEET 1 OF 4					
Scale	Designed ID	Drawn AF	Checked ID	Authorised WS	
1:500					
Original Size A1	Date 28/01/14	Date 28/01/14	Date 22/01/14	Date 31/01/14	
Drawing Number: DHFSI-ATK-TP05-DS-DR-D-0001					Revision P1