



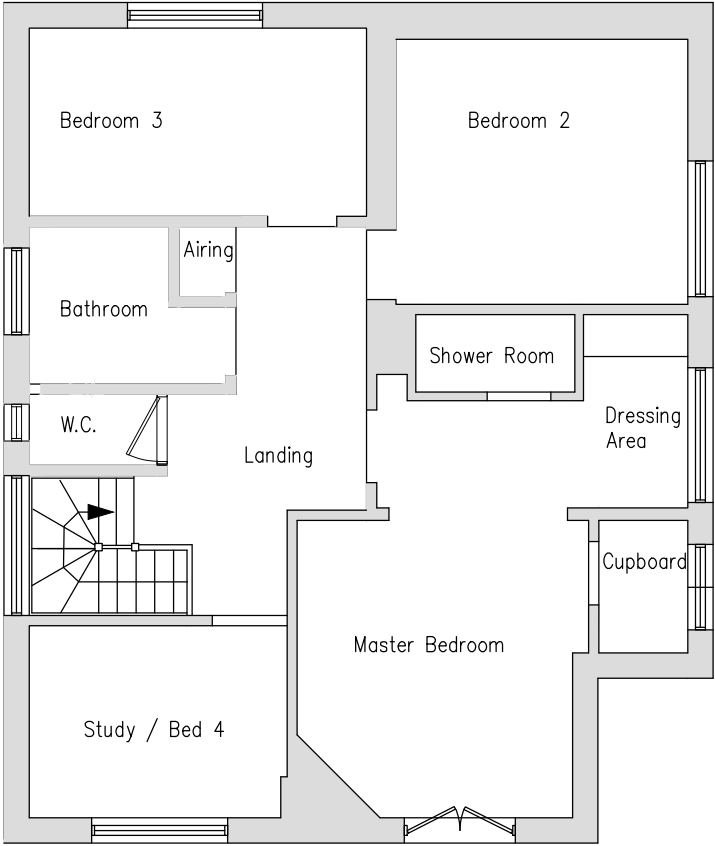

Existing First Floor Plan
(Scale 1:100)

Existing WC, Drainage & Window removed. Existing external facade made good, to match existing

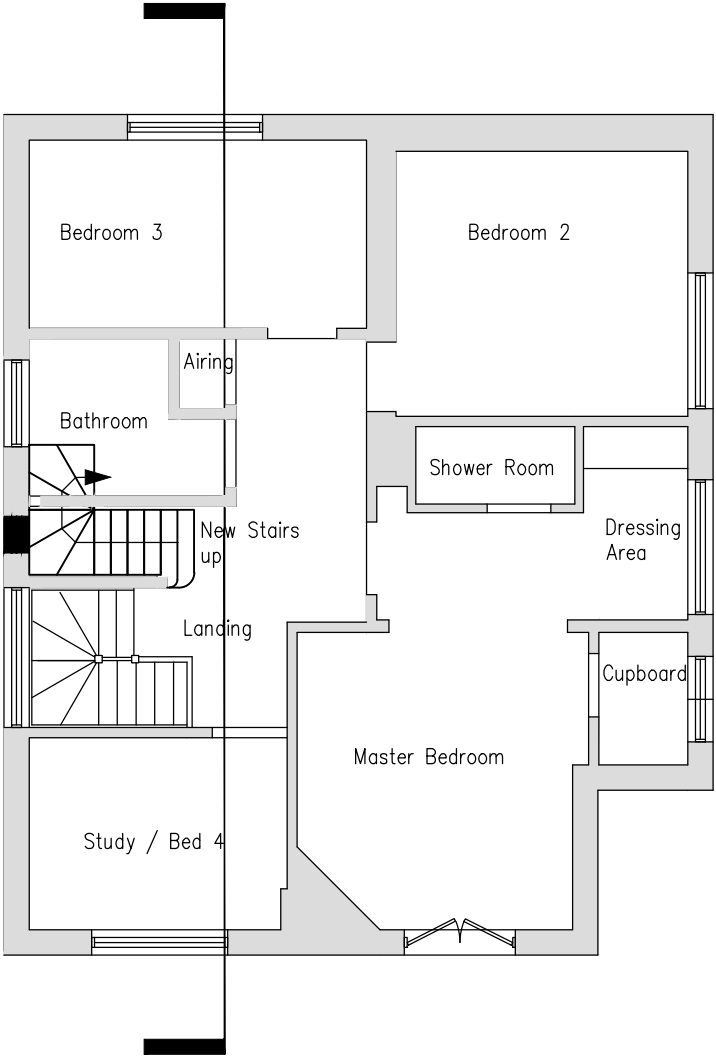

New First Floor Plan
(Scale 1:100)

Client: Mr & Mrs J. Thatcher										
Project: Proposed New Attic Room at 15 Culver Drive, Hayling Island		Revision				Description		Date	Drawn	Checked
Drawing Title: First Floor Plans Plans		Planning Application				Scale	Job Number	Drawing Number		Revision
		Date	Drawn	Checked	1:100	PL02	02			
		10/01/14	P.D.C.		Size A3	CAD Address: ch2/01.DWG			Sheet	