



Copyright: All rights reserved.
This drawing must not be reproduced without permission.
This drawing must not be copied, distributed or in any way used without written approval.

Reference Drawings:


- A01 Existing Out Building Plans & Elevations
- A02 Proposed Out Building Plans
- A03 Proposed Out Building Elevations & Sections
- A04 Site Plan

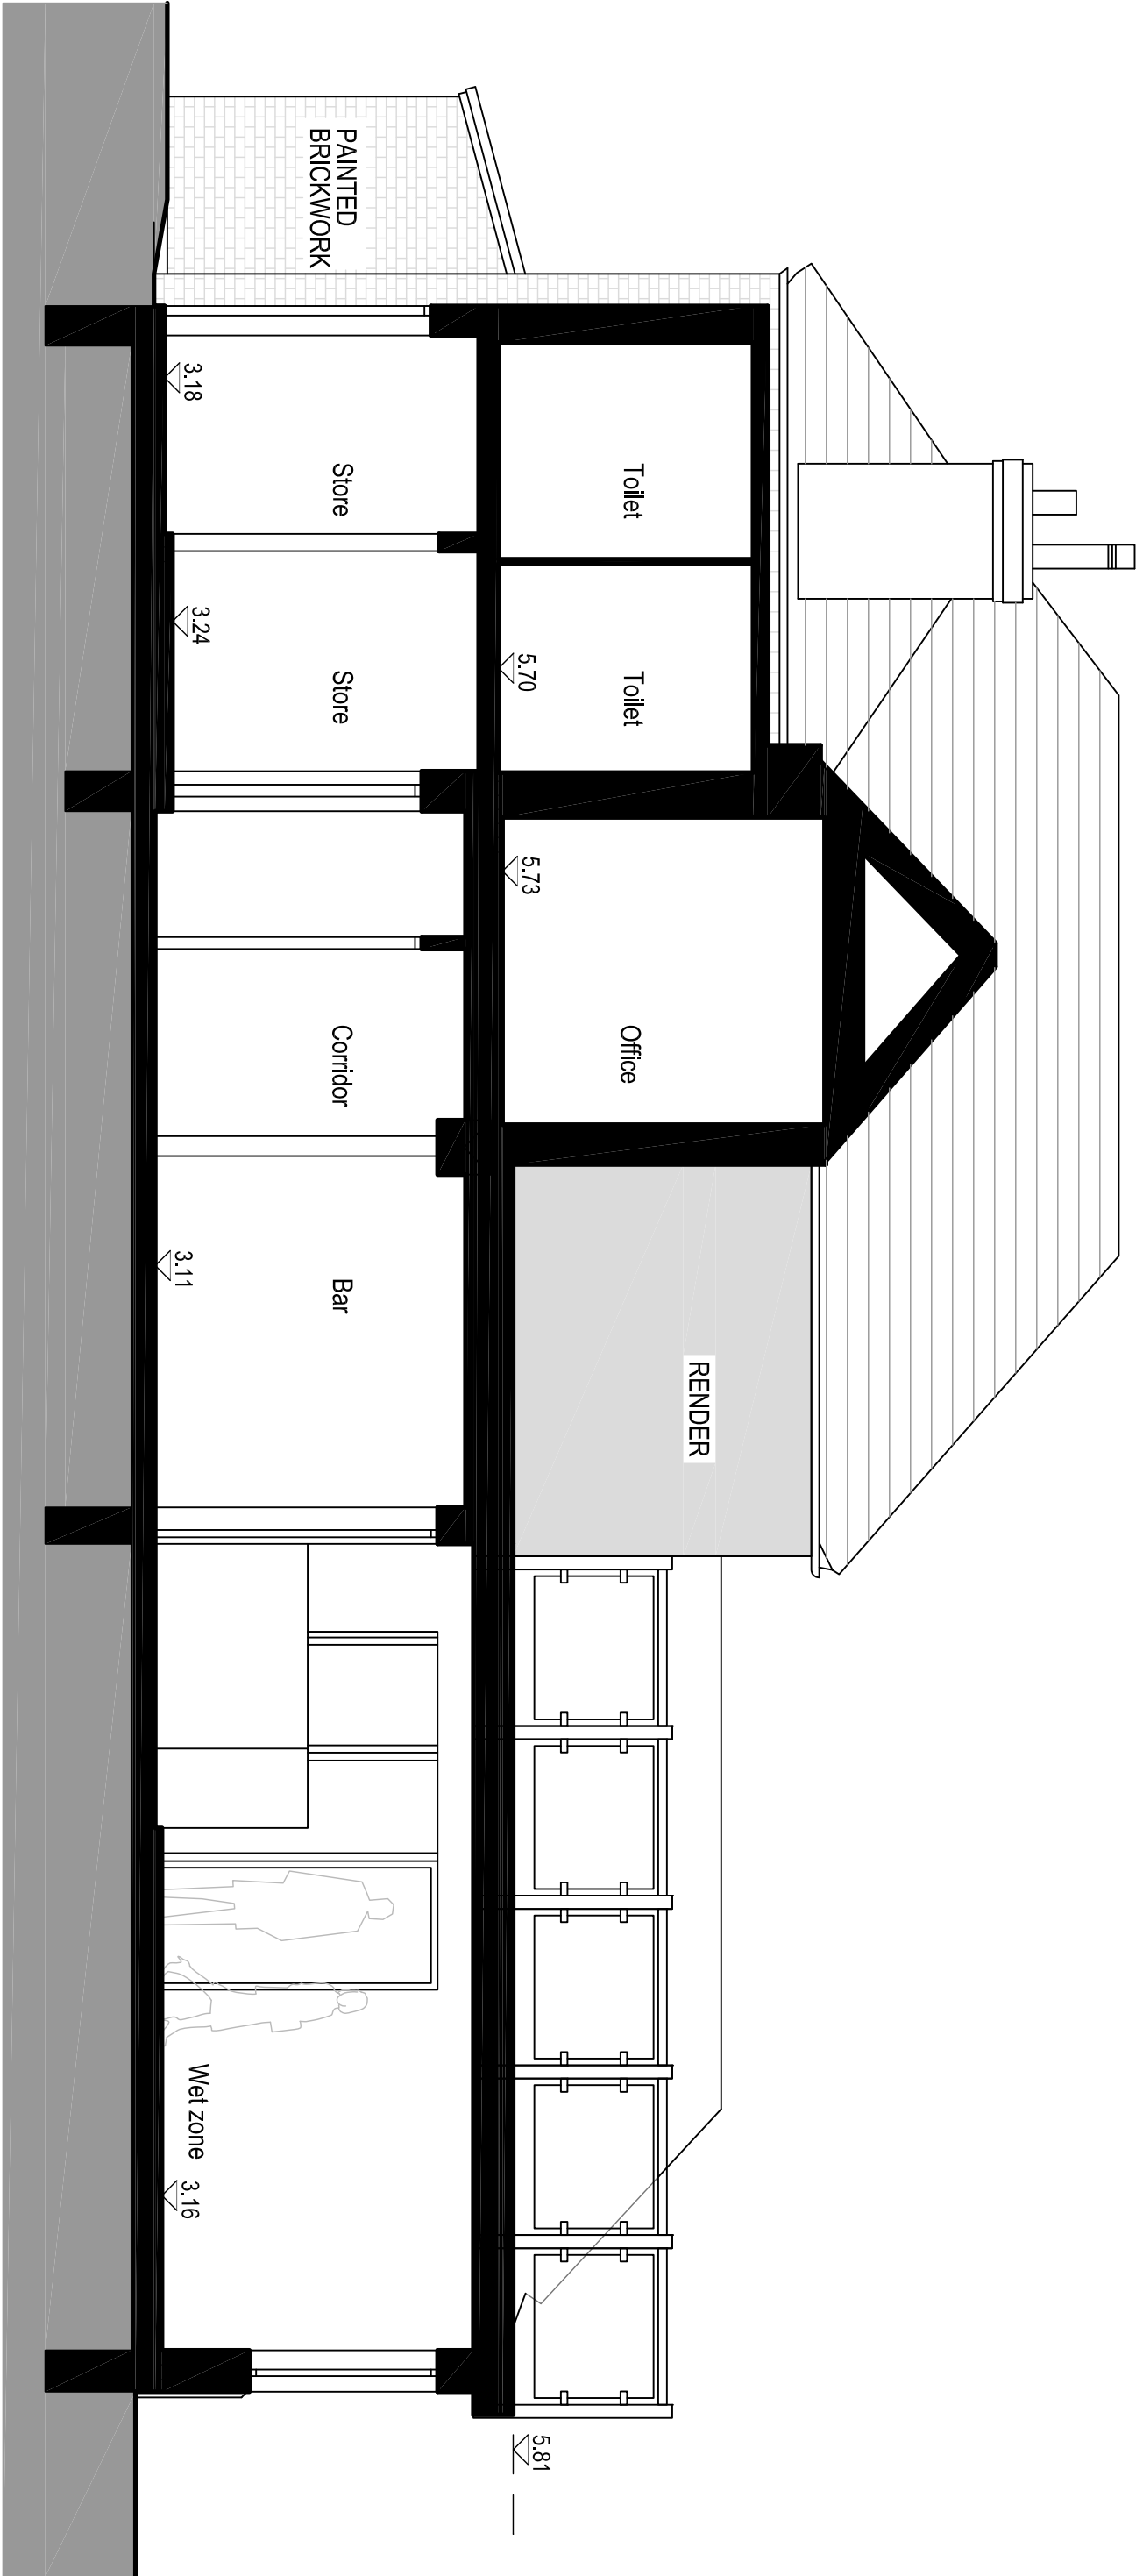

Section AA

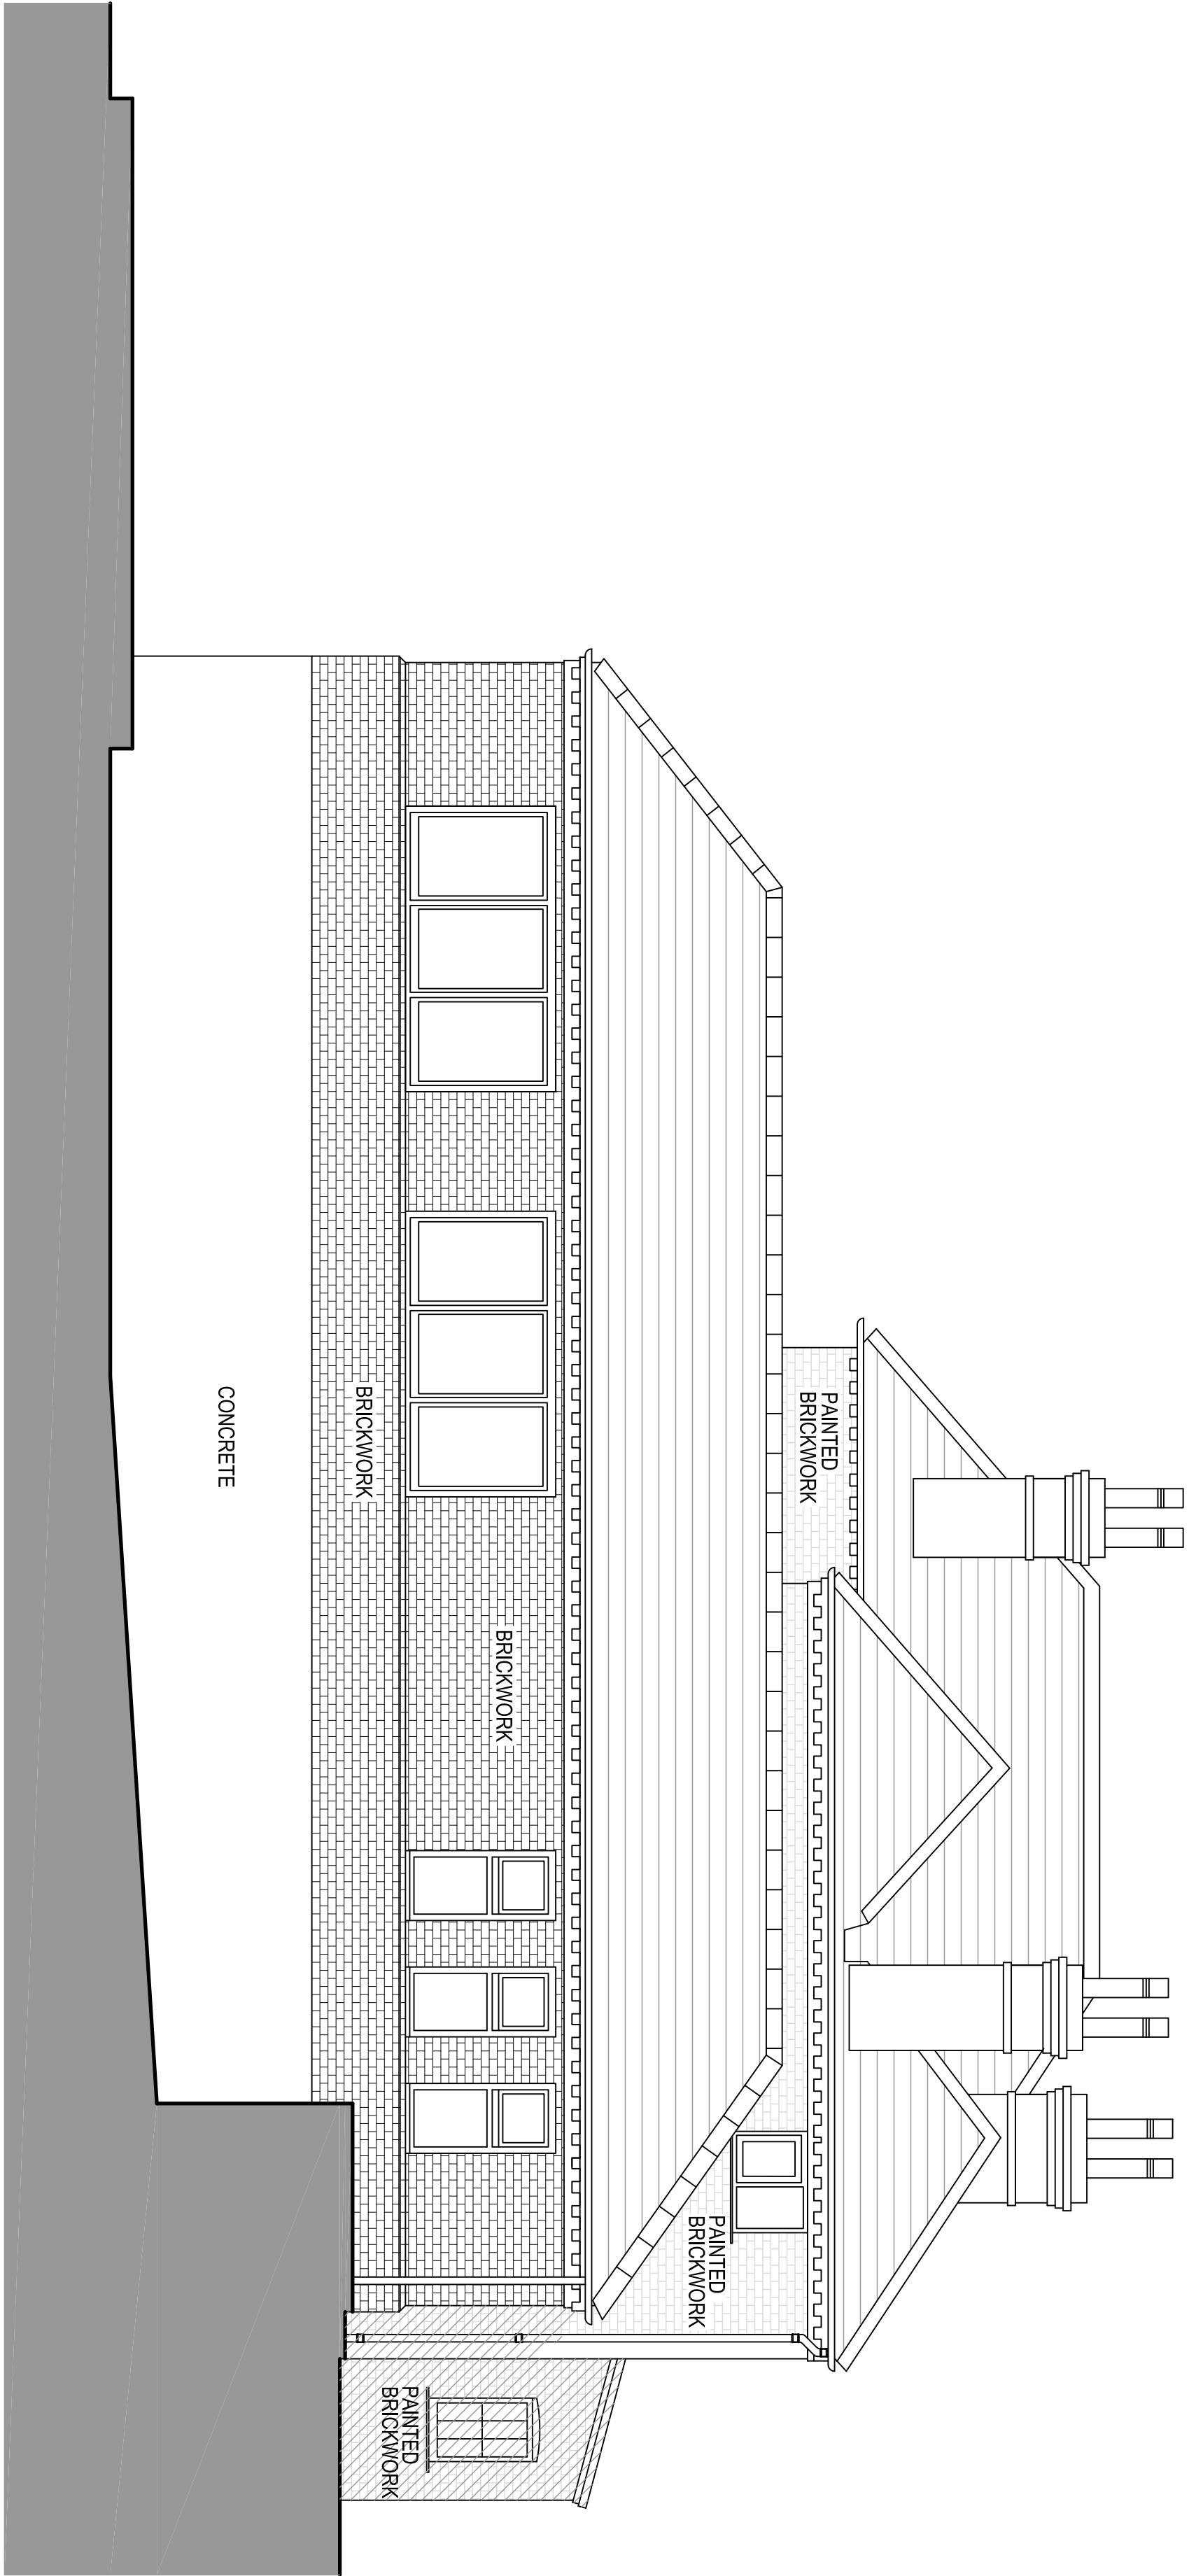


East Elevation

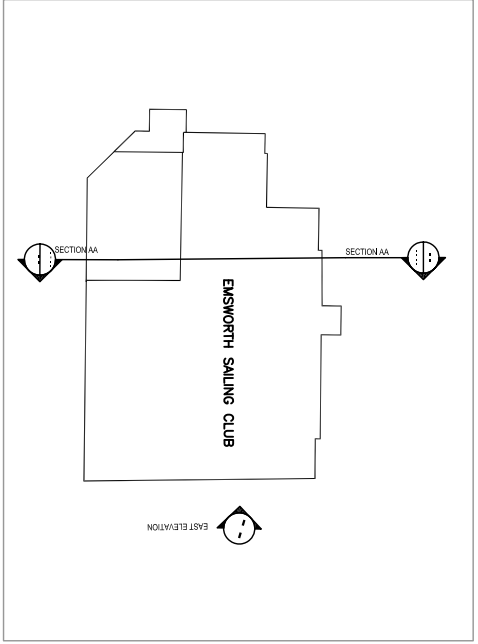

North Point

Rev	Date	Revision Note	By	Check
-----	------	---------------	----	-------

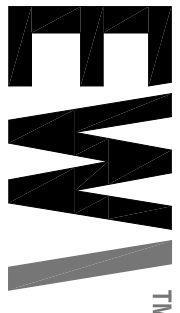

EW
Williams
Architects

151 Rosebery Avenue
London
EC1R 4UG
T: +44 (0)20 7841 7200

Title: Ernsworth Sailing Club					
Project: Ernsworth Sailing Club					
Existing Elevation and Section					
Status	Drawn by	Checked by	Scale at A1	Scale at A3	Scale at A4
Planning	27/08/14	1:50	1:100	1:100	1:100
DLN	27/08/14	1:50	1:100	1:100	1:100
Rev	Date	Rev	Date	Rev	Date
1999	AE	(01)	06		
Contractor Drawing No.					

