


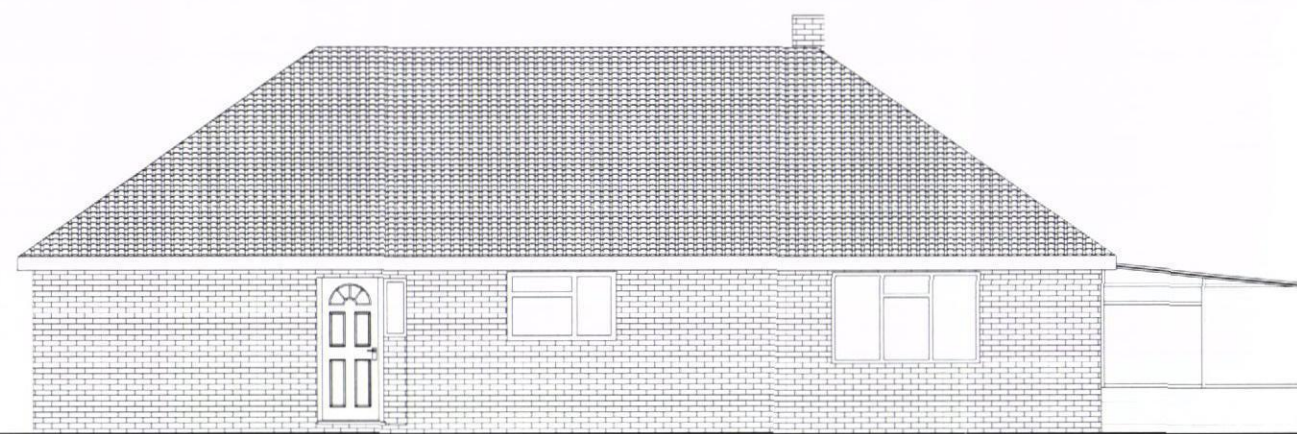

Existing East Elevation

1 : 100



Existing North Elevation

1 : 100



Existing West Elevation

1 : 100



Existing South Elevation

1 : 100

RECEIVED
20 AUG 2014
HBC Development Control

1:100 0 1 2 3 4 5 6 7

1:50 0 1 2 3 4 5



Your Home Plans

Tel: 0800 6127 664
www.yourhomeplans.co.uk

These drawings are for approval purposes. Materials and products should not be ordered based on dimensions of drawings as errors may occur along existing building lines. All measurements are to be checked on site.

Mr M Dormer
22 Sea Grove Avenue
Hayling Island
Hampshire
PO11 9EU

Existing Elevations

Project number 22SEA-14
Date 16th July 2014
Drawn by June Grinstead
Checked by Checker

A101

Scale 1 : 100