

66 Horndean Road - Emsworth

NOTES:

Dimensions to be checked on site before commencing work. Any discrepancies shall be reported to the architect immediately.

Do not scale from these drawings except for planning purposes.


Use figured dimensions only.

Where applicable this drawing is to be read in conjunction with other consultants' drawings.

All drawings to be read in conjunction with specification and all other drawings including structural engineer and mechanical and electrical drawings / specification



SOUTH WEST
front elevation

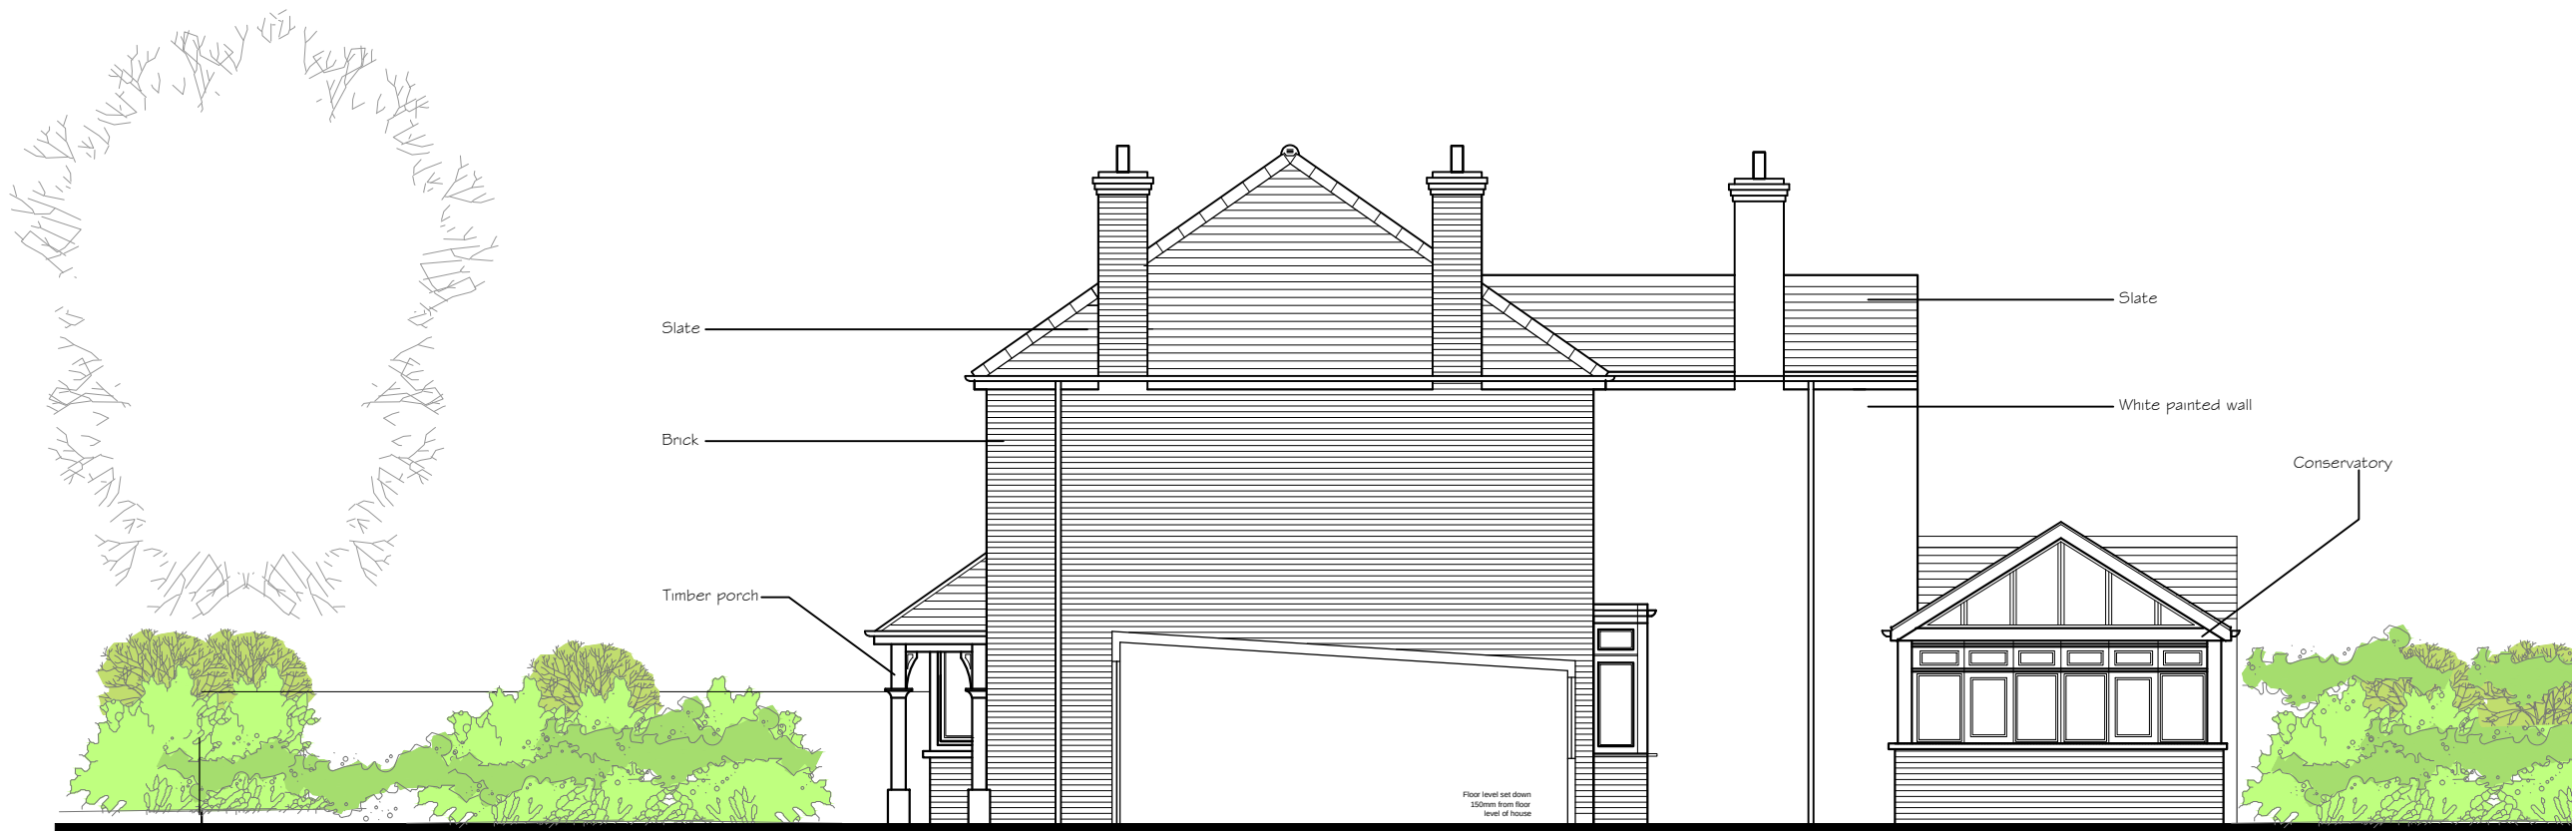


SOUTH EAST
side elevation



NORTH EAST
rear elevation



NORTH WEST
side elevation

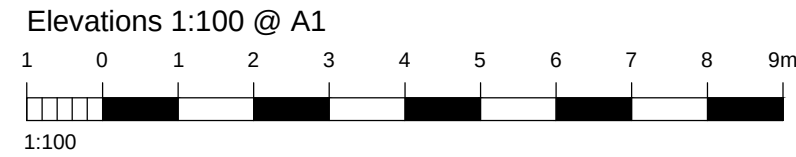

REV	DATE	AMENDMENT	DRAWN

Helyer Davies Architects Lt
1 The Old Flour Mill,
Emsworth, PO10 7BT
01243 370 715

www.hdarchitects.co.uk mail@hdarchitects.co.uk

CLIENT
Mr Nick Langdon

PROJECT
66 Horndean Road
Emsworth,
Hamshire
PO10 7PU

DRAWING
Existing Elevations

SCALE
1:100

DATE	July 2014	DRAWN	KJL
DRAWING NUMBER	14-069/02_PLANNING PRELIMINARY	REVISION	*