

Housetype HT10
 4 Bed / 7 Person
 Total GIA : 97sqm (measured inside face of blockwork)
 Plot Nos : 40
 Tenure : Open market

General Notes
 Refer to site layout for handing of units.


This drawing has been produced for use on this specific project.
 This drawing reflects standards agreed for this project and legislative standards current at the time of its production.
 Any future changes to these drawings will require review in accordance with changing legislation.

For elevations of houses within the proposed layout, please refer to site section drawings.


External material product refs, colours and finishes all subject to agreement with Planning Authority.

Refer to drawing no 14021/61 for garage details.


Refer to dwg no 14021/62 for car barns and cycle stores.

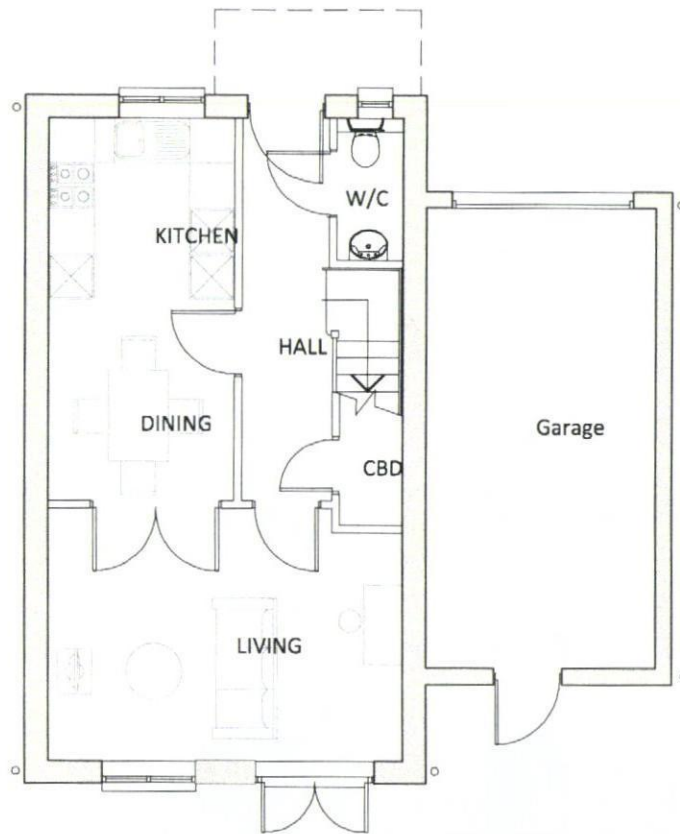

01
47 Ground Floor Plan
GIA 39.8sqm

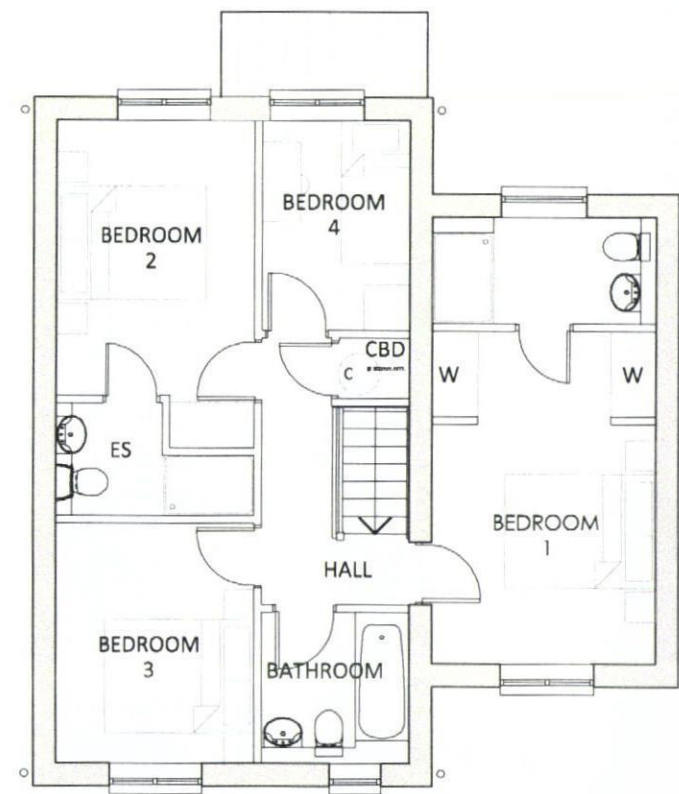

02
47 Ground Floor Plan
GIA 57.6sqm

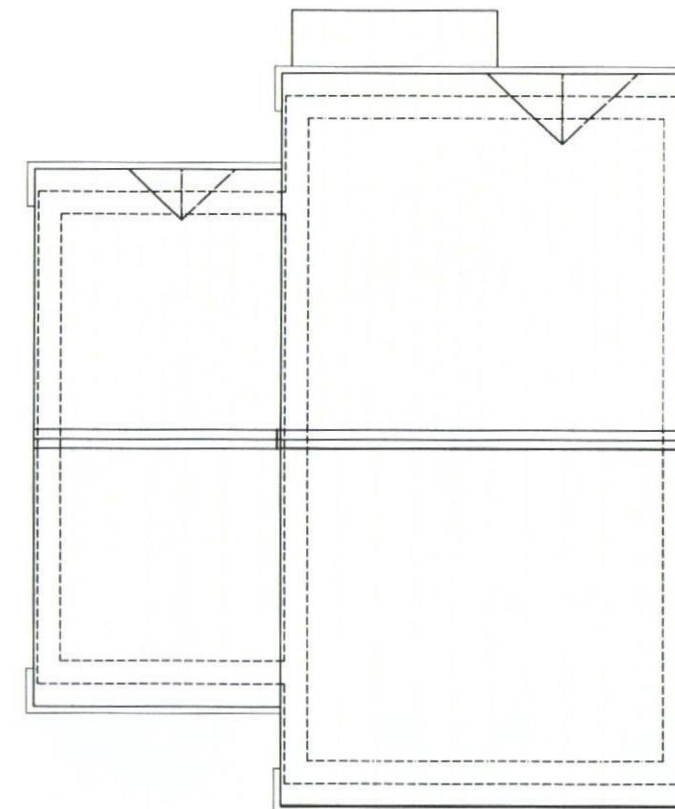

03
47 Roof Plan



C	25.11.14	Plot number amended	DH	DH
B	15.08.14	Planning issue	LC	MD
A	06.08.14	Issued to client for comment	LC	DH
Rev	Date	Details	Drawn	Checked
Issued for: PLANNING				
Project/Client:		Project No:		
Bartons Road		14021		
Havant		47		
		Rev:		
		C		
Drawing:		Scale:		
Housetype HT10		1:100 @A3		
48 Open market		Drawn By: Date:		
Plans		LC 06.08.14		
		Checked By: Date:		
		DH 06.08.14		



15 Glasshouse Studios, Fryern Court Road, Fordingbridge
 Hampshire, SP6 1QX
 T: (01425) 655806/653639

© BrightSpace Architects Ltd. Contractors must work only to agreed dimensions which are to be checked on site.
 Registered Office: 17 Rotherham Rd, Farnborough, Hampshire, SO14 3GL. Registered Number: 07299028

For handing of house types refer to site layout drawing no 14021/02

0 1 2 3 4 5m

Scale 1:100