

NOTES:

This drawing has been prepared for the purpose of Planning and/or Building Regulations approval only, and is not to be used for any other purpose.

All dimensions to be checked on site and any discrepancy notified to The Martin Ralph Group. Written dimensions are to be used in preference to scaled dimensions.

This drawing is the property of The Martin Ralph Group and must not be reproduced, in part or whole, or deviated from, without their permission.

AMENDMENTS		DATE
C	Layout updated / Google Earth	10.10.14
B	General Changes	05.09.14
A	Notes Added	03.09.14

CLIENT
LANDMARK ESTATES LTD

PROJECT
RESIDENTIAL DEVELOPMENT
48 HART PLAIN AVENUE,
WATERLOOVILLE


DRAWING TITLE
LOCATION AND BLOCK PLANS.

DATE	12.07.2014
SCALE	1:1000 & 500 @ A3
DRAWING No.	14A_067 001
REVISION	C



RICS CHARTERED SURVEYORS
ARCHITECTS & ENGINEERS

11 Dragon House
Hussar Court
Brambles Business Park
Portsmouth
Hampshire
PO7 7SF
www.martinralph.co.uk
info@martinralph.co.uk
T. 023 9226 7714
F. 023 9226 7712

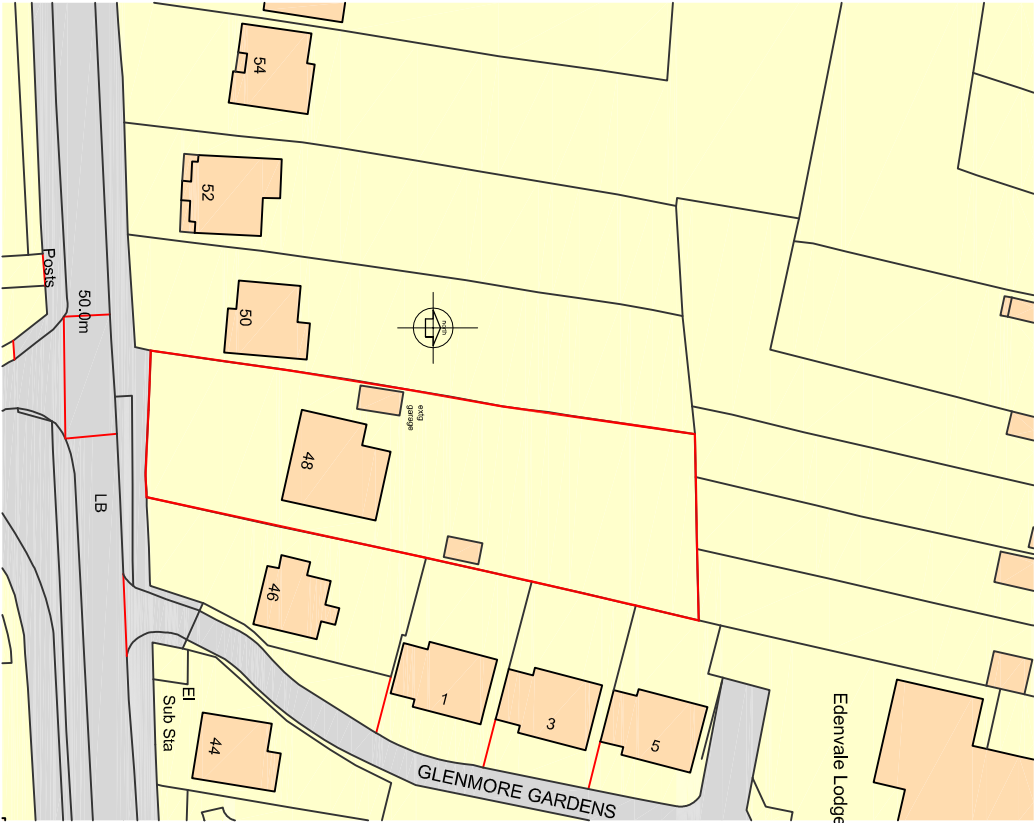

Ordnance Survey, (c) Crown Copyright 2014. All rights reserved. Licence number 100022432

LOCATION PLAN

1:1000




GOOGLE EARTH VIEW

N.T.S.

BLOCK PLAN AS EXISTING

1:500

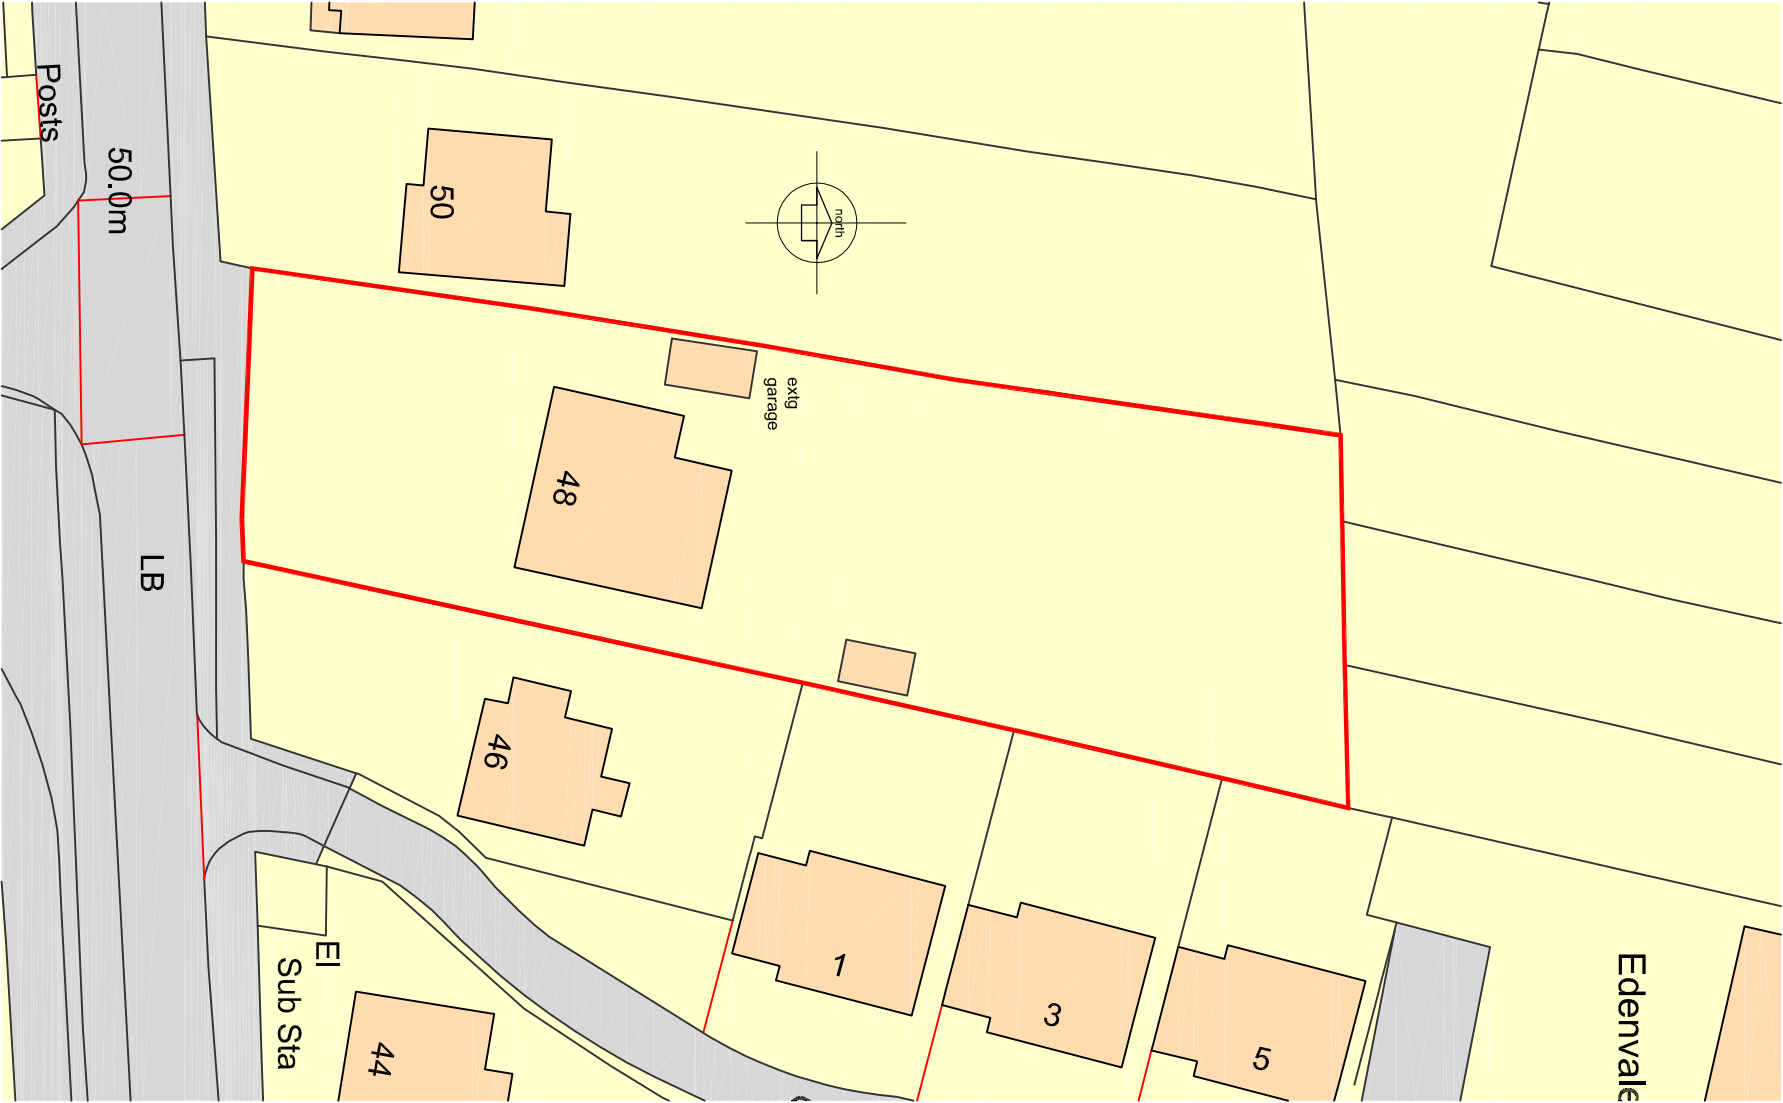

SITE PLANS

48 HART PLAIN AVENUE, WATERLOOVILLE