


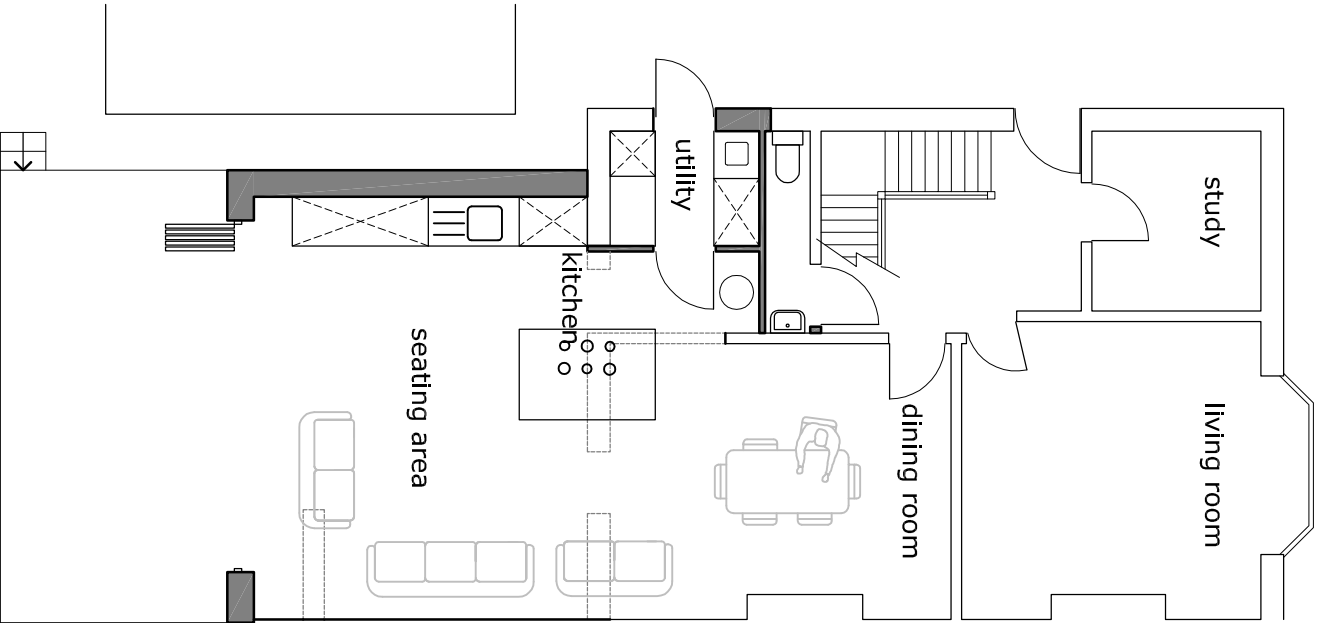


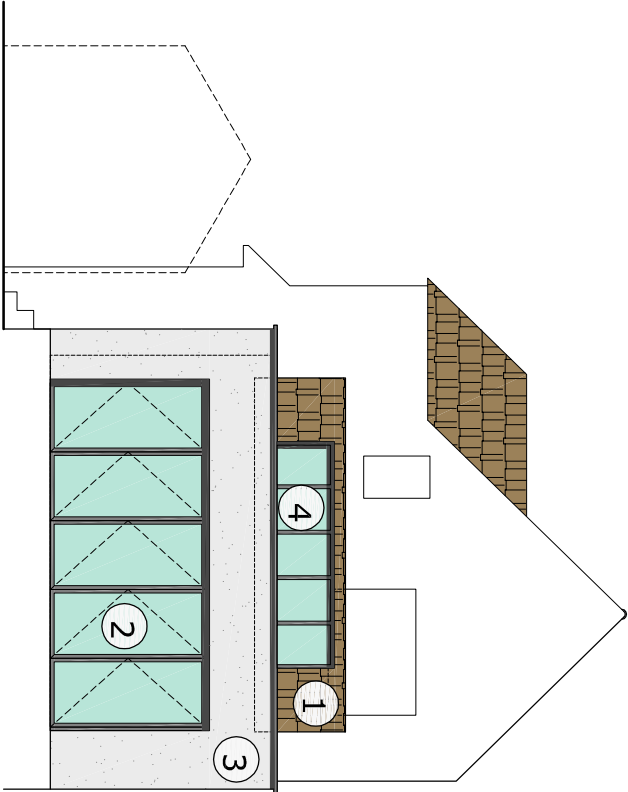


proposed ground floor plan

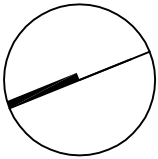

proposed north elevation

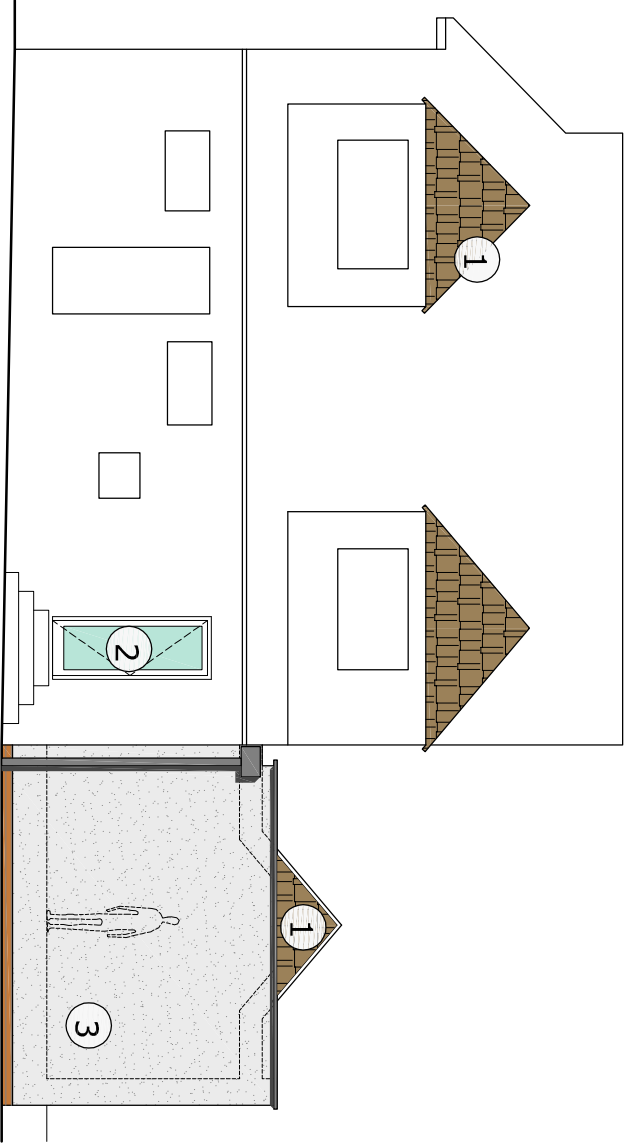

proposed east elevation

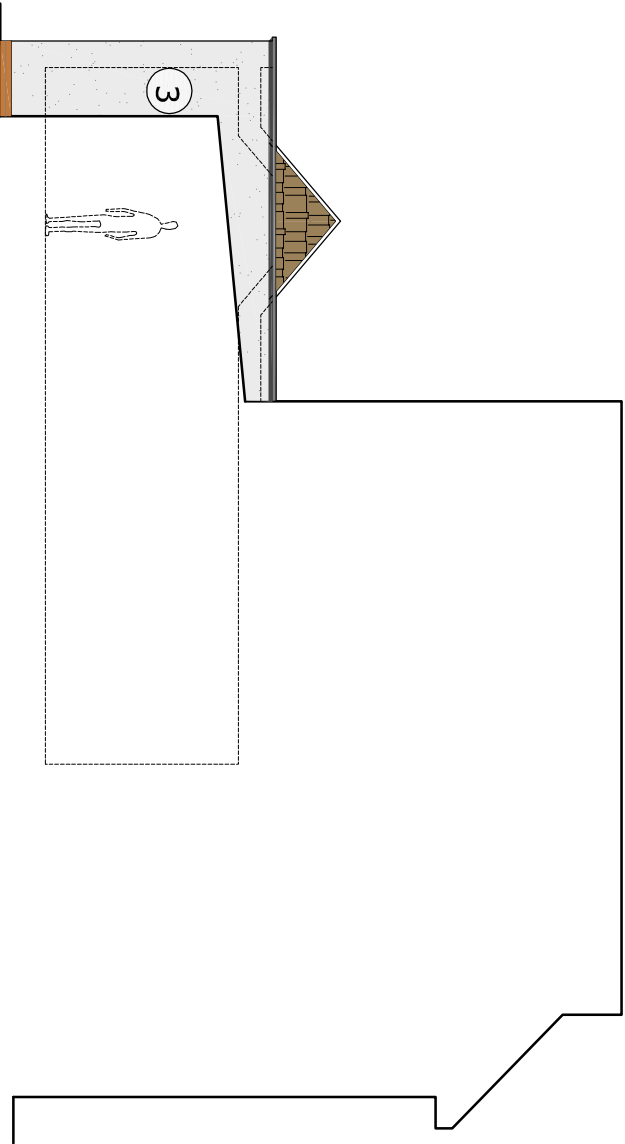

proposed west elevation


1 clay tiles to match existing



2 double glazed doors/ windows



3 painted render

 

4 roof window




planning issue only

revisions

-/-

scale bars

1:100

 

scale 1:00 @ A3

job name 27 the dale

date

april 15

job number 15002

drawing number (pl)04

drawing name

proposed plan and elevations

status

planning

revision

-

this drawing is not for construction
this drawing is the property of:
dwell design
28 beaconsfield avenue
cosham
portsmouth
po6 2pt

dwell design ltd