

DO NOT SCALE FROM THIS DRAWING.
ALL DIMENSIONS TO BE CHECKED ON SITE.
COPYRIGHT PROTECTED.


STORE NAME :		M&S HAVANT				
FLOOR AREAS – Areas in square feet						
GROSS		GROUND FLOOR	FIRST MEZZ		TOTAL	%
SALES FLOOR (including customer toilets)		19633	16342		36175	77
LOBBIES		4197	2300		6497	14
STAFF QUARTERS / OFFICES		414	2791		3205	7
WAREHOUSE		125	864		989	2
FALLOW						
GROSS INTERNAL AREA =				46866	100%	
NETT		GROUND FLOOR	FIRST MEZZ		TOTAL	%
TOTAL SALES FLOOR (excluding customer toilets)		18047	11505		29552	
GENERAL MERCHANDISE		9578	10134		19712	67
FOOD AREA (excluding sales floor cafe)		8469			8469	29
SALES FLOOR CAFE			1371		1371	5
WAREHOUSE		4146	2036		6182	
MERCHANDISING AREA (selling area excluding fitting rooms)						
	GROUND FLOOR	FIRST MEZZ		TOTAL	%	
Womenswear (excl. Per Uns)		5705		5705	39	
Per Uns			2194	2194	15	
Children		436		436	3	
Childrenswear			1494	1494	10	
Womenswear			3735	3735	25	
Menswear		165	934	1099	7	

Note: the following list of items have been confirmed as approved by the M&S Store Planner on 30.04.15.

- lift position
- Escalator position, orientation and scissor set out
- MOE locations and orientations
- Entrance penetrations
- Lobbies
- Revised structural glazing as per latest developer spec
- Shared public and staff toilet facility
- Café location

01	01/05/15	PROPOSED DRAWING UPDATED FOLLOWING RECEIVED FROM THE STORE PLANNER	CH	JWA
02	24/04/15	UPDATED TO INCORPORATE DEVELOPERS PLANNING GLASS	MC	JWA
03	23/04/15	THE PROPOSED BOTTLE AREAS AND CUSTOMER / STAFF TOILET BLOCK FURTHER DEVELOPED. FURNISHES UPDATED TO SUIT.	CH	JWA
04	22/04/15	THE PROPOSED FALLAW AREA INDICATES ON THE FIRST FLOOR MEZZ REMOVED AND A VOID GREATER DISTANCE UPDATED TO SUIT.	CH	JWA
05	20/04/15	PROPOSED DRAWING UPDATED FOLLOWING RECEIVED FROM THE STORE PLANNER	CH	JWA
06	14/04/15	PROPOSED DRAWING STRUCTURAL DATE INDICATED TO GROUND FLOOR LAYOUT	CH	JWA
07	10/04/15	BLOCK PLAN UPDATED FOLLOWING RECEIPT OF COMMENTS FROM THE M&S STORE PLANNER	CH	JWA
08	10/03/15	BLOCK PLAN UPDATED FOLLOWING RECEIPT OF REVISED FOOD HALL & WARE INFO.	CH	JWA
09	27/03/15	BLOCK PLAN UPDATED FOLLOWING COMMENTS RECEIVED FROM THE STORE PLANNER	CH	JWA
10	23/03/15	BLOCK PLAN UPDATED FOLLOWING COMMENTS RECEIVED FROM THE DESIGN TEAM	CH	JWA

REV	DATE	DESCRIPTION	DRAWN	CHECKED
-----	------	-------------	-------	---------

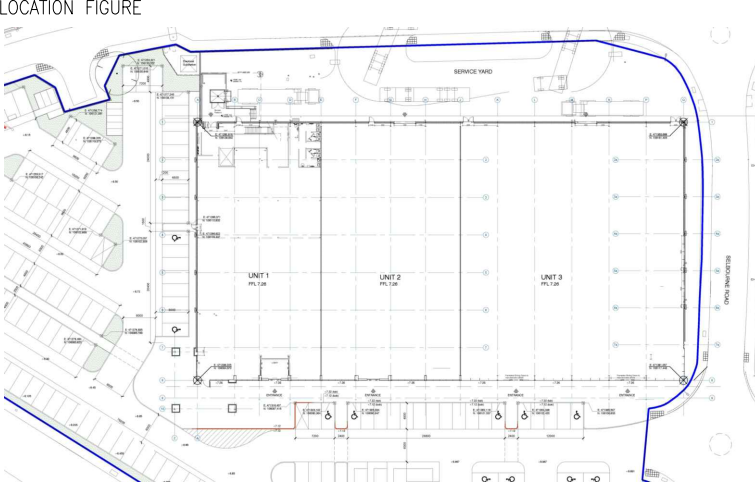

M&S
EST. 1884

STORE NAME
HAVANT

COUNTRY
ENGLAND

PROJECT
M&S HAVANT

NEW STORE

DRAWING

PROPOSED

GROUND FLOOR

BLOCK PLAN

CONSULTANT

WDR & RT TAGGART

DISCIPLINE DESCRIPTION

ARCHITECTURE

CONSULTANT LOGO

Logo/brand name

Wolverhampton Lane

Mariner Road

Bullseye BT9 5BX

T: +44 (0)20 9066 2121

F: +44 (0)20 9066 2122

E: info@wdr-rttaggart.com

W: www.wdr-rttaggart.com

WDR & RT TAGGART

SCALE

PAPER

DATE

DRAWN

CHECKED

1:100

A0

22.03.15

CH

STORE NUMBER

PROJECT No

DISCIPLINE CODE

DRAWING No

Q0309

HVN001

A

01001

CONSULTANT PROJECT No

STATUS

REVISION

15044

F

10

NOTE: The structural grid supporting the Mezzanine Floor indicated on the drawing requires further review by both parties and is shown for information purposes only.

PROPOSED GROUND FLOOR PLAN SCALE 1:100 @ A0