




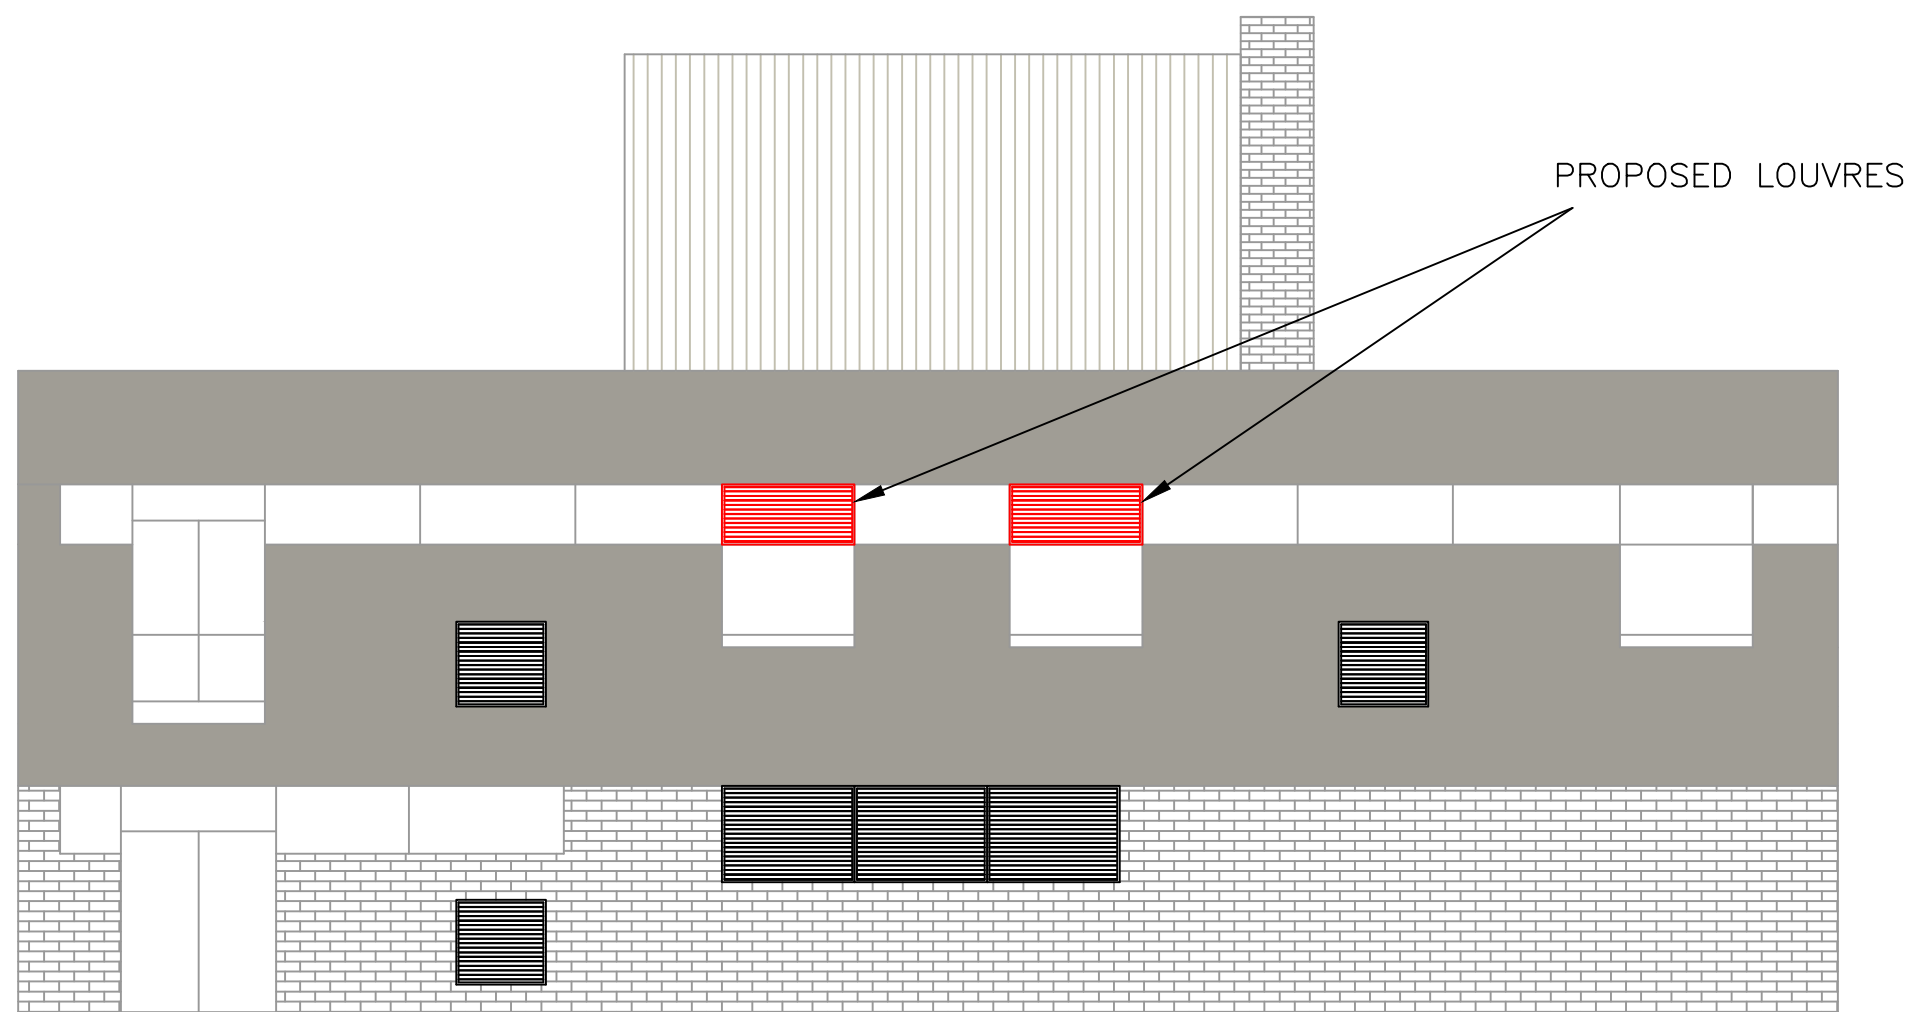


PROPOSED NORTH EAST ELEVATION (1:100)

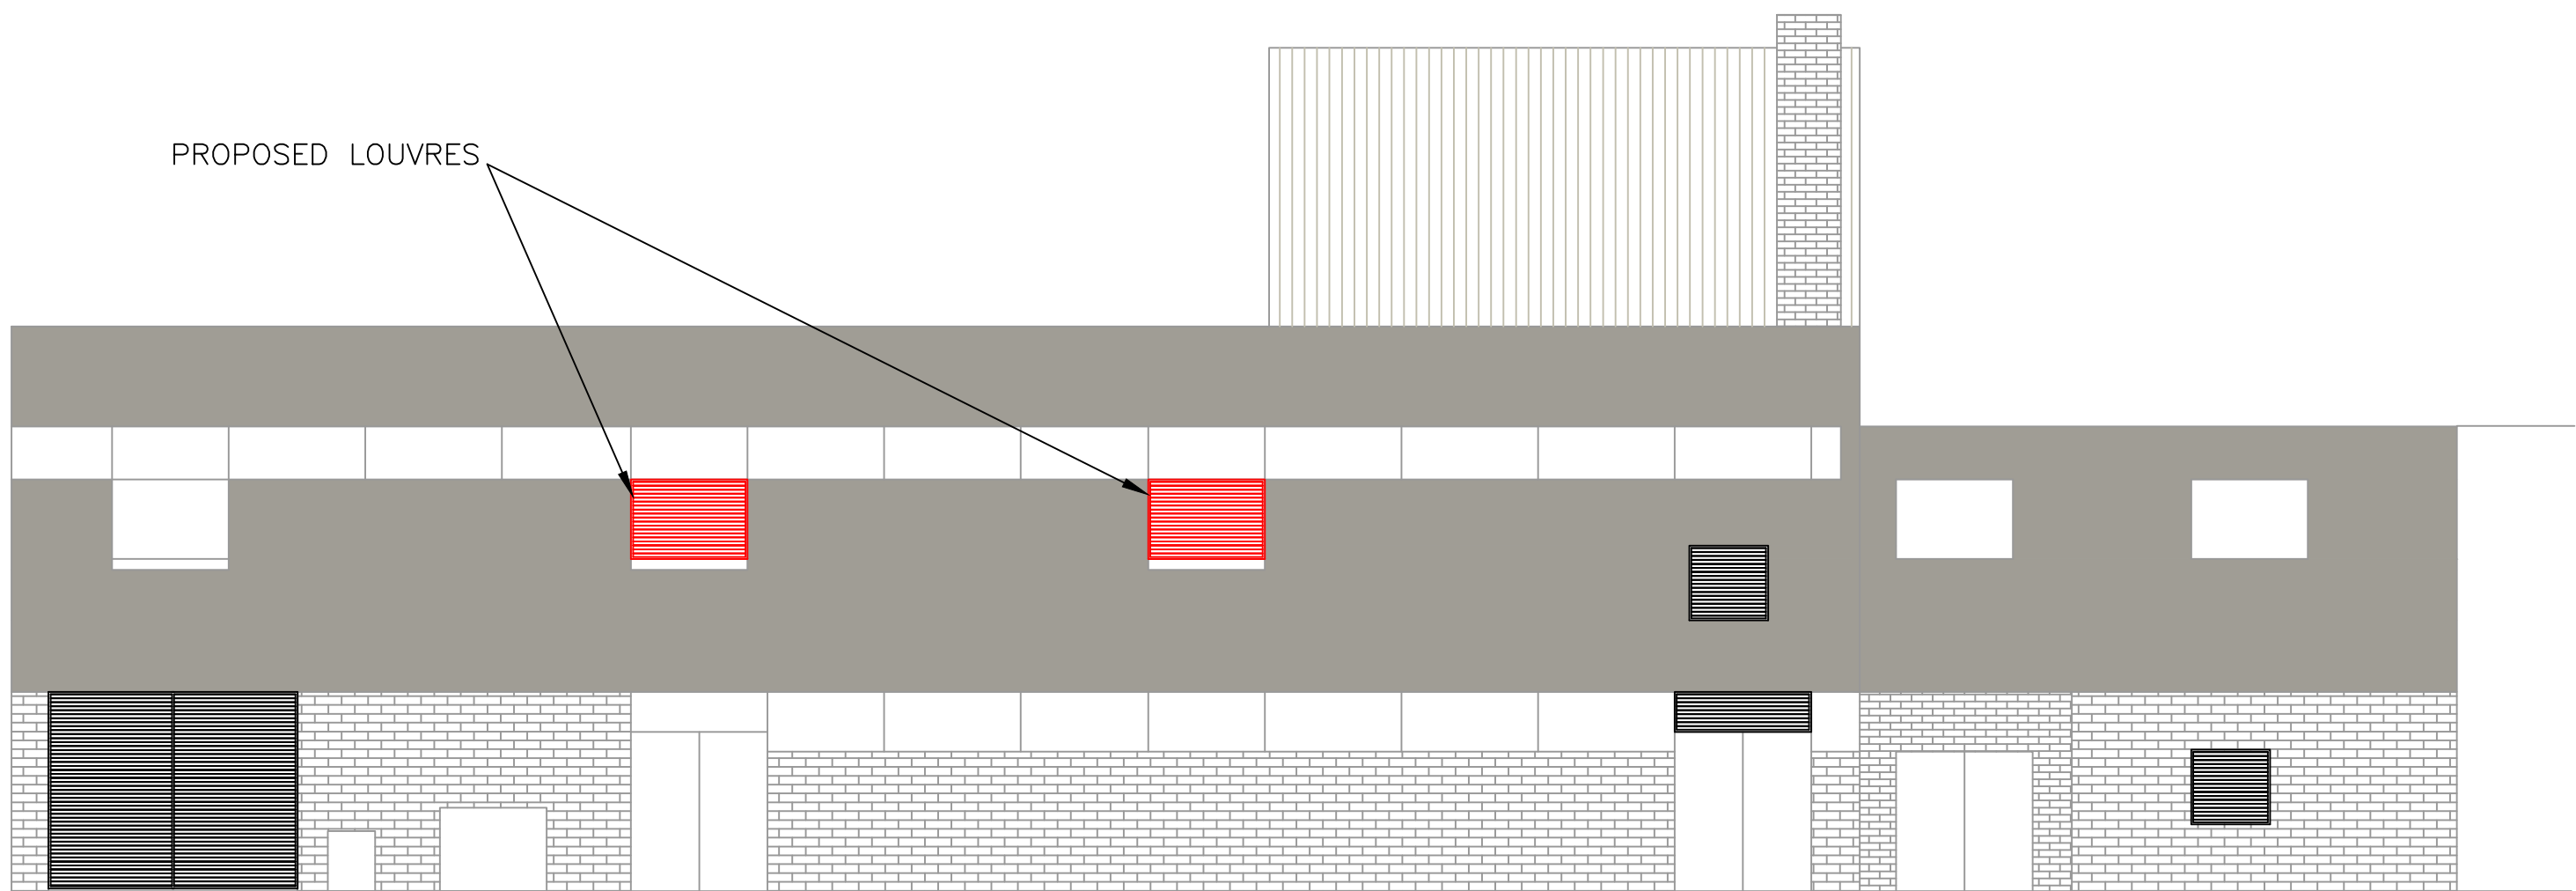



PROPOSED NORTH WEST ELEVATION (1:100)

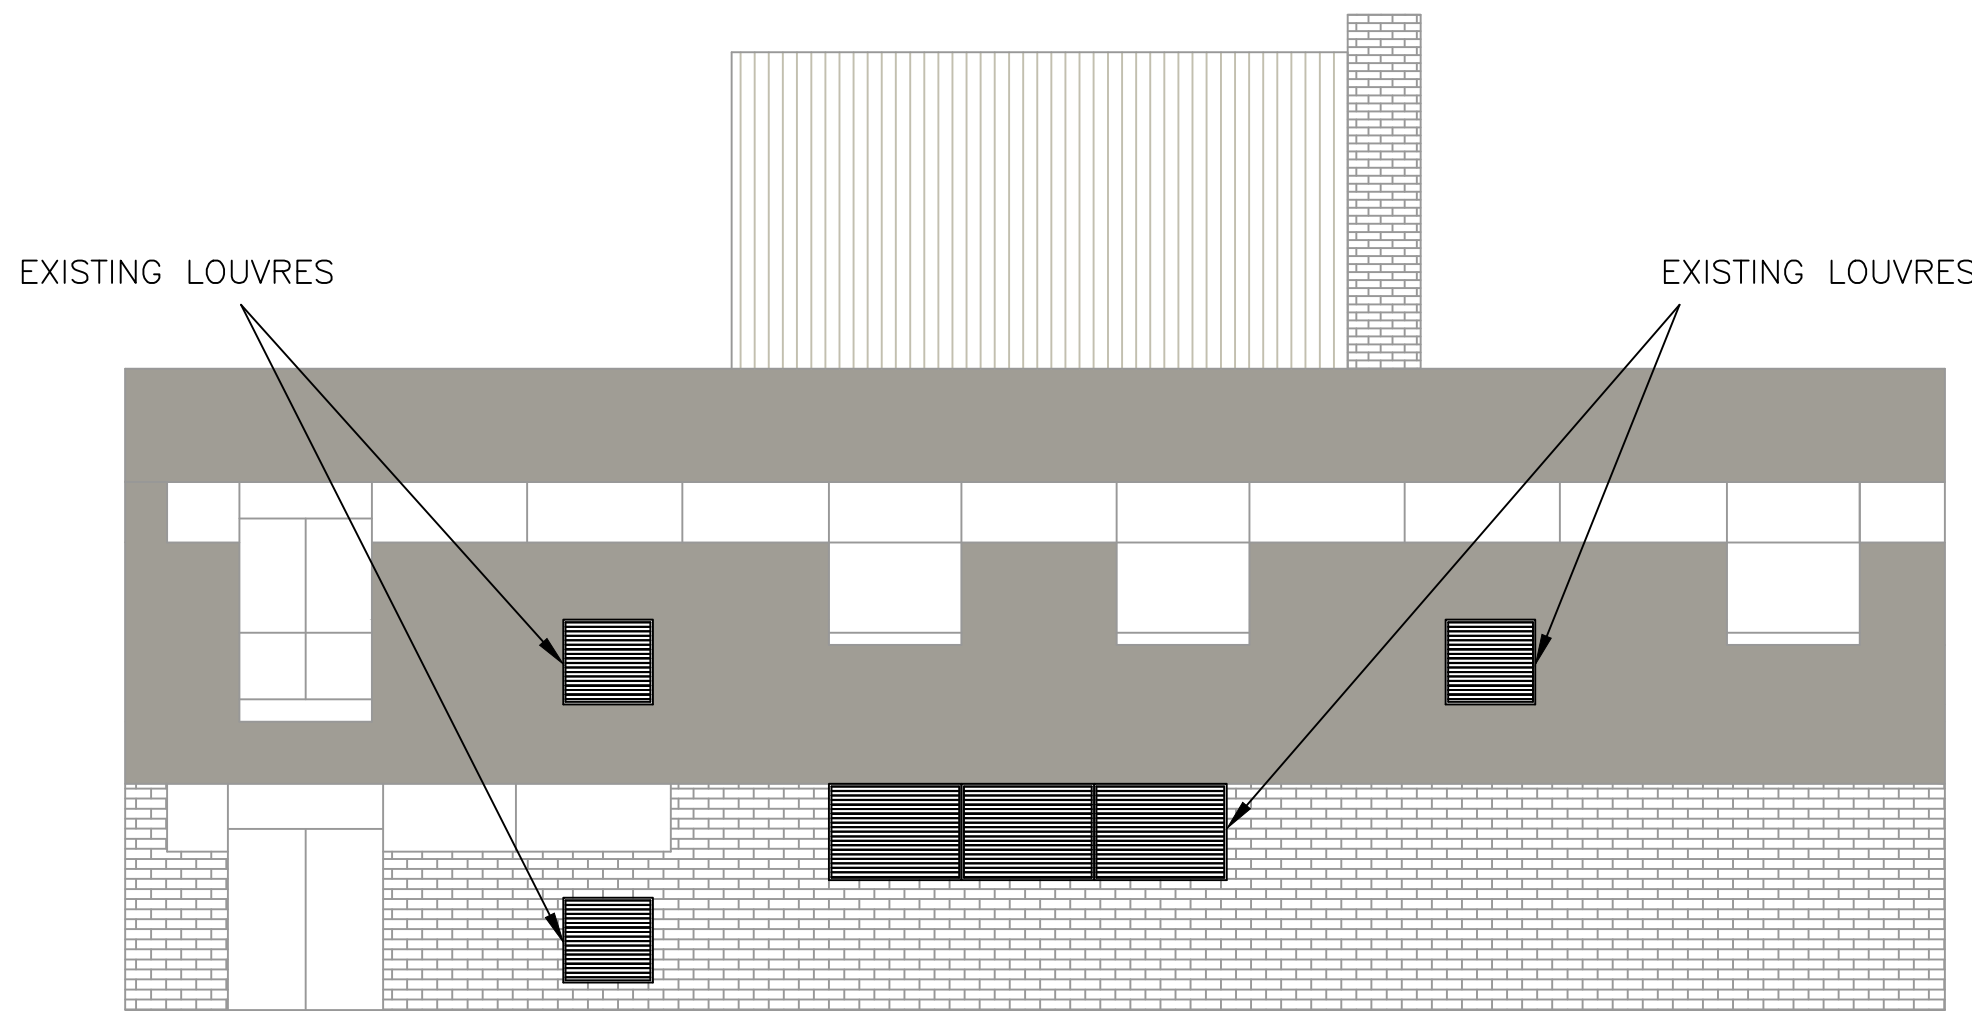


EXISTING NORTH EAST ELEVATION (1:100)

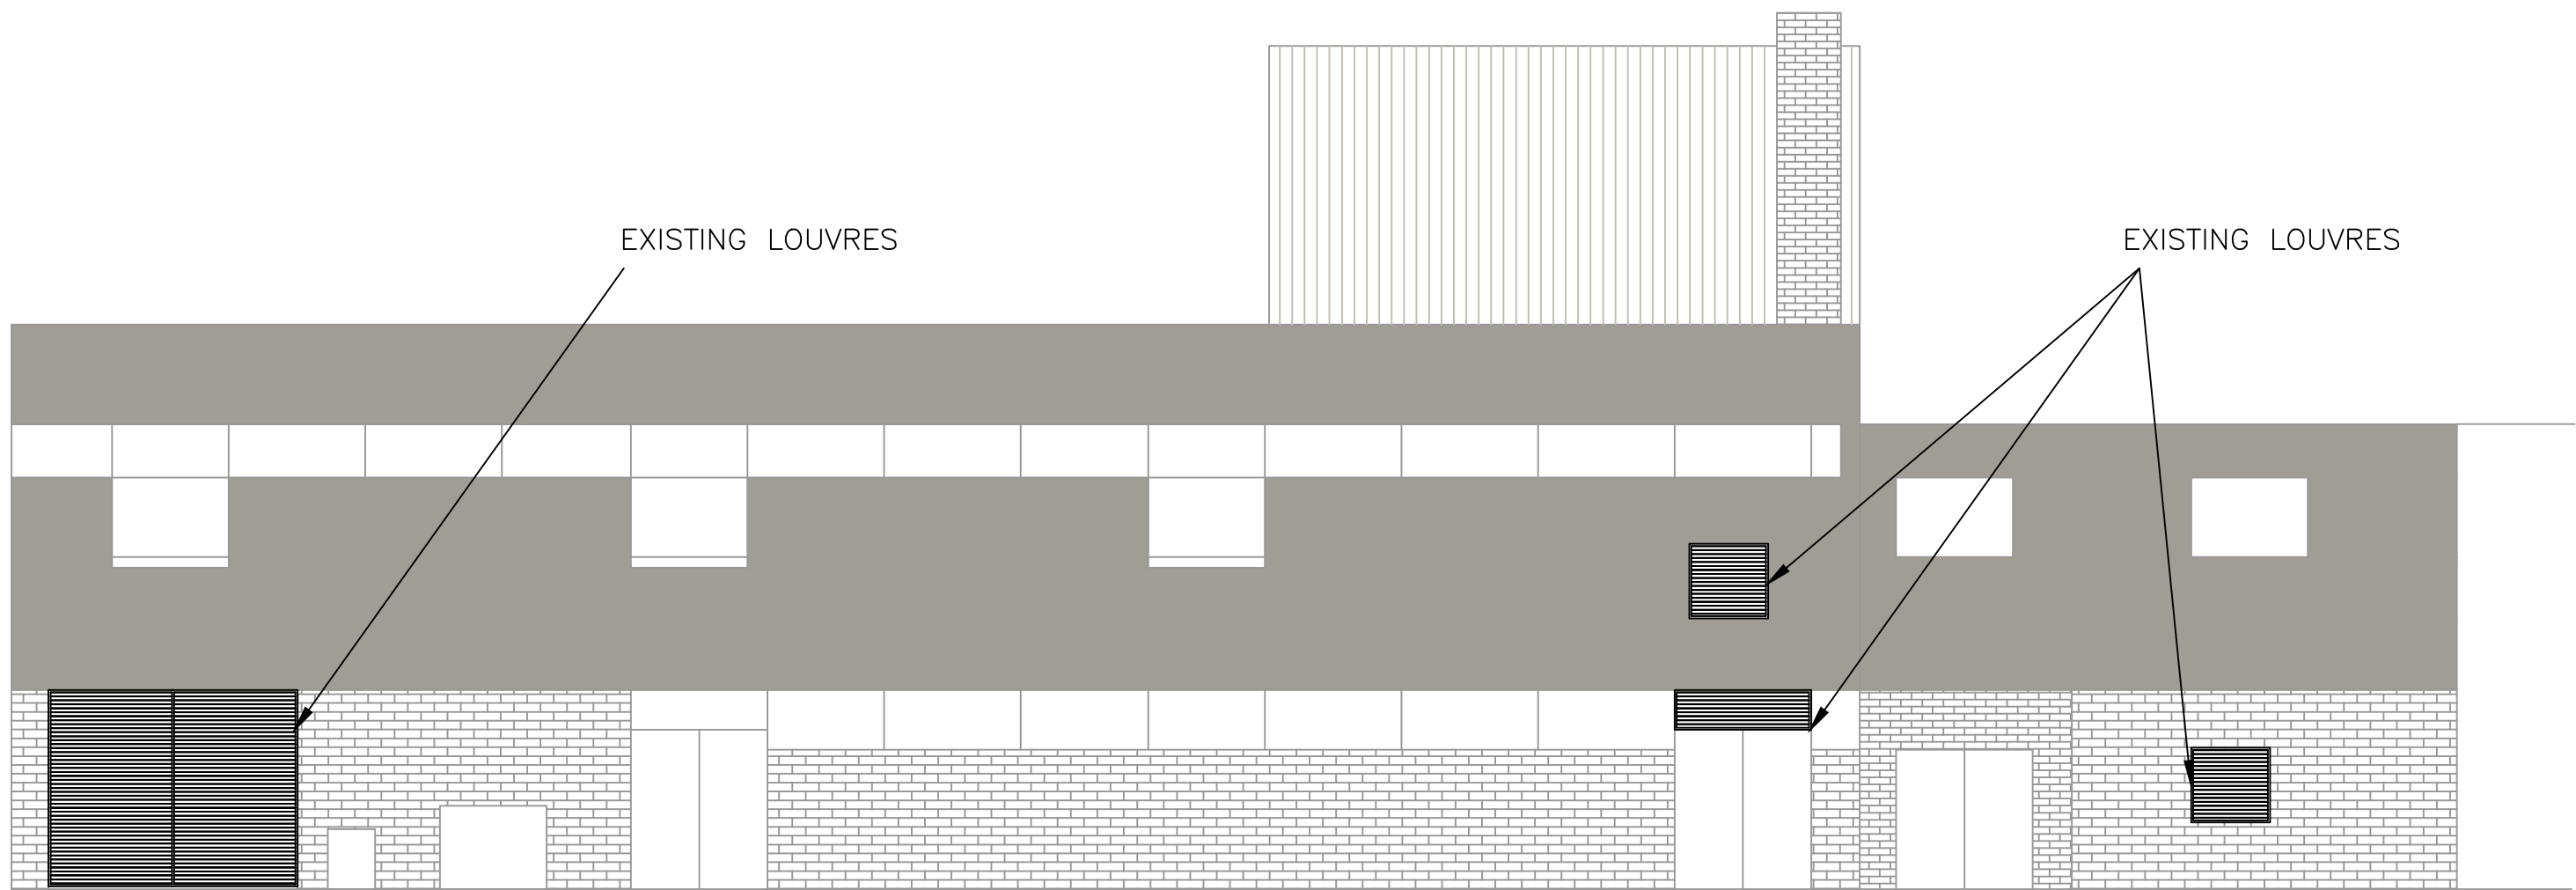

EXISTING NORTH WEST ELEVATION (1:100)

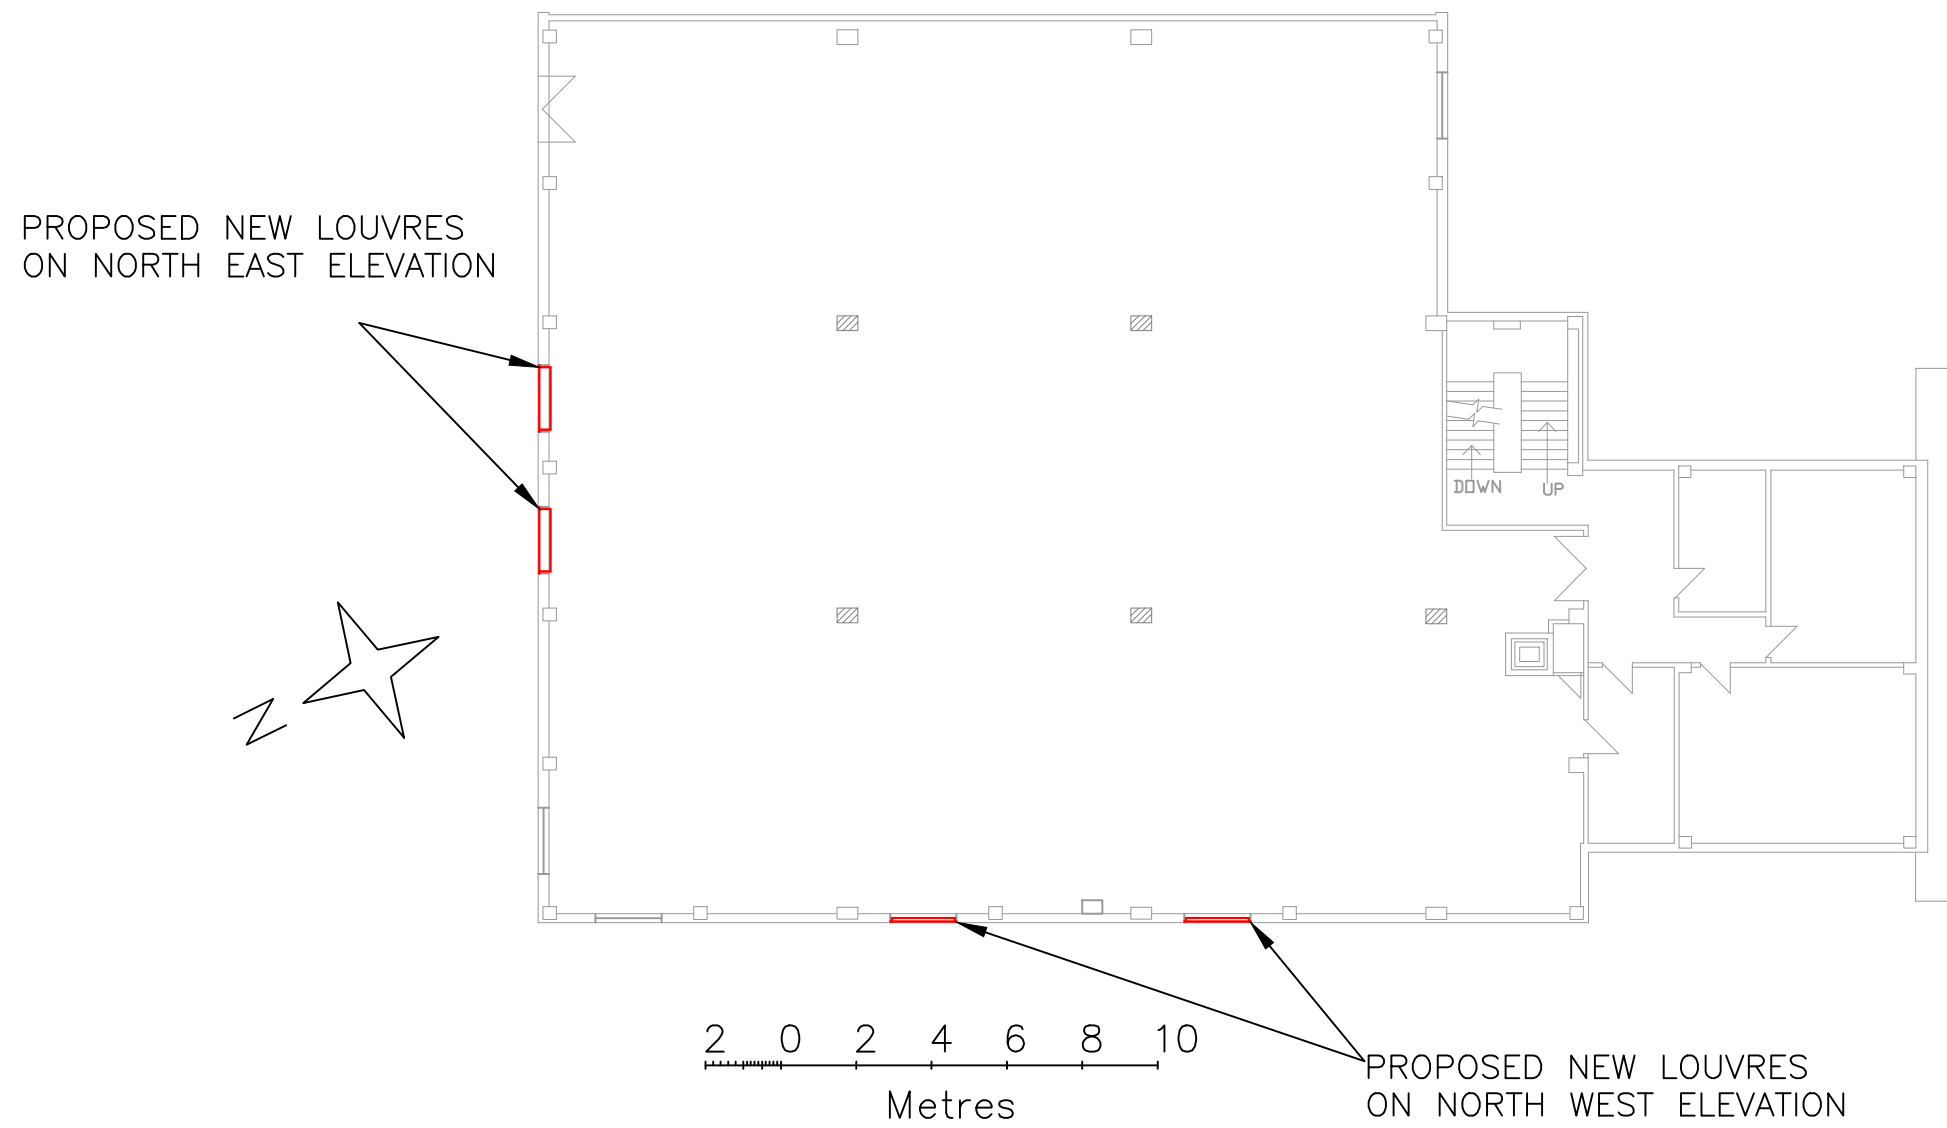 

BUILDING PLAN © SCALE 1:200

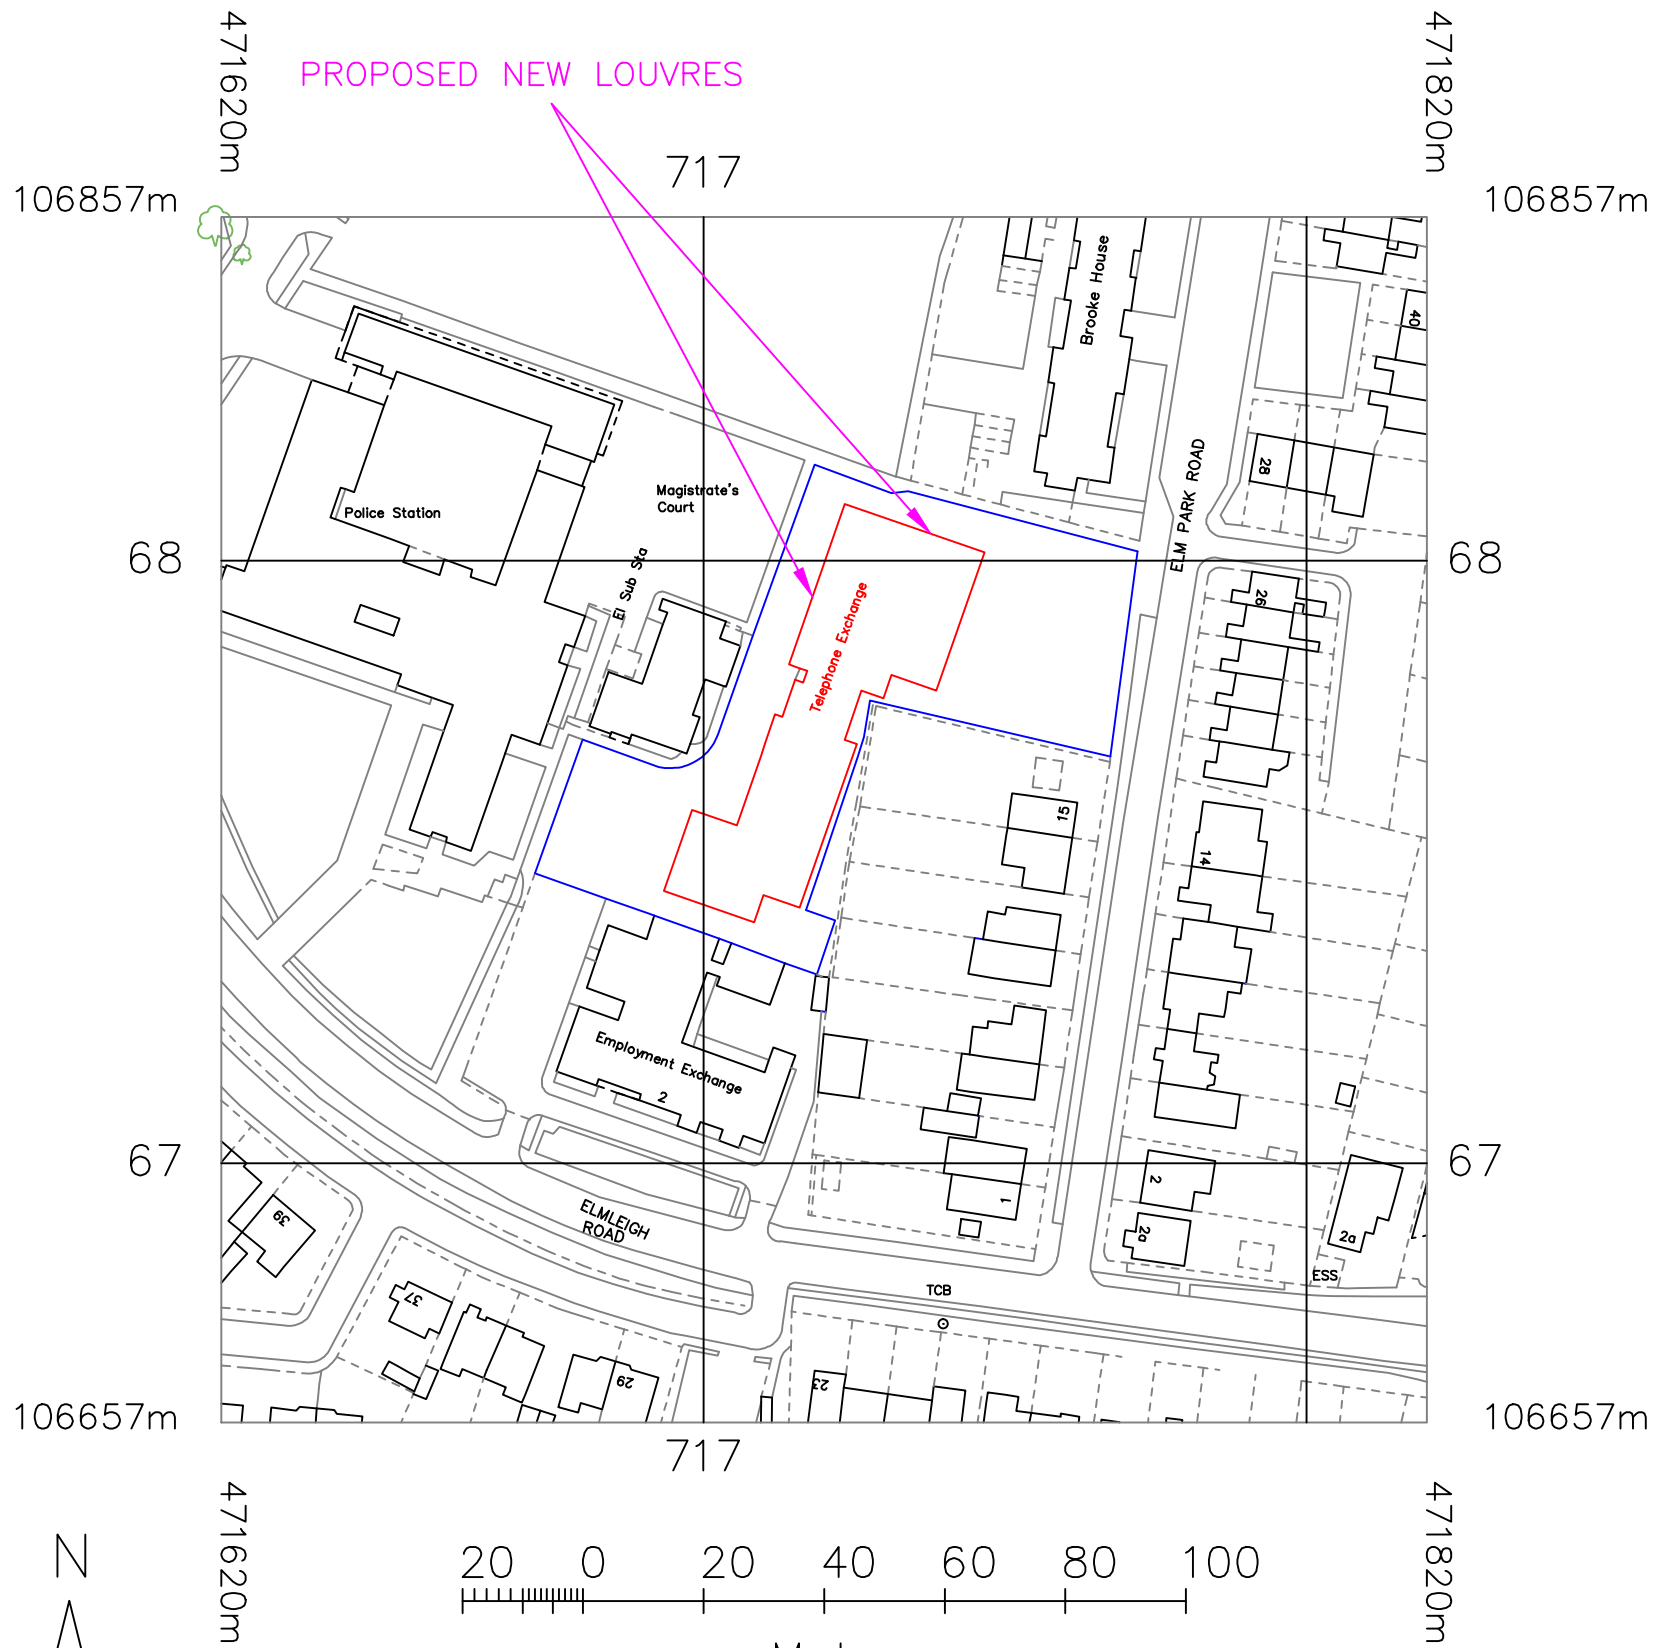

SITE LOCATION PLAN (SCALE 1:1250, Licence No. 01757474)



PHOTO OF NORTH WEST ELEVATION



PHOTO OF NORTH EAST ELEVATION

PLANNING

ISSUE		CHANGE DESCRIPTION		MOD BY	DATE
DRAWN		T.W.		TITLE	
CHECKED		T.W.		HAVANT TE FIRST FLOOR	
DATE		11.09.14		PLANNING APPLICATION DRAWING	
SCALE		DWG. No.		ISSUE	
SEE DWG		A1		NCG027 - Q02	