



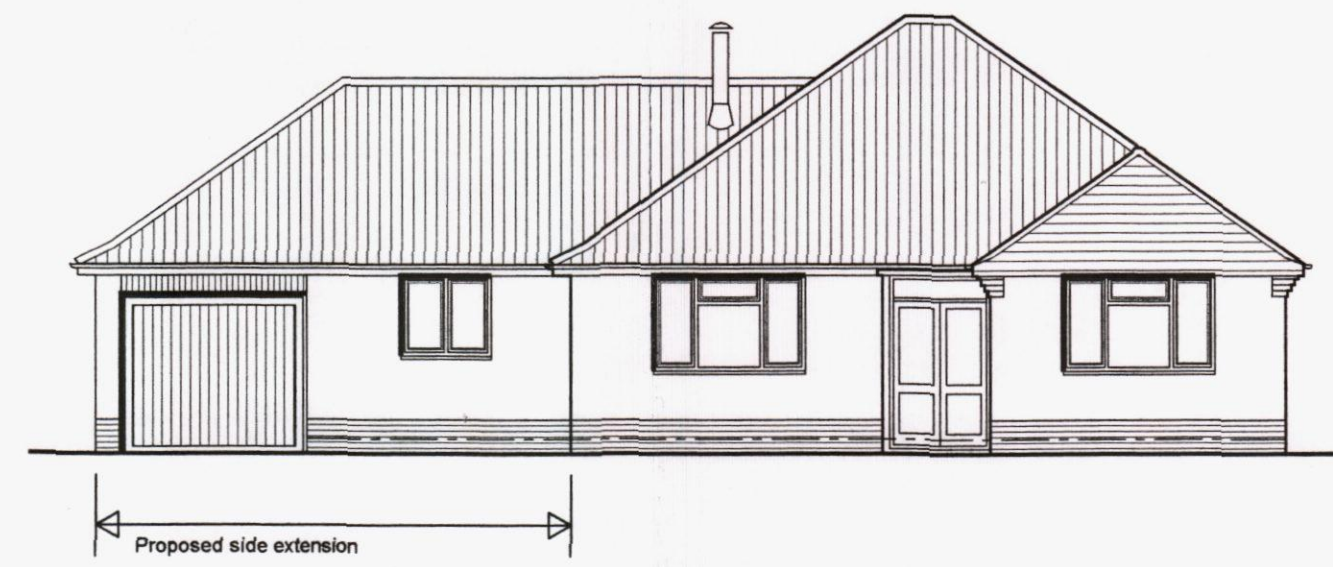

East Elevation (front)

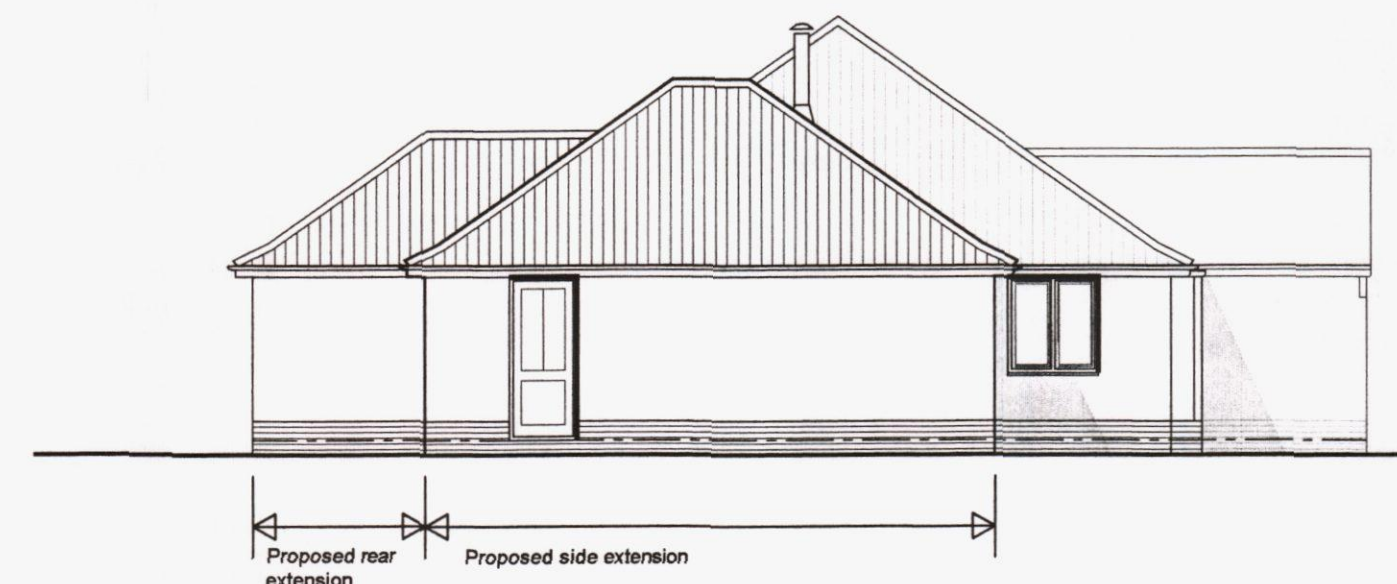

South Elevation

External finishes

Roof
New section of roof clad with interlocking tiles to match existing roof


Walls
Walls constructed with a brick plinth to a height of approximately 450mm with painted render above.

All to match existing bungalow

Doors and Windows

All new doors and windows to be UPVC to match existing.


Bi-fold doors to rear elevations to be hardwood

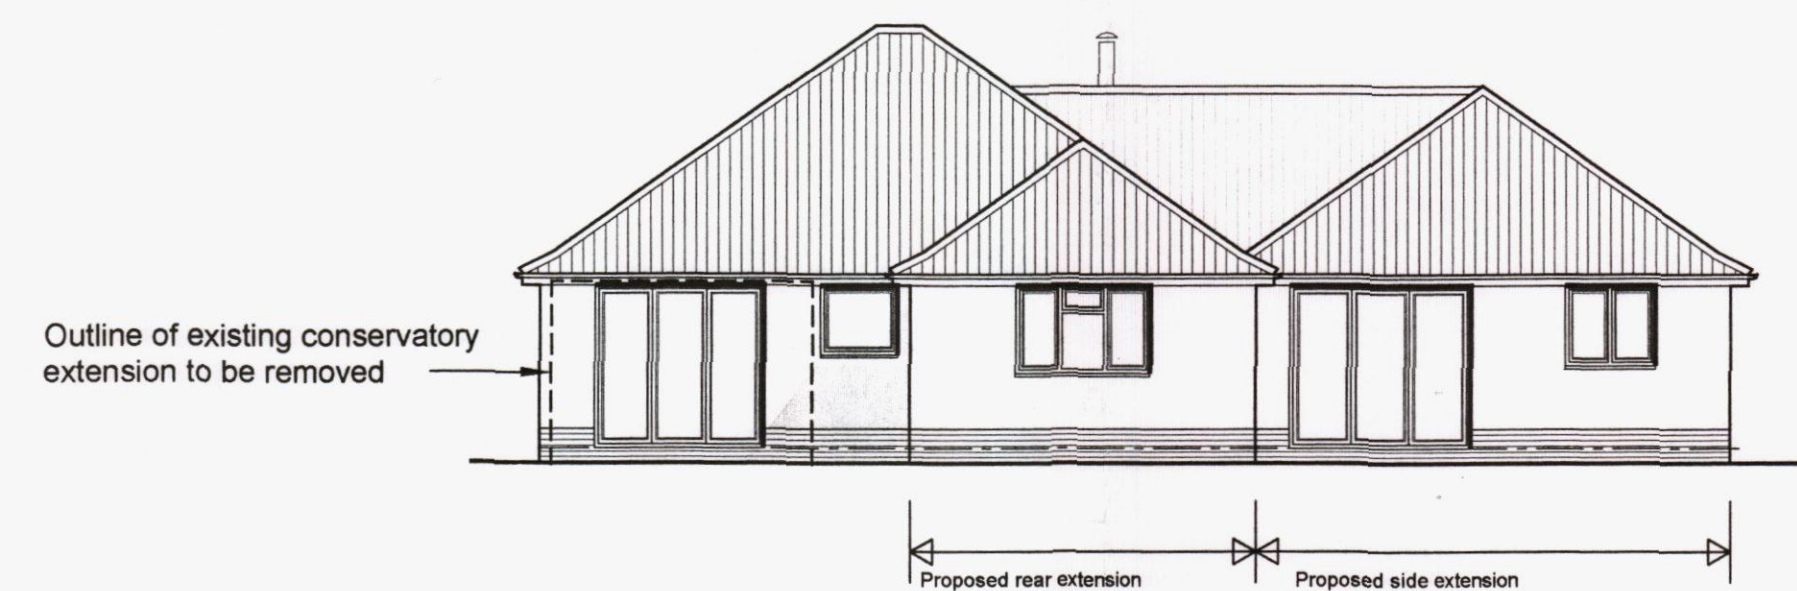


West Elevation



North Elevation

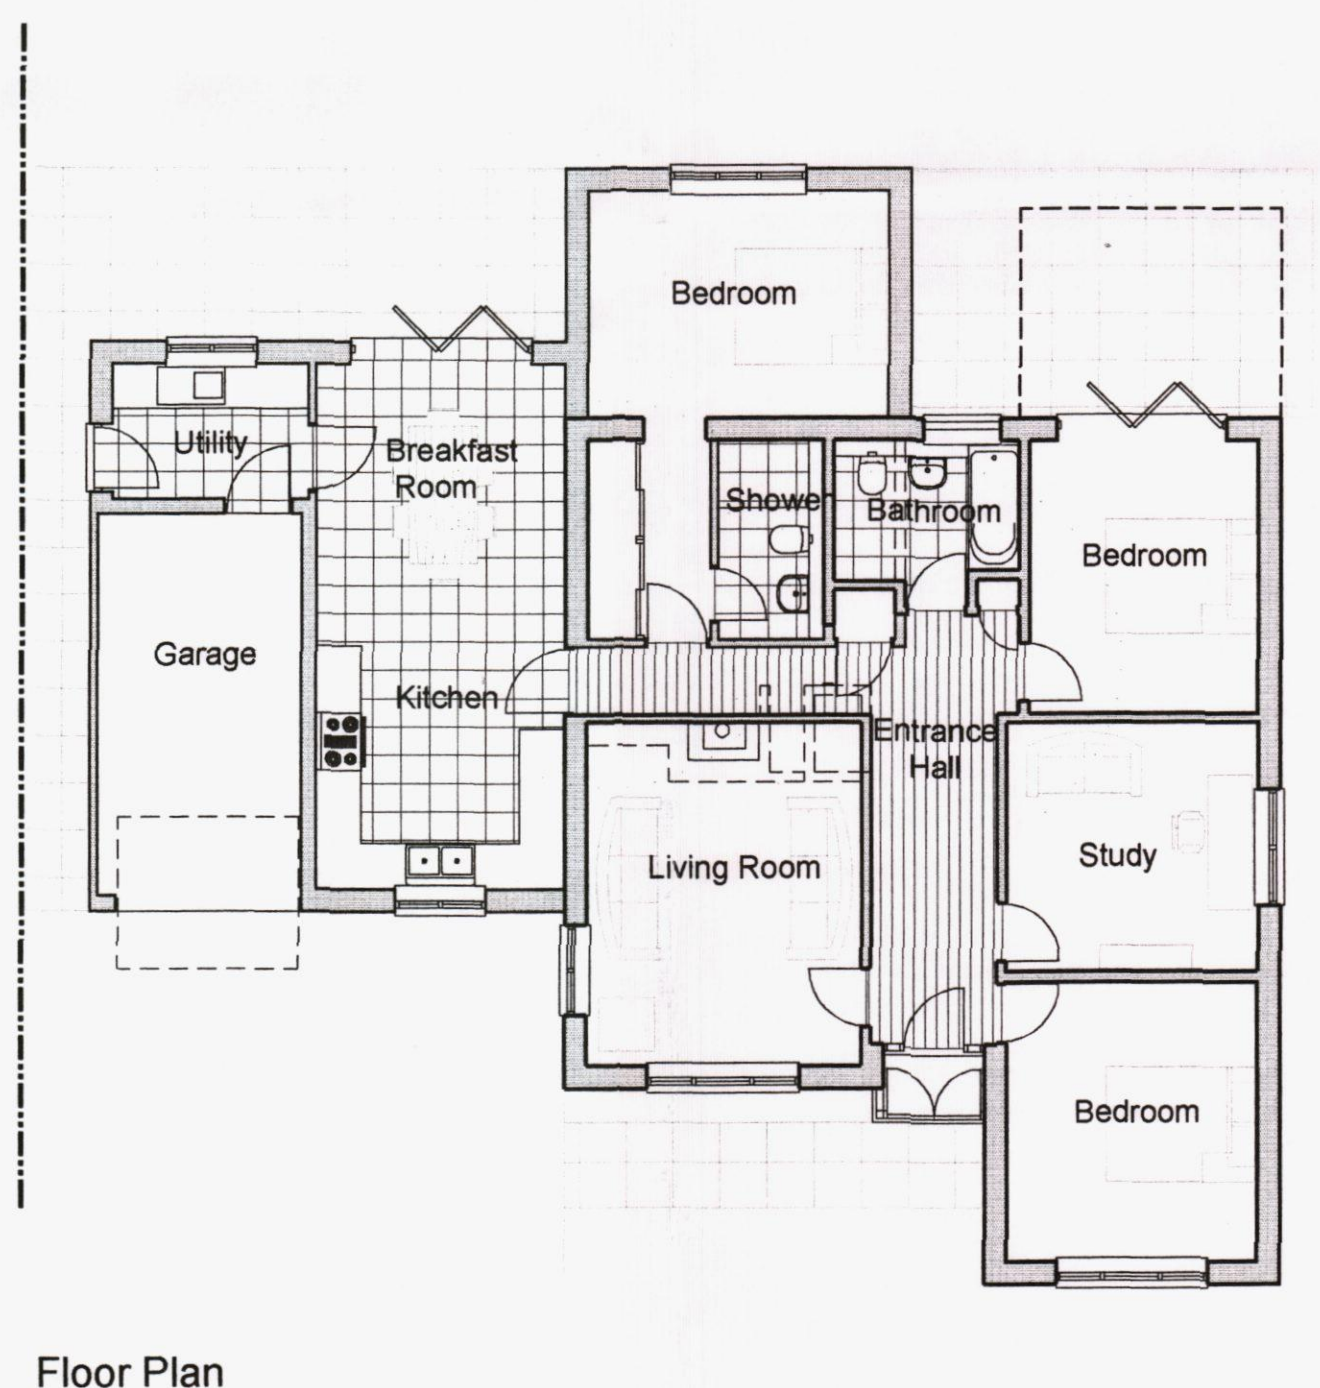

Floor Plan

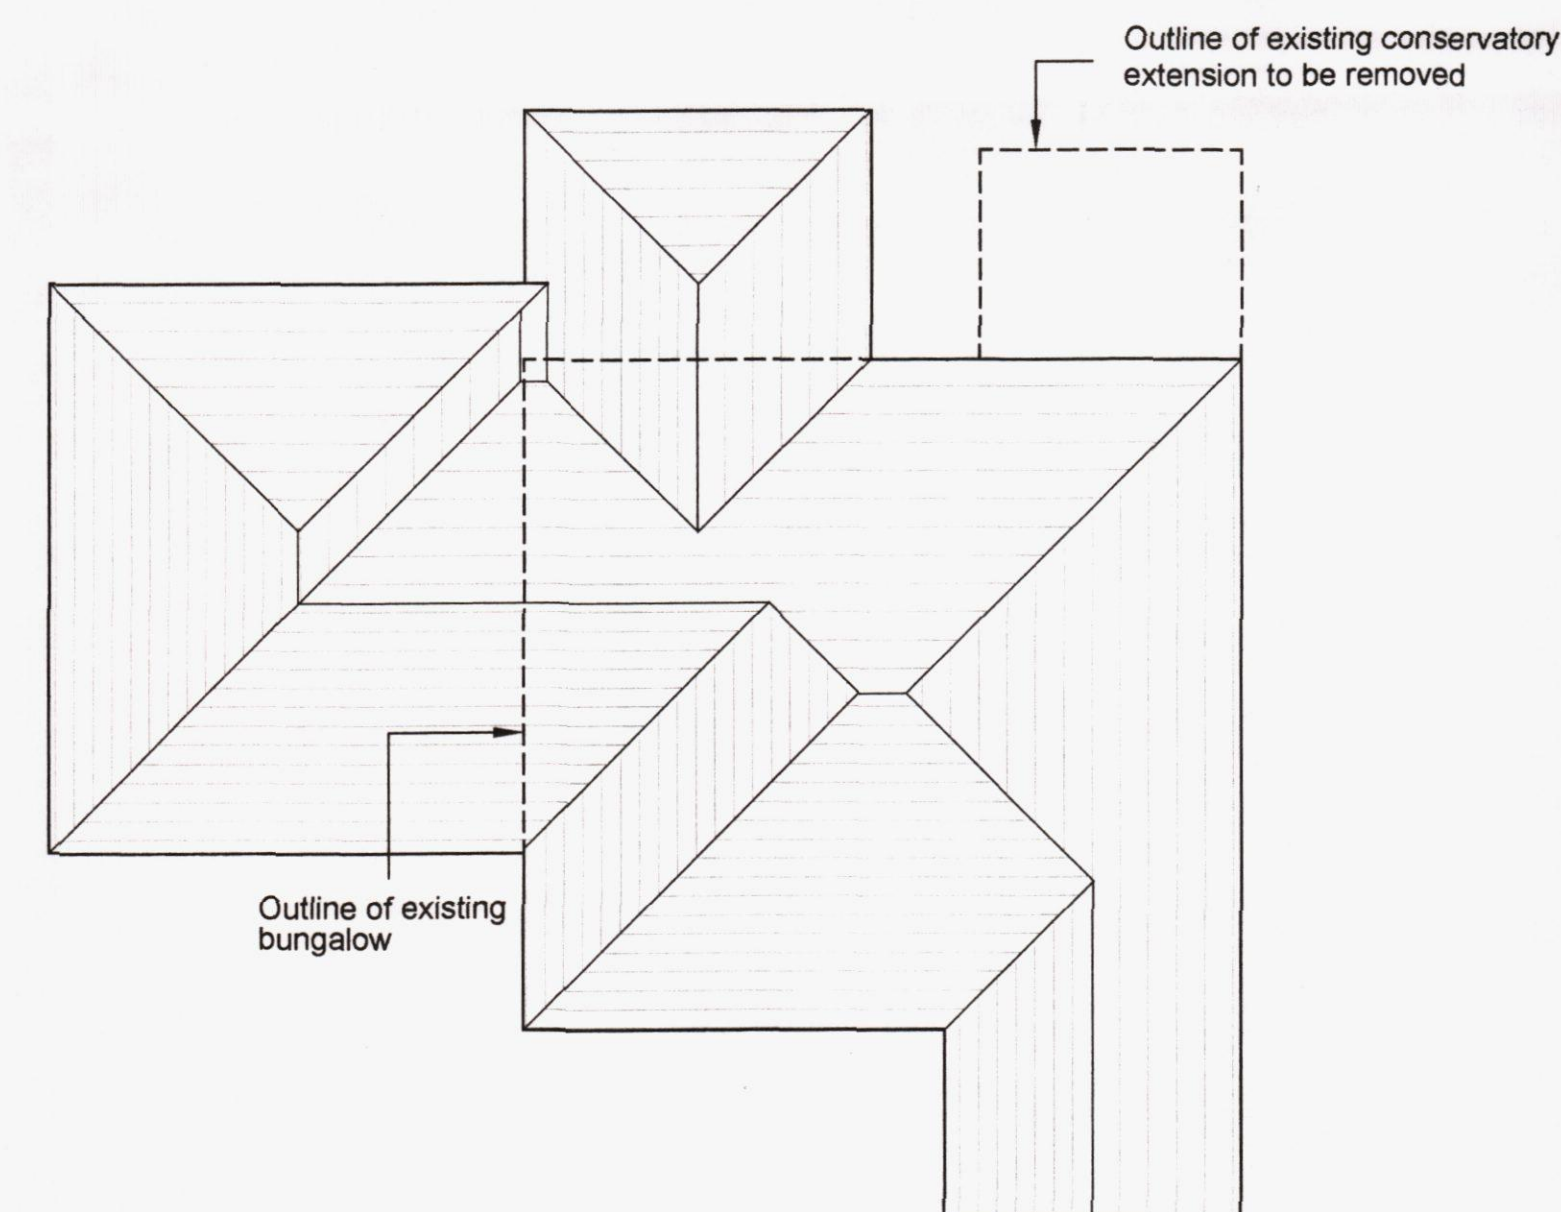

Roof Plan

Garry Mount MCIAT
Chartered Architectural Technologist

4A Elm Grove South
Barnham
West Sussex
PO22 0EL

Tel: 01243 850614
email : garrymount@gmail.com



REVISION		
PROJECT	Proposed extension and alterations to 11 Nore Farm Avenue, Emsworth	
SUBJECT	Proposed Plans and Elevations	
SCALE 1:100	DATE April 2014	DRAWING No 2014 / 08 / 02
DRAWN	CHECKED	