



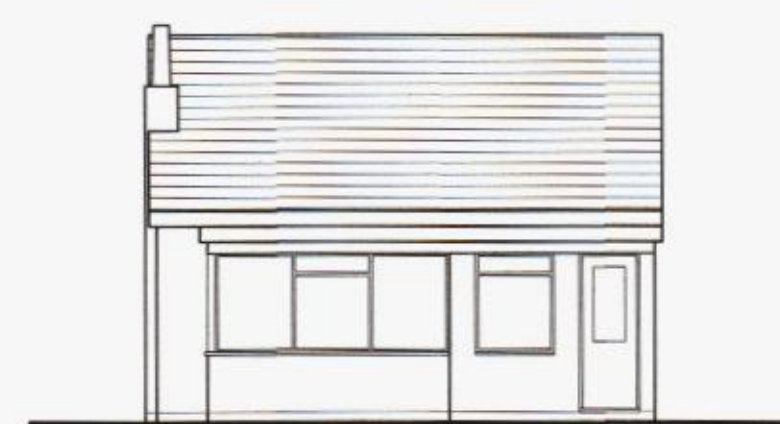

Front (South) Elevation
Scale 1:100




Flank (West) Elevation
Scale 1:100

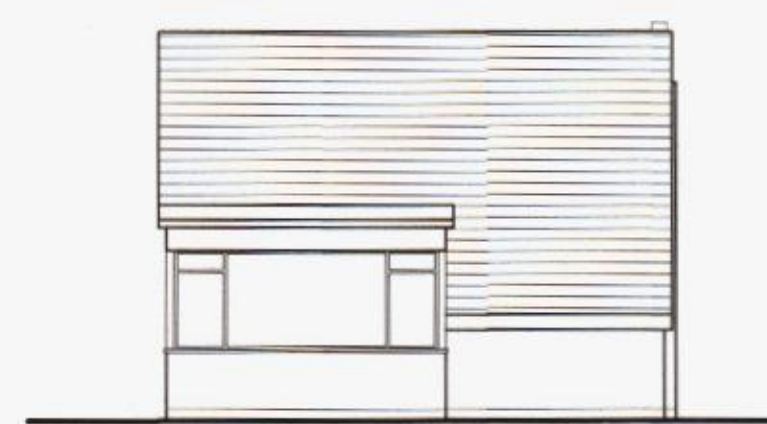

Rear (North) Elevation
Scale 1:100




Flank (East) Elevation
Scale 1:100

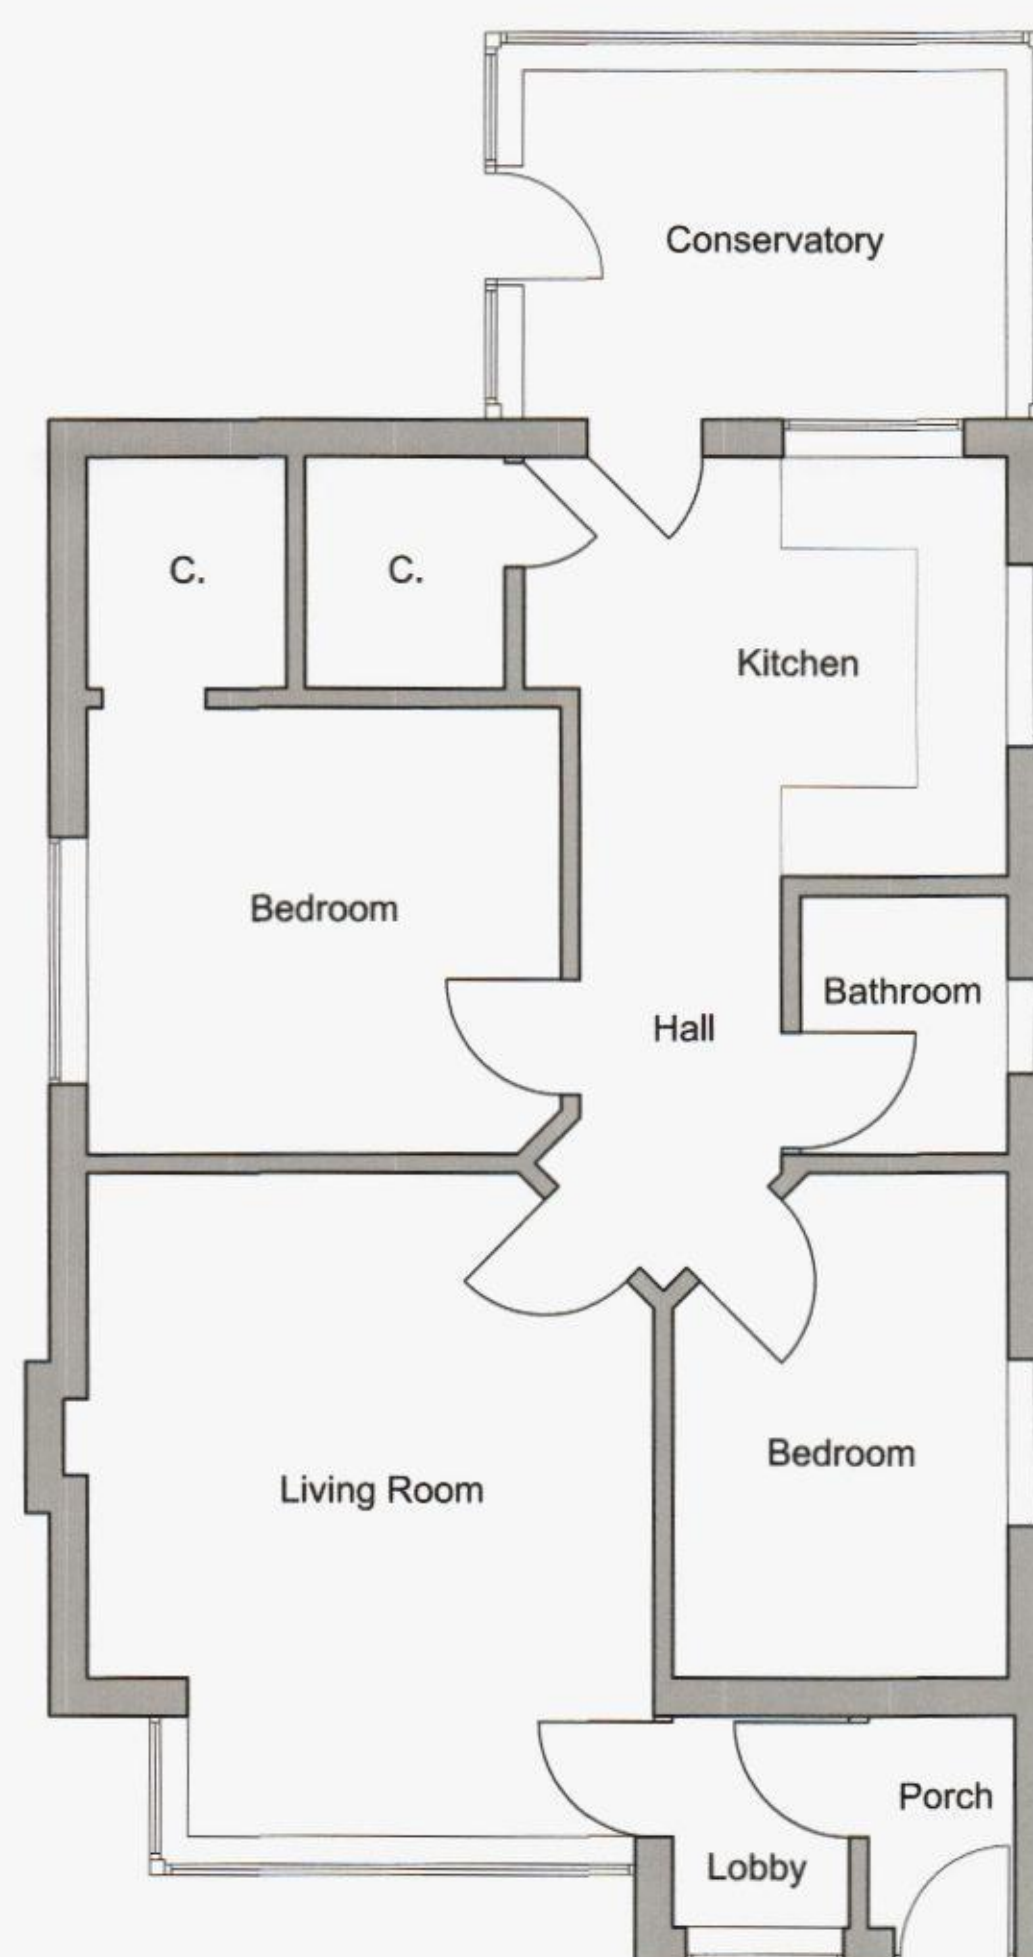


Ground Floor Plan
Scale 1:50



Block Plan
Scale 1:100

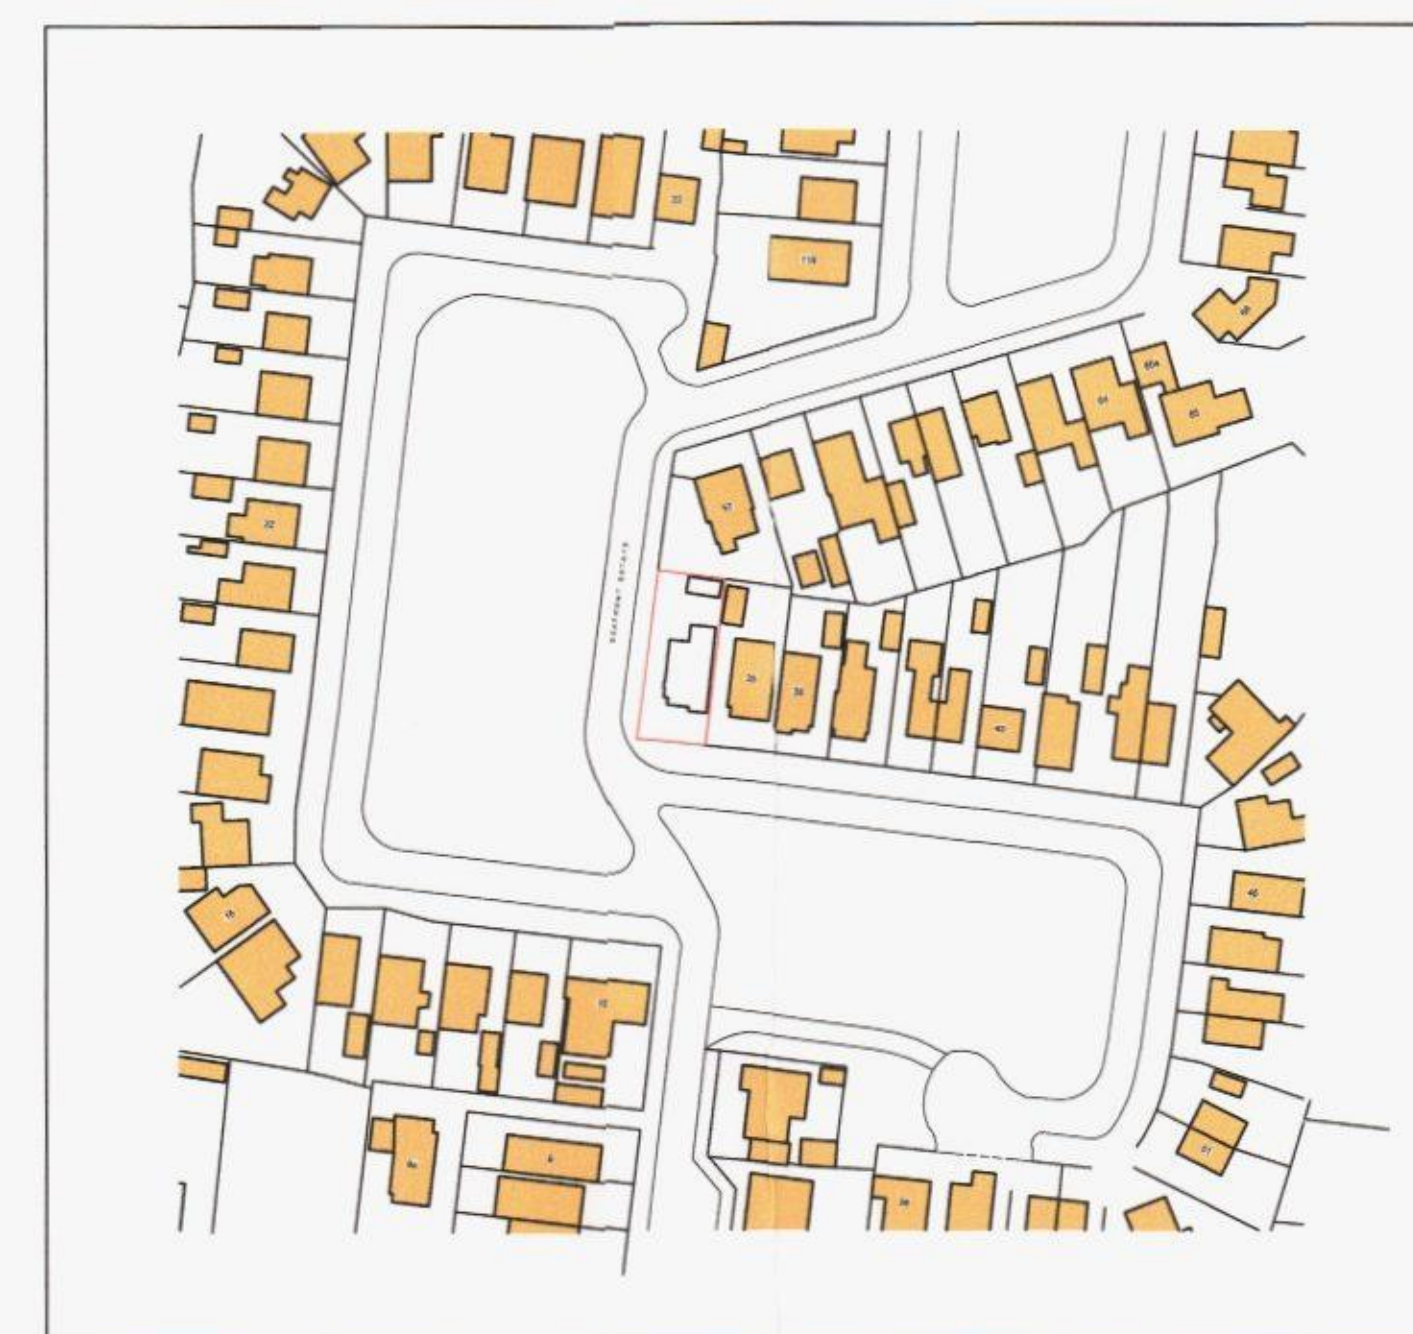

Location Plan
Scale 1:500

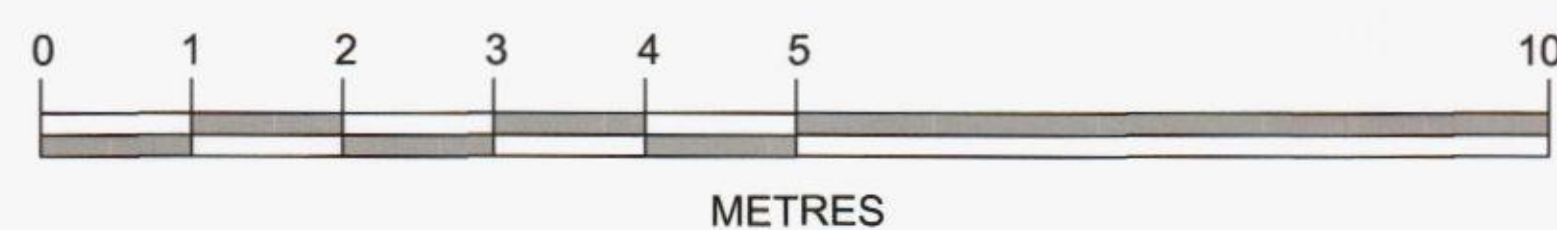

PLANNING

Rev.	Date	Description
Preliminary		Construction
Approval		



Wellington Building
Earls Colne Business Park
Earls Colne, Essex
CO6 2NS
Tel: 01787 222336
Fax: 01787 222359

Client
Mrs J Triggs

Site
34 Seafront Estate
Hayling Island
Hants PO11 9JJ

Drawing Title
As Existing

Scale	Date	Drawn
1:50, 1:100	Feb '14	GT

Drawing No.	Rev
05418/PL/02	P1

A1