




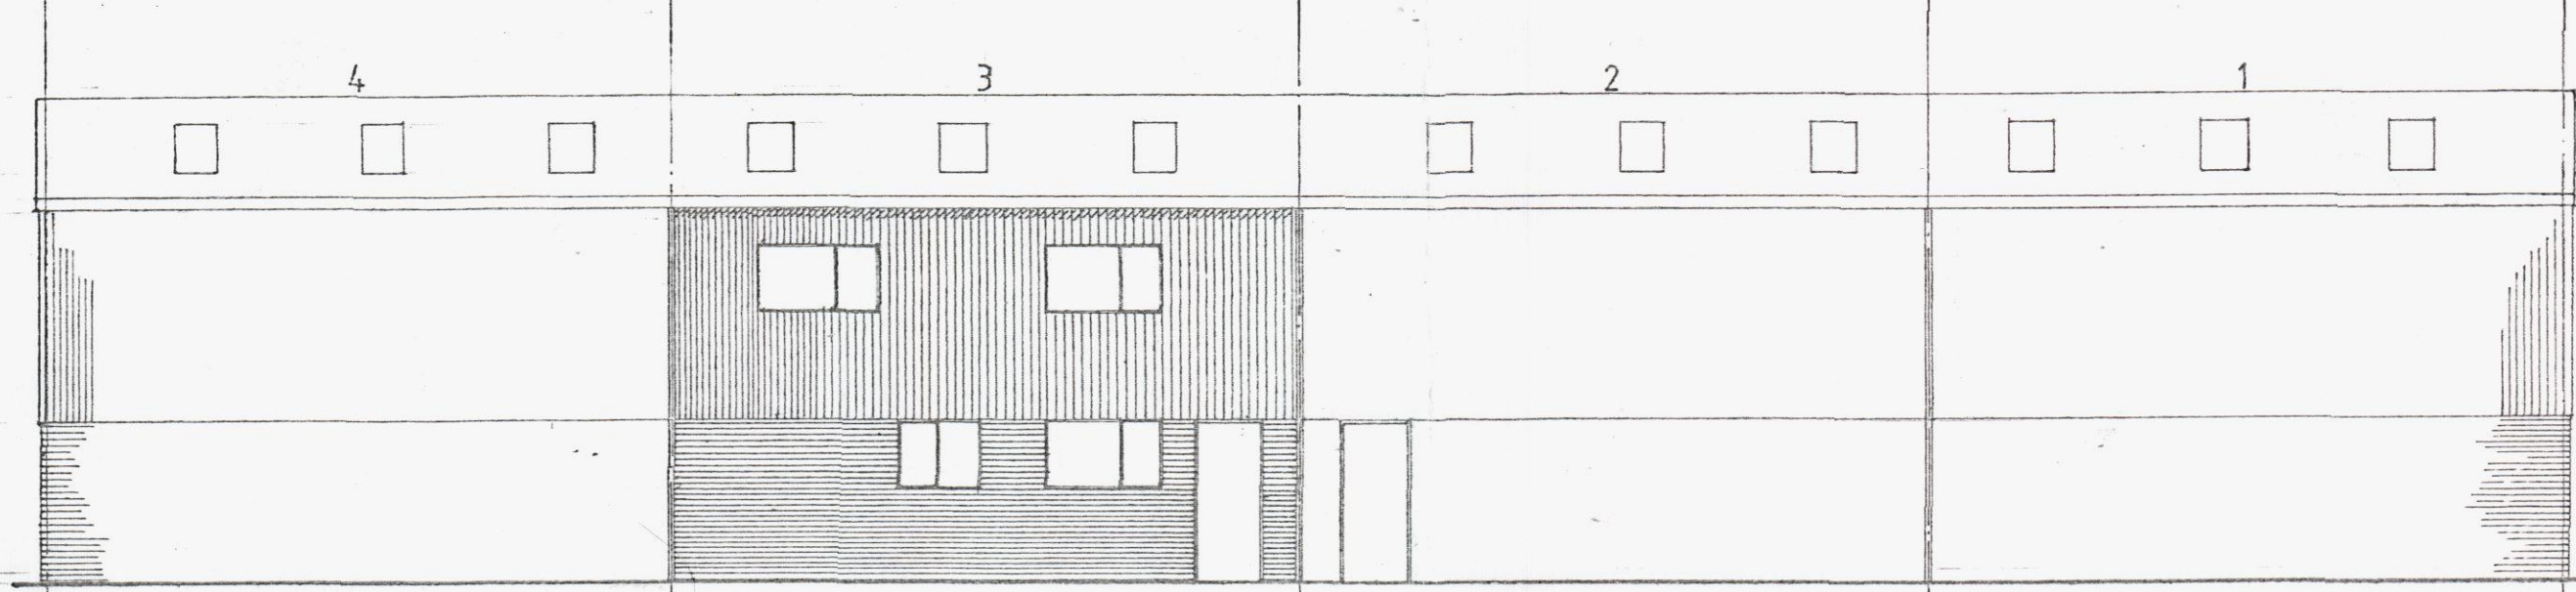

PROPOSED REAR ELEVATION 1:100

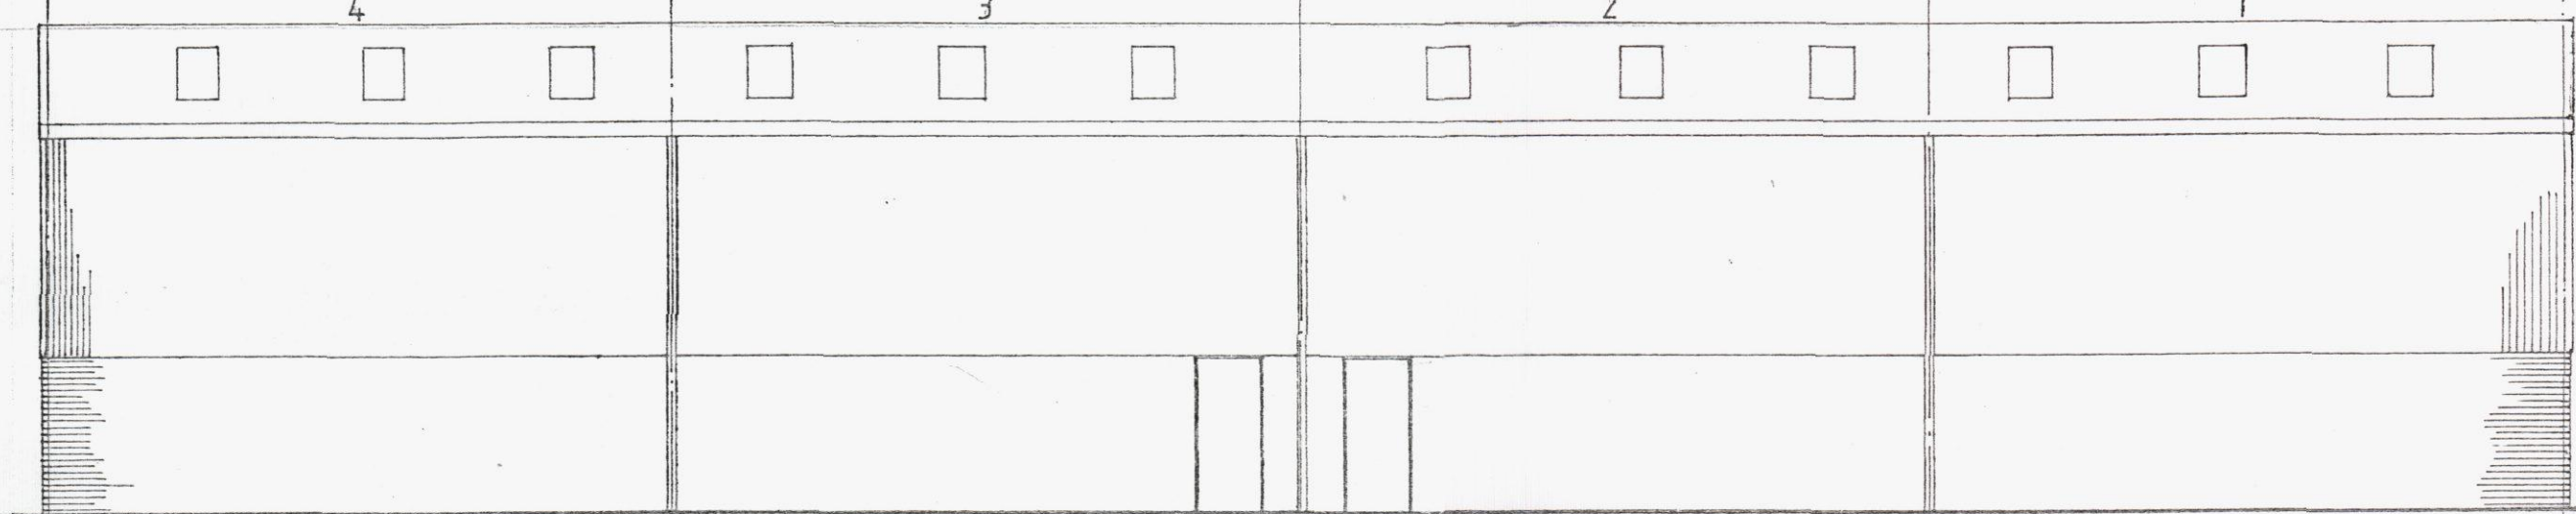


EXISTING REAR ELEVATION 1:100

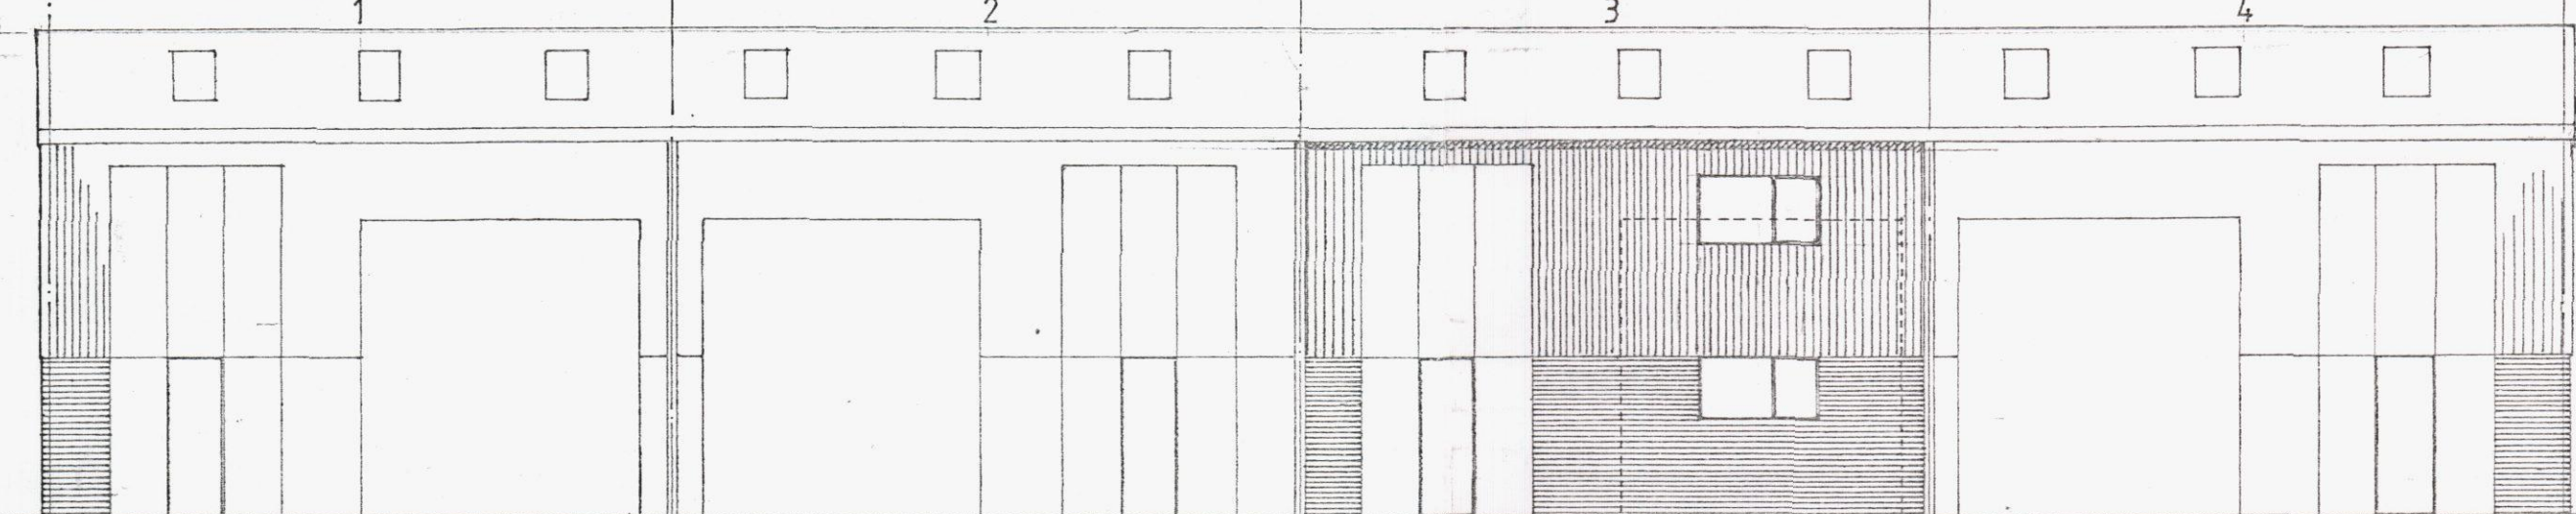


PROPOSED FRONT ELEVATION




EXISTING FRONT ELEVATION 1:100

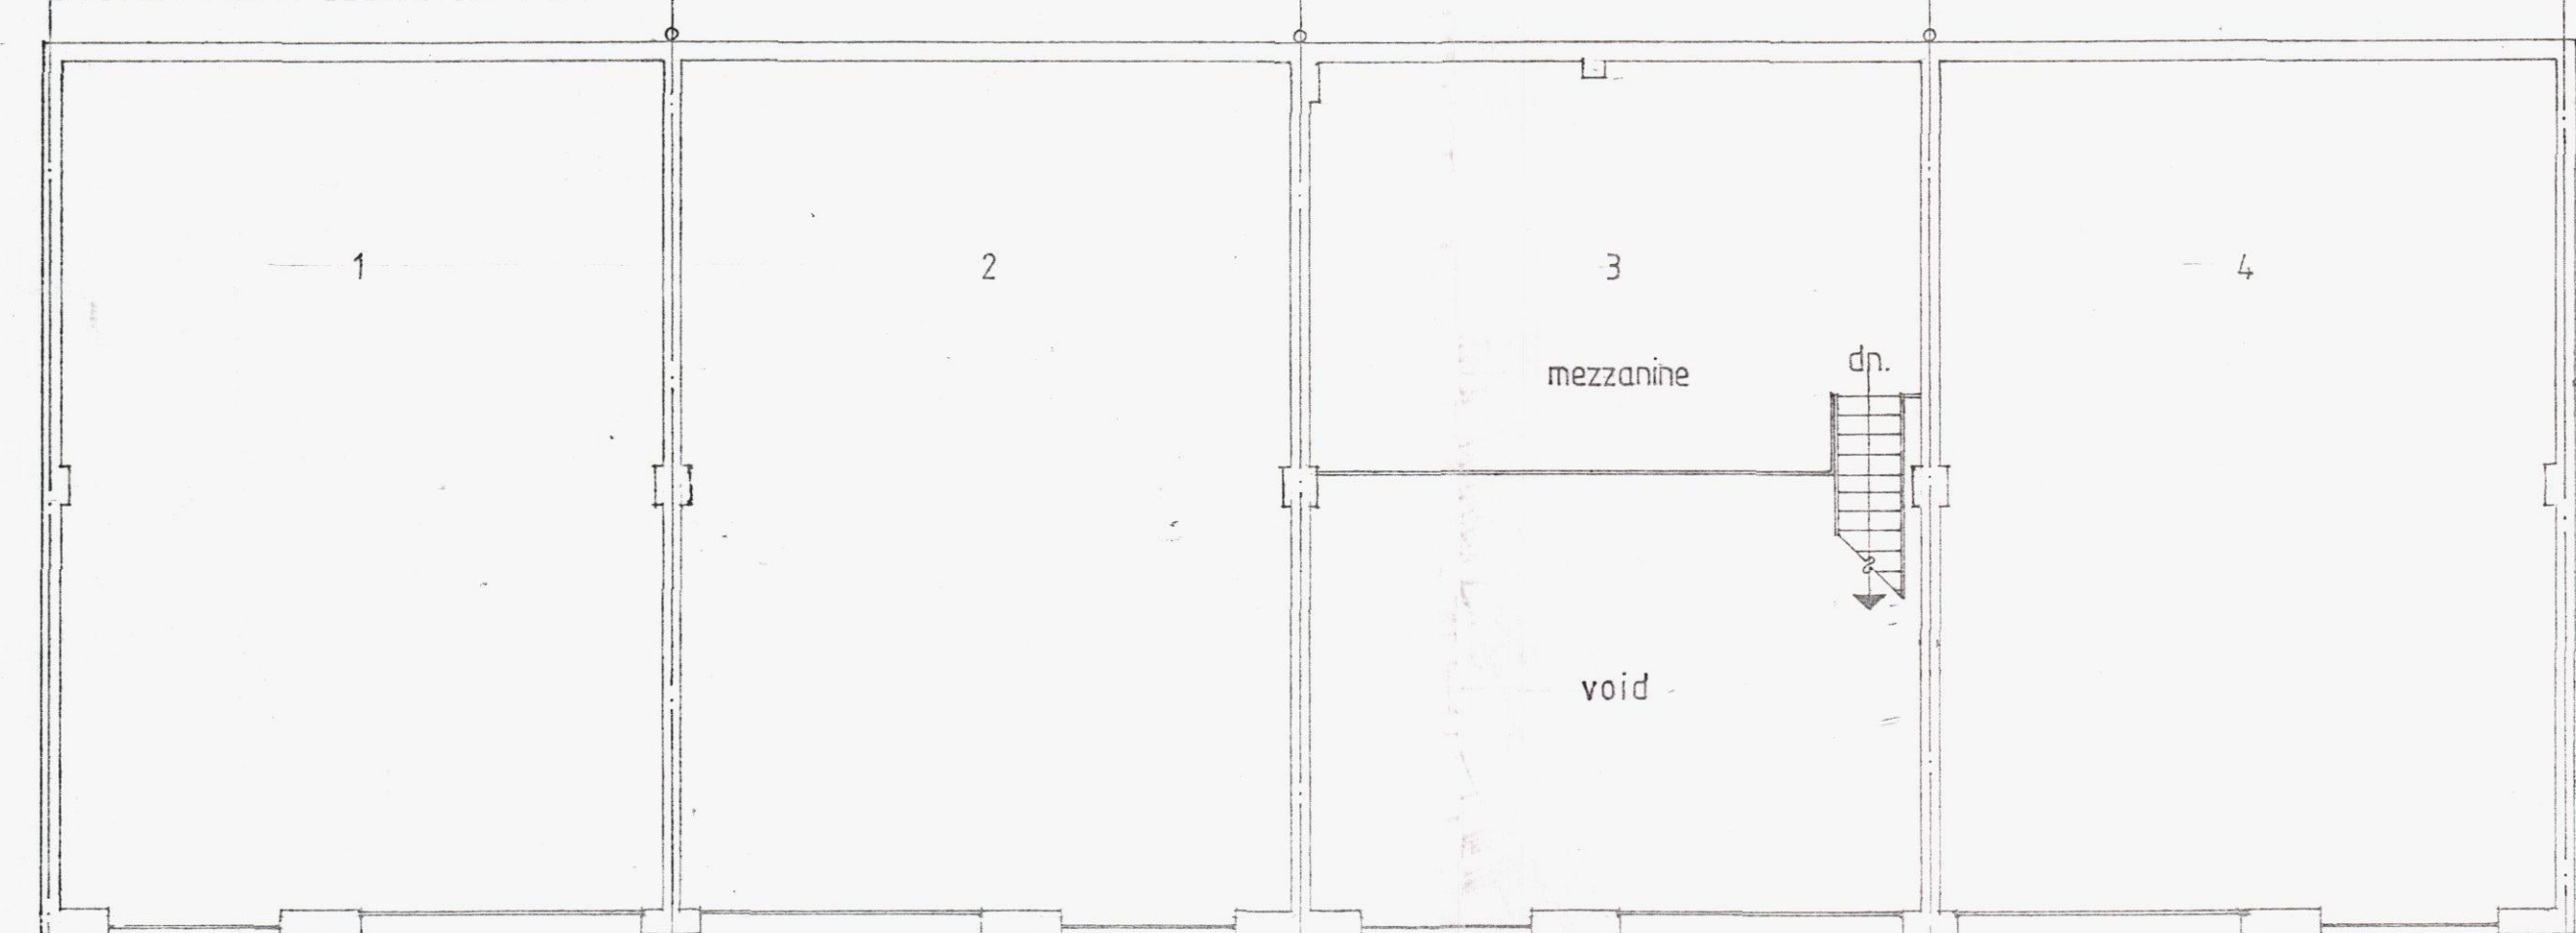


EXISTING FIRST FLOOR PLAN 1:100

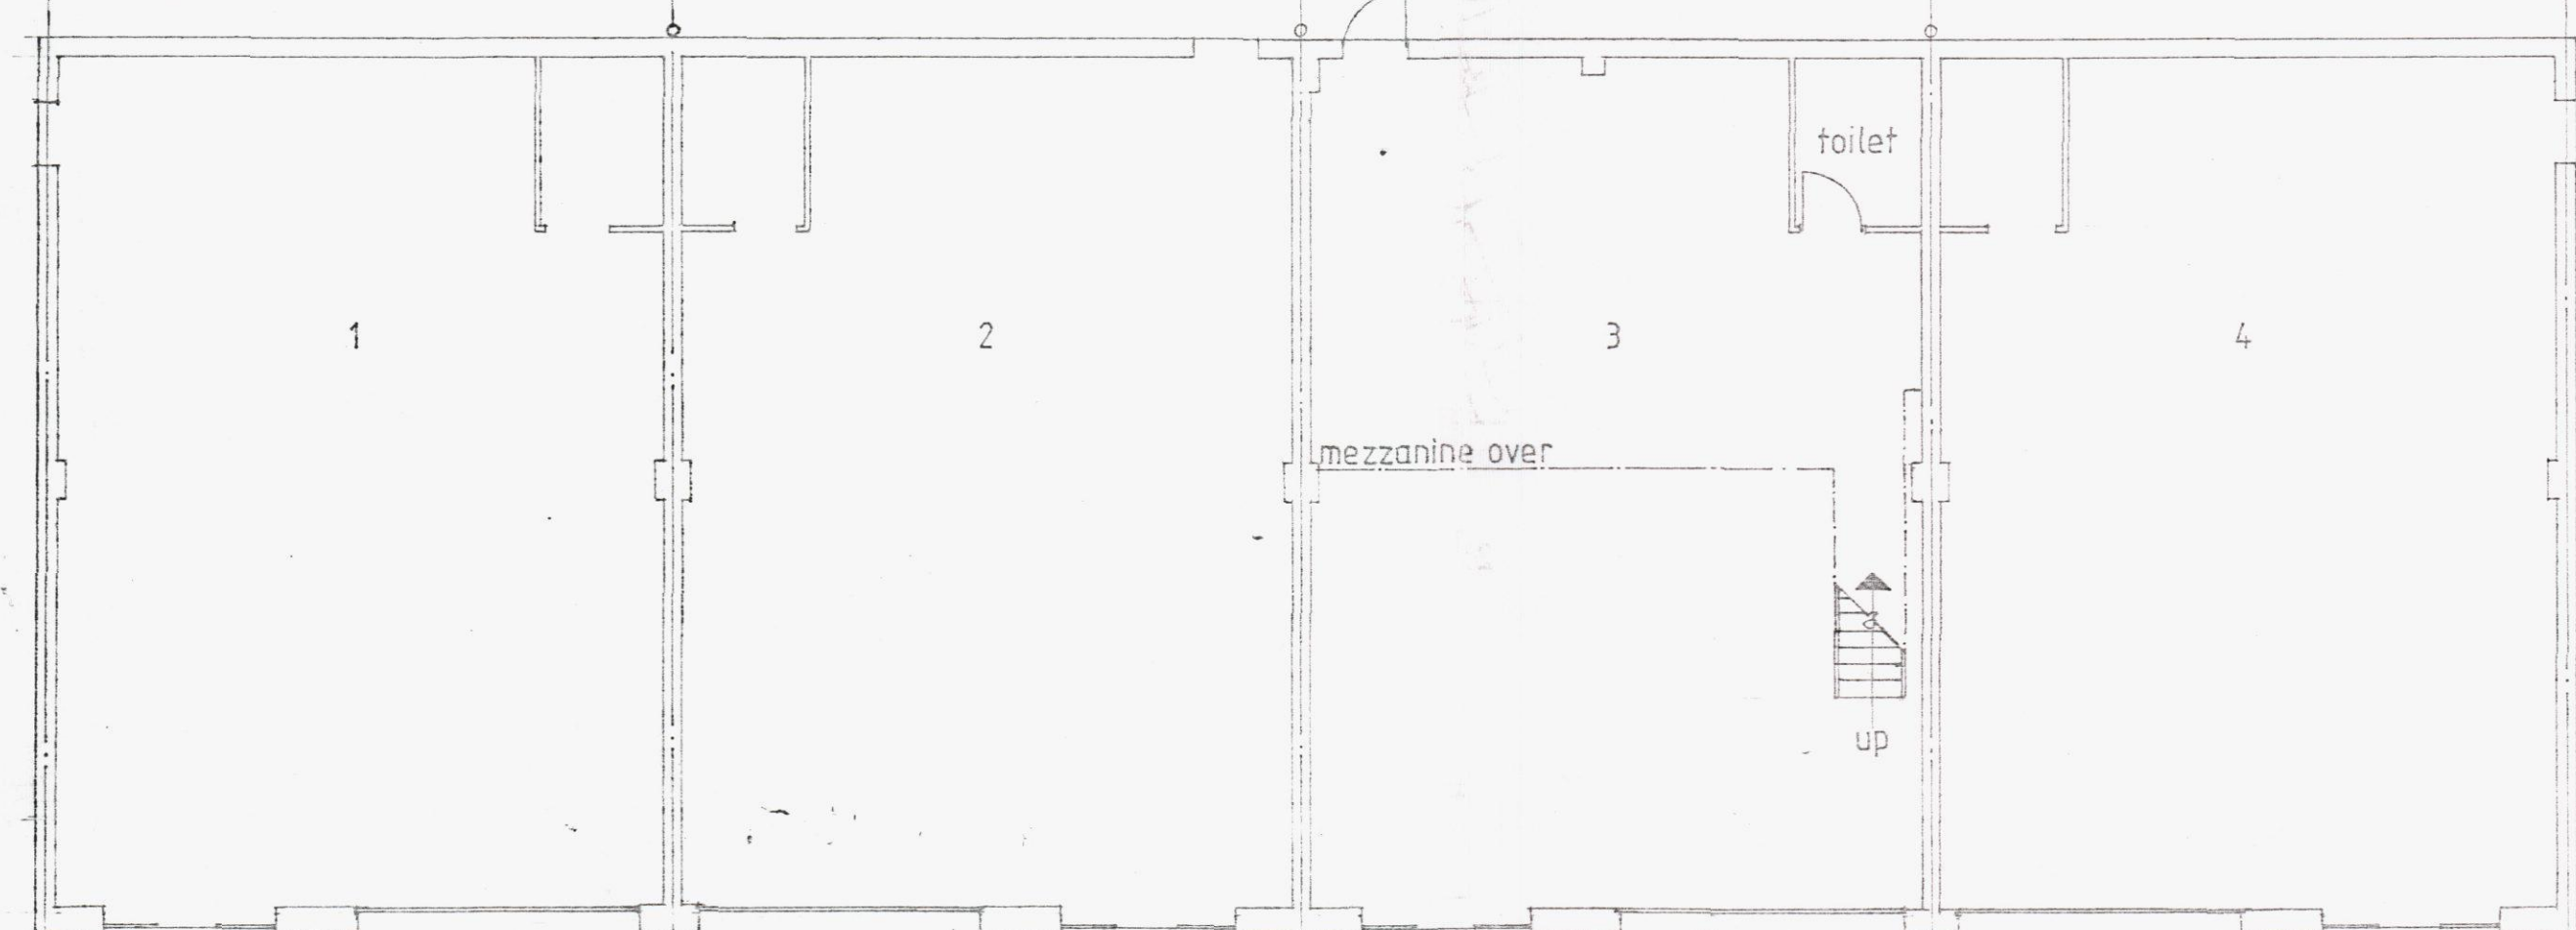

EXISTING GROUND FLOOR PLAN 1:100

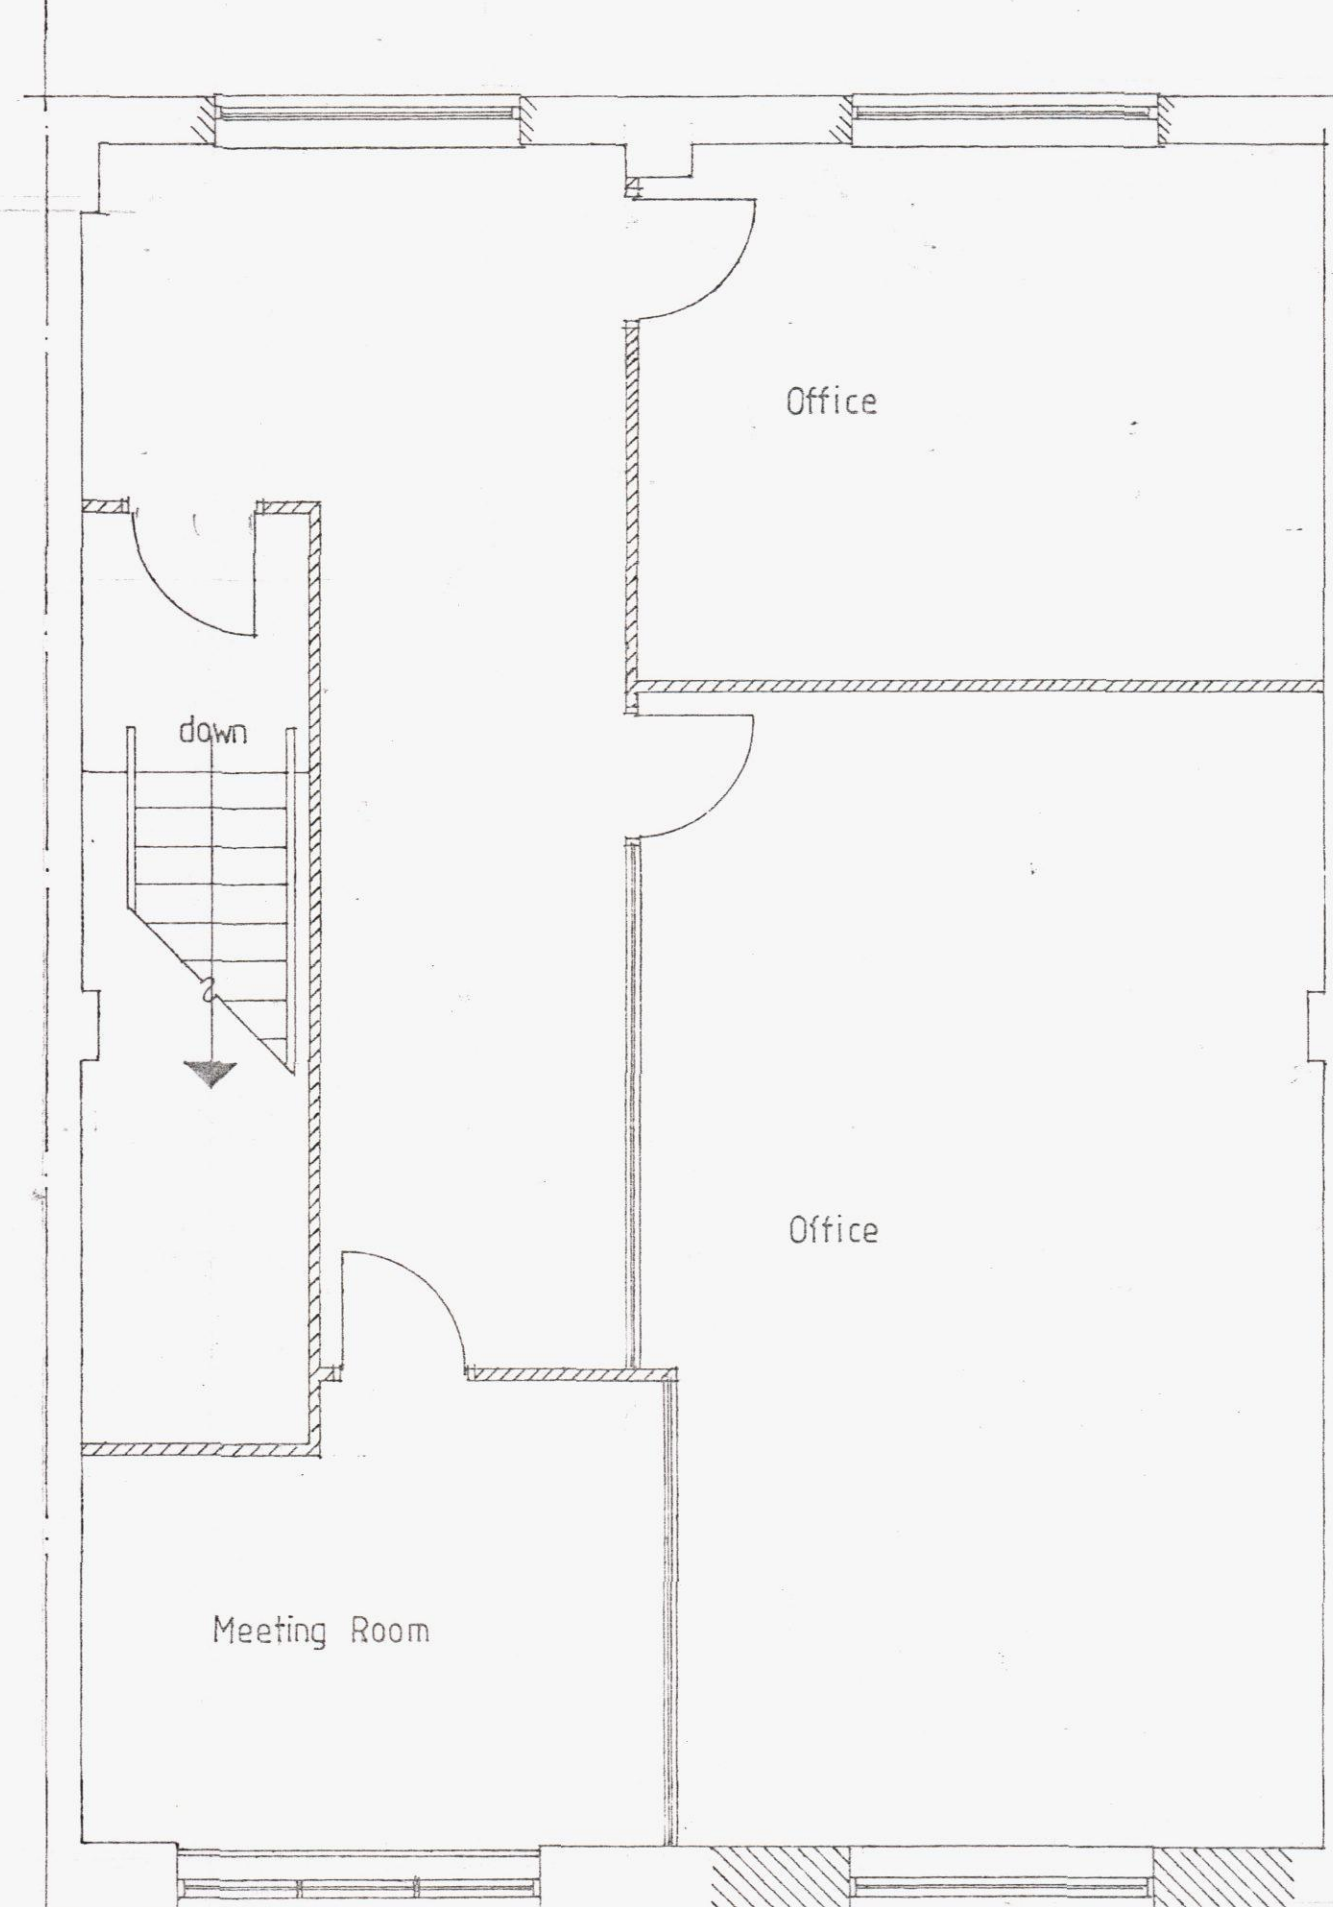


PROPOSED FIRST FLOOR 1:50

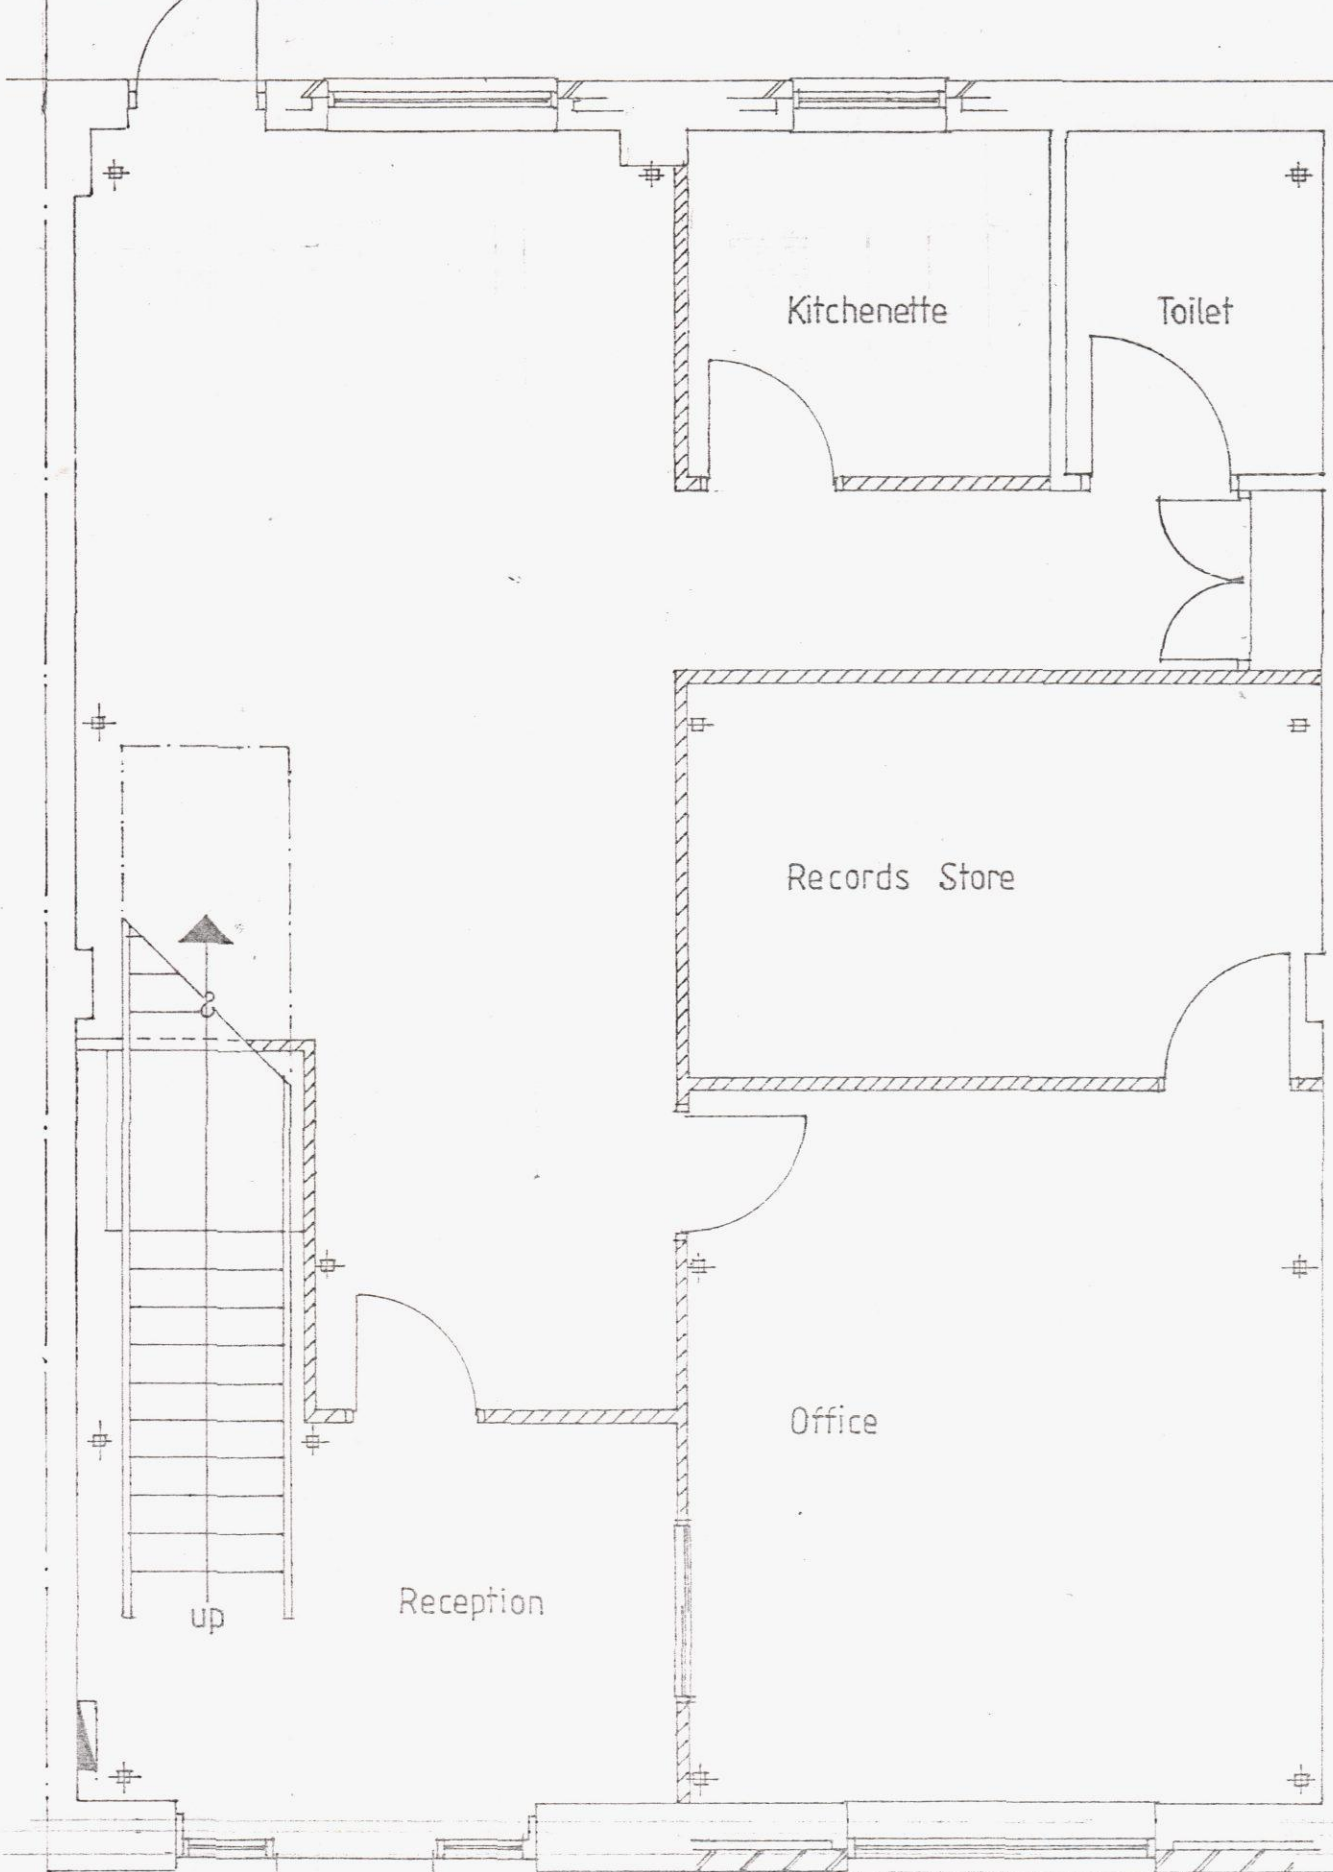

PROPOSED GROUND FLOOR 1:50



SECTION 1:100

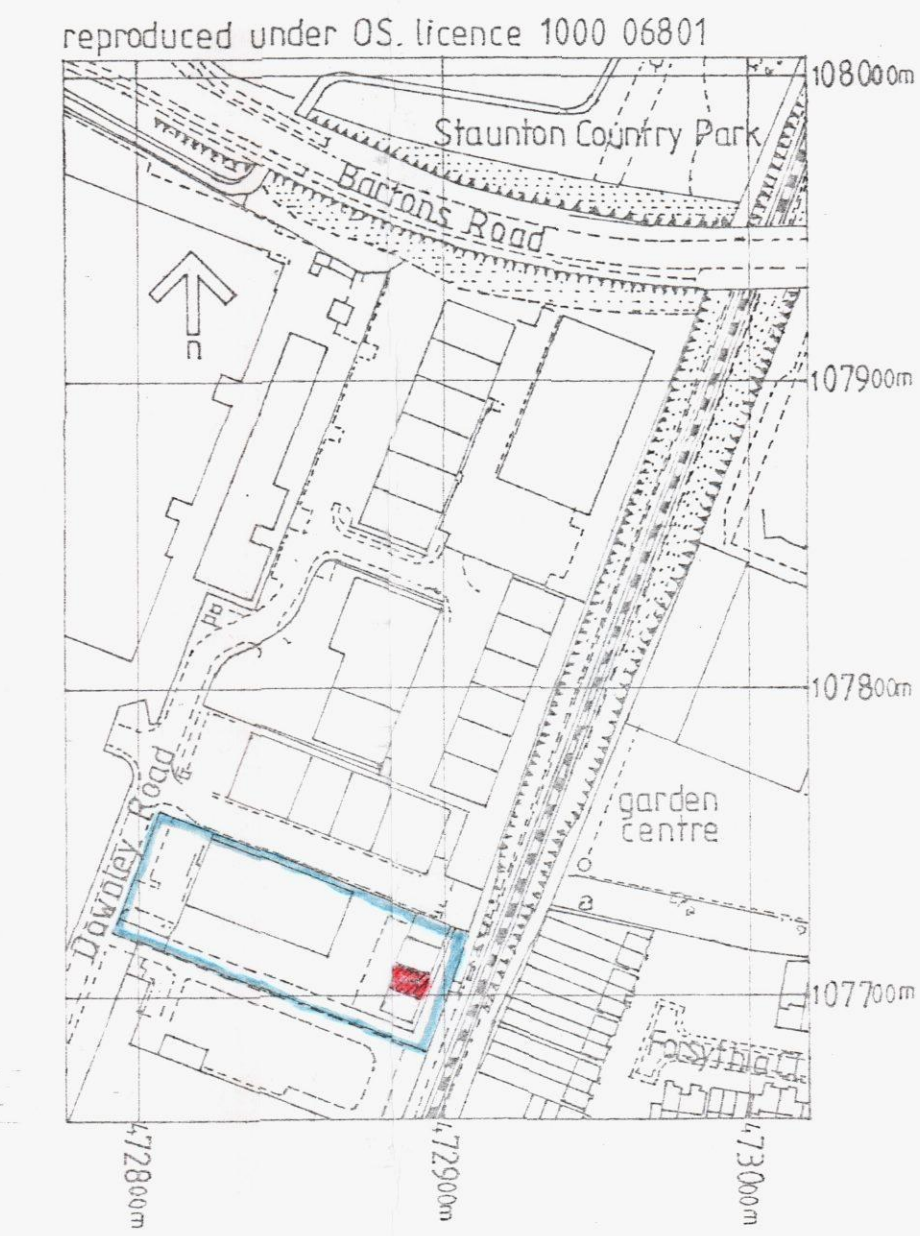

LOCATION PLAN 1:2500



reproduced under OS. licence 1000 06801

Stanton Country Park

Barons Road

garden centre

Downley Road

10800m

10790m

PROPOSED CHANGE OF USE FROM LIGHT INDUSTRIAL TO OFFICE

AT

UNIT 3: 10C DOWNLEY ROAD: HAVANT: PO9 2NJ

statutory consent drawing

scale: as shown

date: february 2014

Karavan & Wingfield

QUARTER ARCHITECTS: INTERIOR DESIGNERS

2 PORTLAND ROAD, WATERLOOVILLE, HAMPSHIRE PO7 7JH

Tel: (023) 8256 3887 Fax: (023) 8224 8