


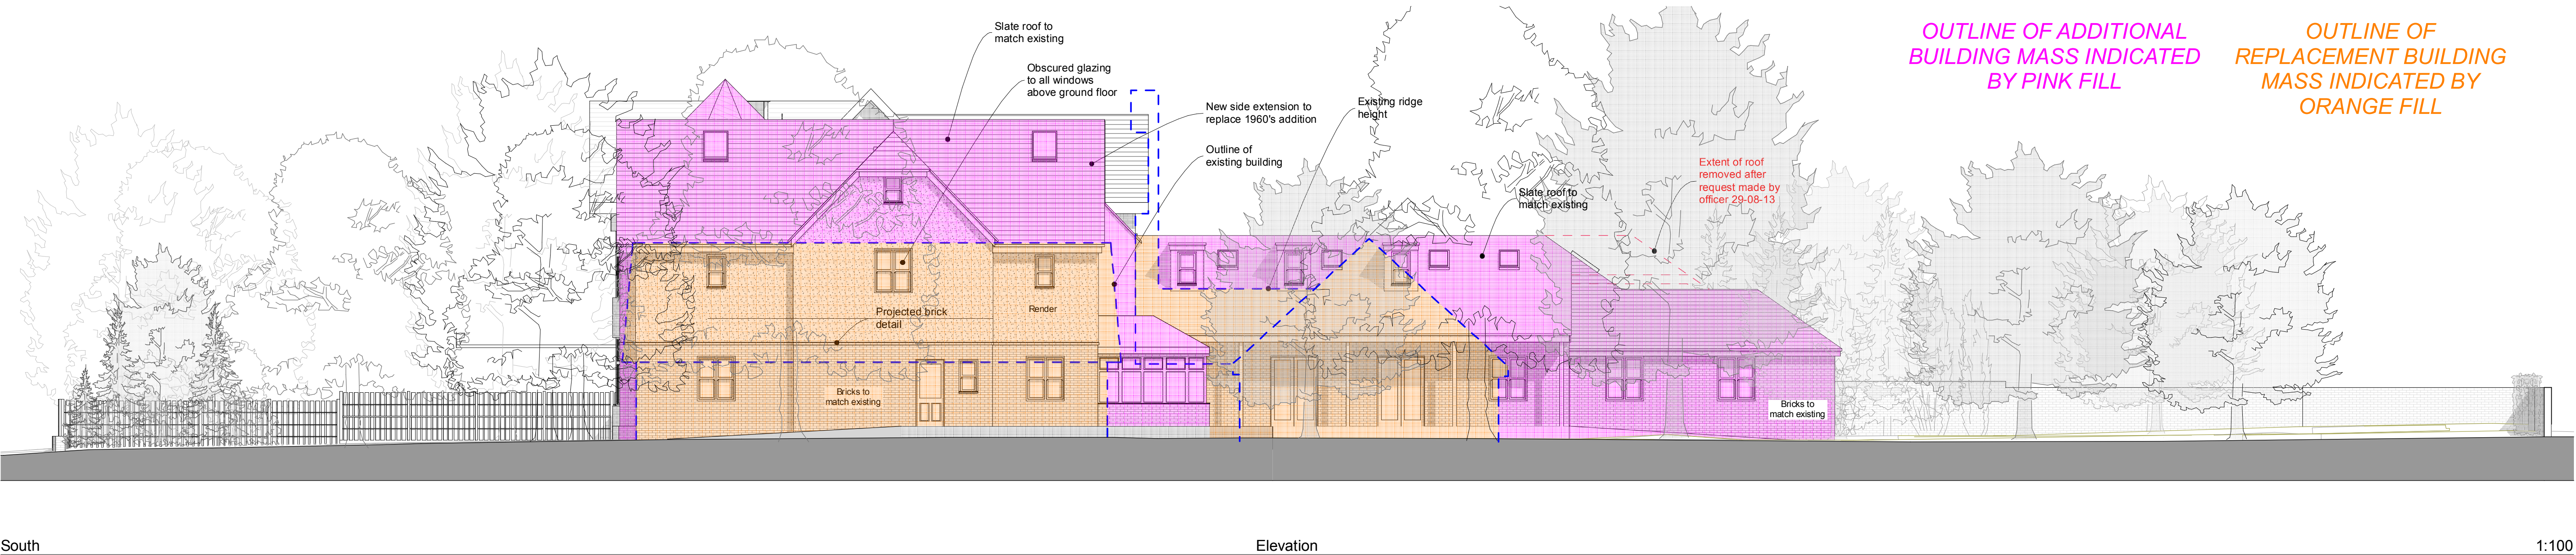

|                    |   |          |     |                                                                                    |
|--------------------|---|----------|-----|------------------------------------------------------------------------------------|
| revisions & notes: | A | 14.12.12 | HLB | Issued for Pre-application advice                                                  |
|                    | B | 08.03.13 | HLB | Issued for comment                                                                 |
|                    | C | 18.03.13 | HLB | Issued for Planning                                                                |
|                    | D | 06.06.13 | HLB | REVISED SCHEME - Issued for pre-application advice                                 |
|                    | E | 01.08.13 | HLB | REVISED SCHEME - Issued for Planning                                               |
|                    | F | 05.09.13 | HLB | Revised as per revision cloud, issued to HBC                                       |
|                    | G | 06.09.13 | HLB | Outline of additional building mass indicated by pink fill (requested by HBC)      |
|                    | H | 09.09.13 | HLB | Outline of additional building mass indicated by coloured fills (requested by HBC) |

project: Caldwell Group Ltd  
Alterations & Extension  
Merok House  
Emsworth

drawing name: South Elevation

status: PLANNING  
date: December 2012  
scale: 1:100 @A1  
drawn: HLB

**pwp**architects

61 South Street, Havant, Hampshire PO9 1BZ  
t: 023 9248 2494  
e: design@pwp-architects.com  
f: 023 9248 1152  
w: www.pwp-architects.com

Project No. **4963**  
drawing No. **1300** rev **H**

Note: All dimensions to be checked on site by the contractor before fabrication and erection. Figured dimensions to be taken in preference to scaled dimensions. This drawing is the copyright of the architects and must not be reproduced or used without their express consent, except for the purposes of a planning application. Electronic issue of this drawing to be confirmed by paper hard copy only.