




Dimensions to be checked on site before commencing work. Any discrepancies shall be reported to the architect immediately. Do not scale from these drawings except for plotting purposes. Use figured dimensions only. Where applicable this drawing is to be read in conjunction with other consultants' drawings. All drawings to be read in conjunction with specification and all dimensions to be checked on site. Engineer and mechanical and electrical drawings / specification

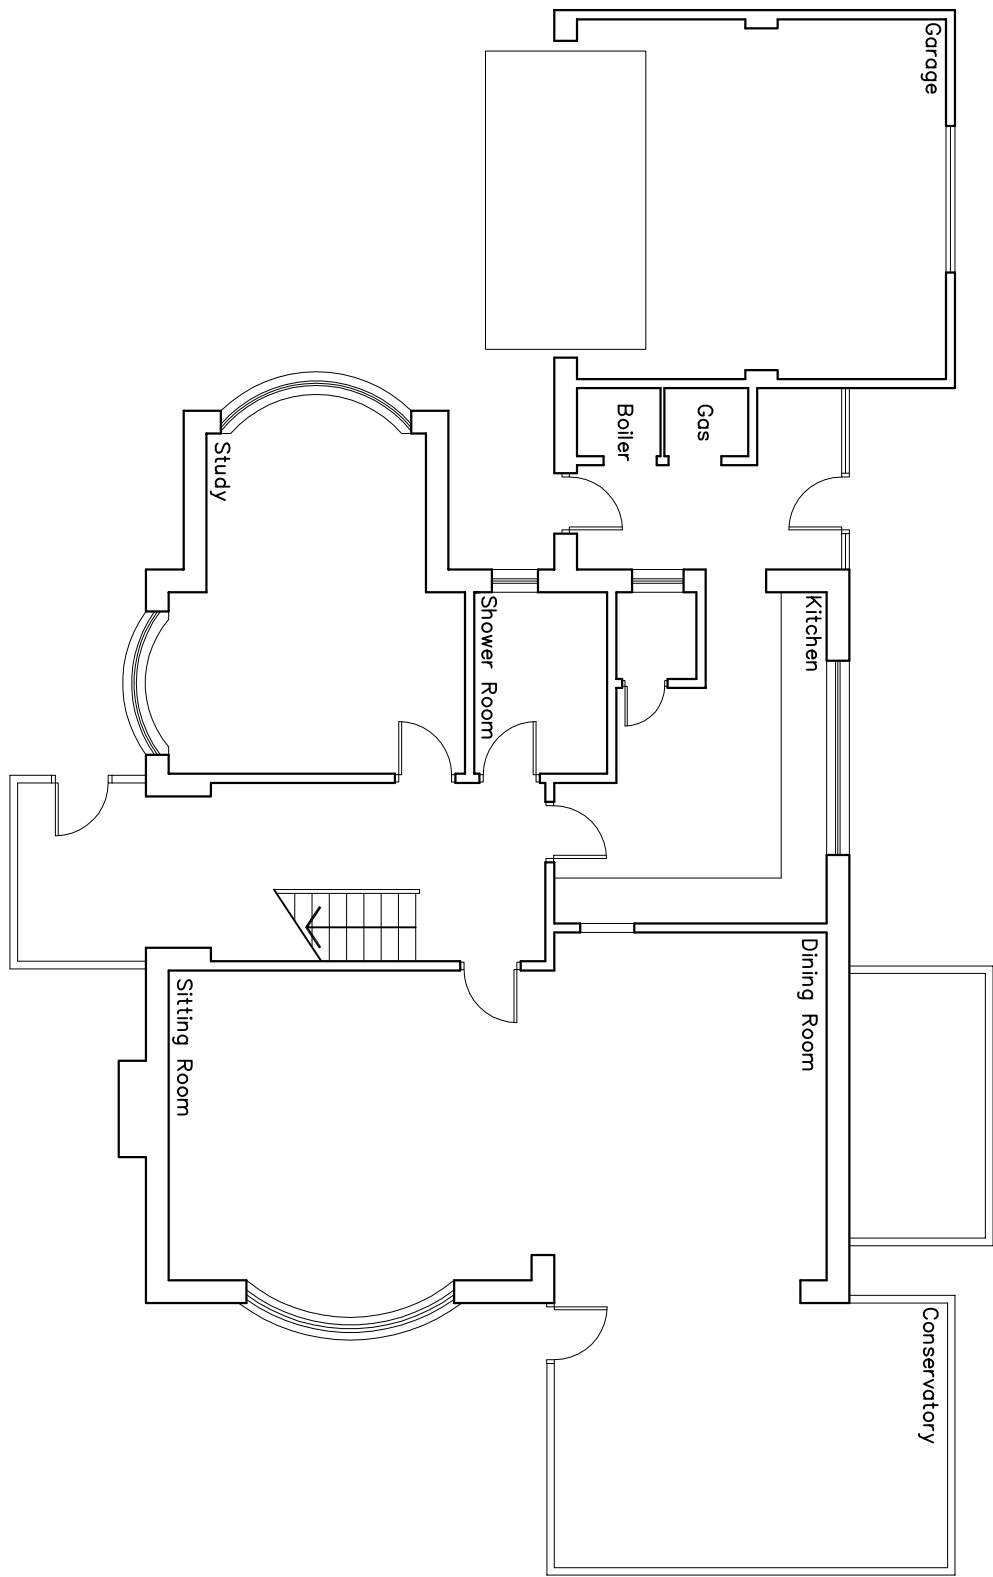


Existing Ground Floor Plan @ 1:100

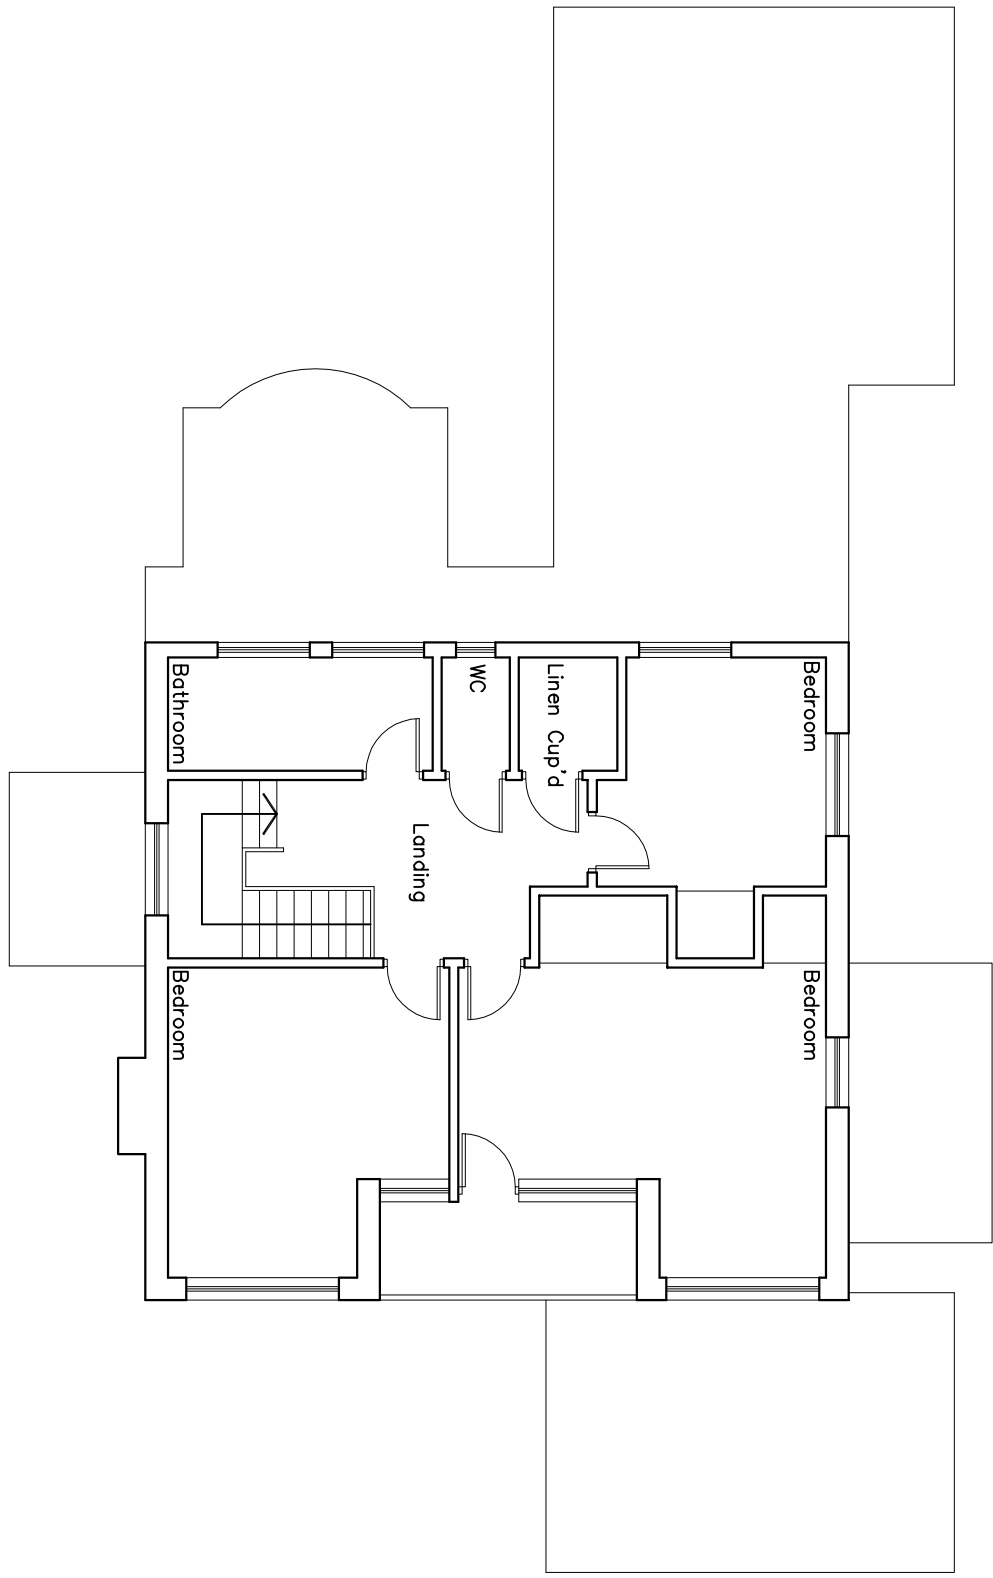


Existing First Floor Plan @ 1:100

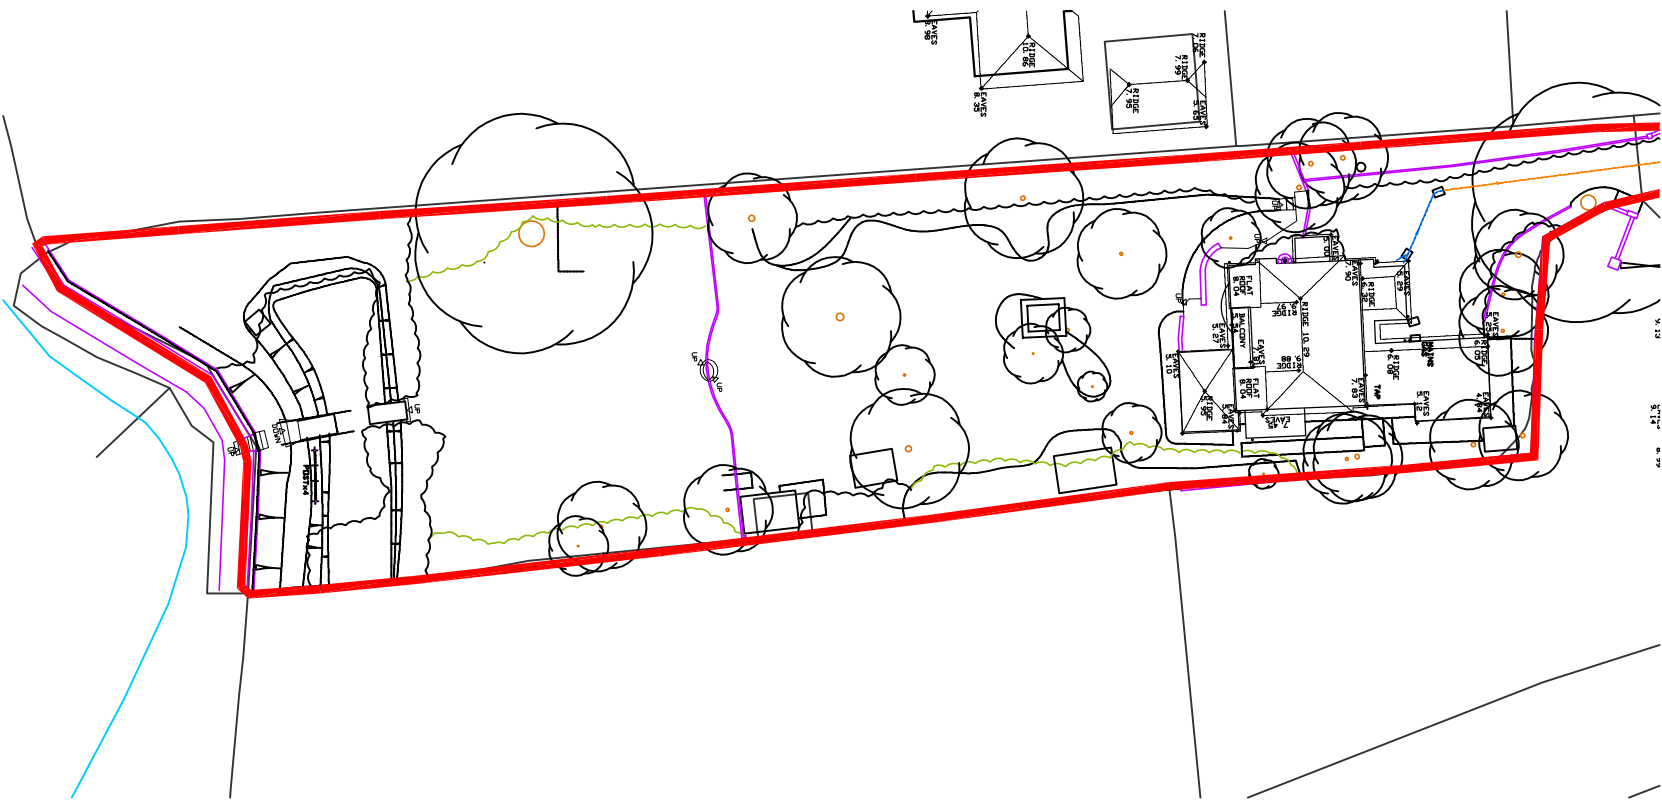


Existing Site Location @ 1:500

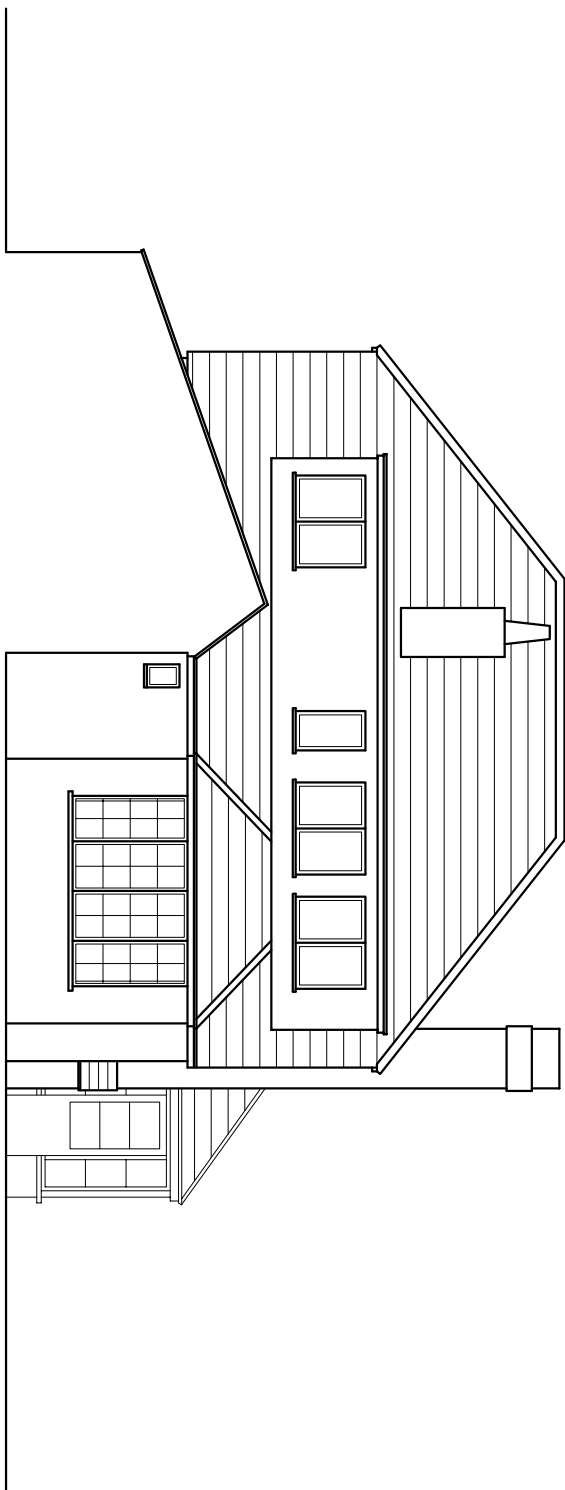


Existing North Elevation @ 1:100

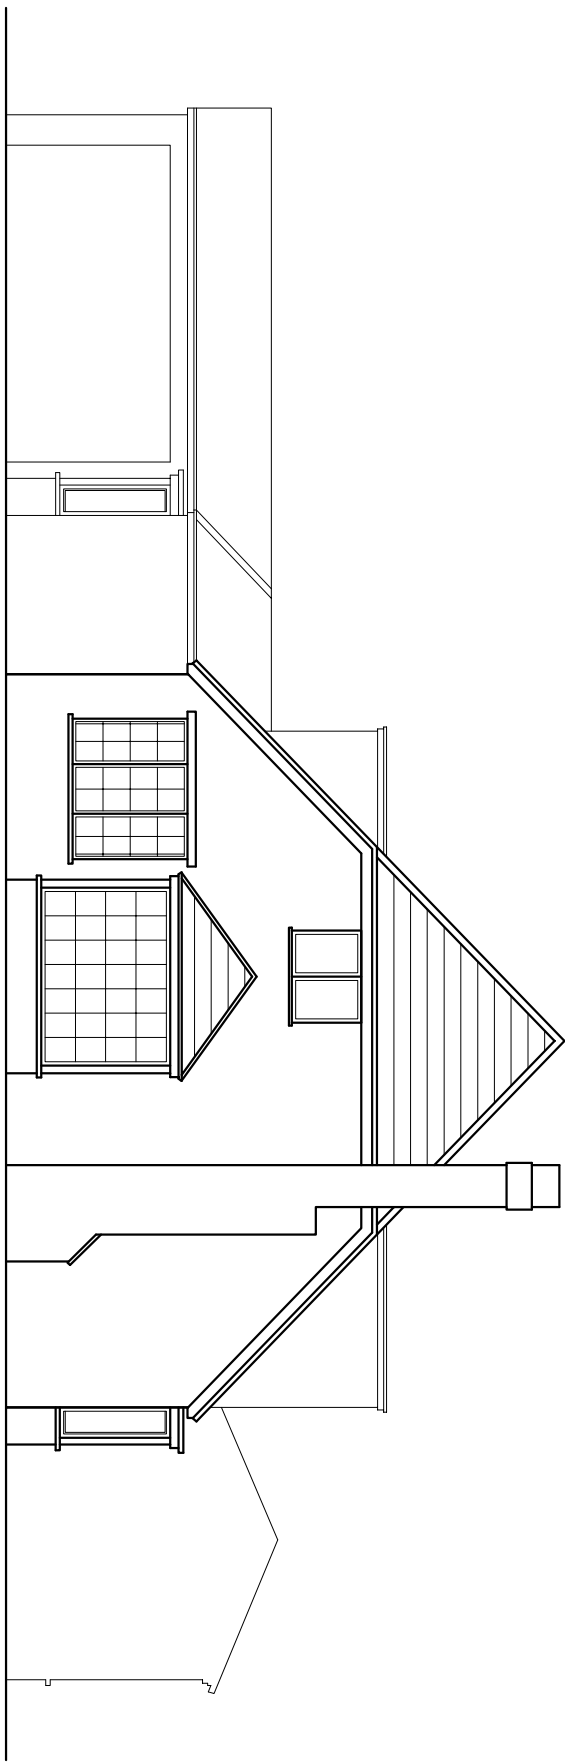

Existing West Elevation @ 1:100

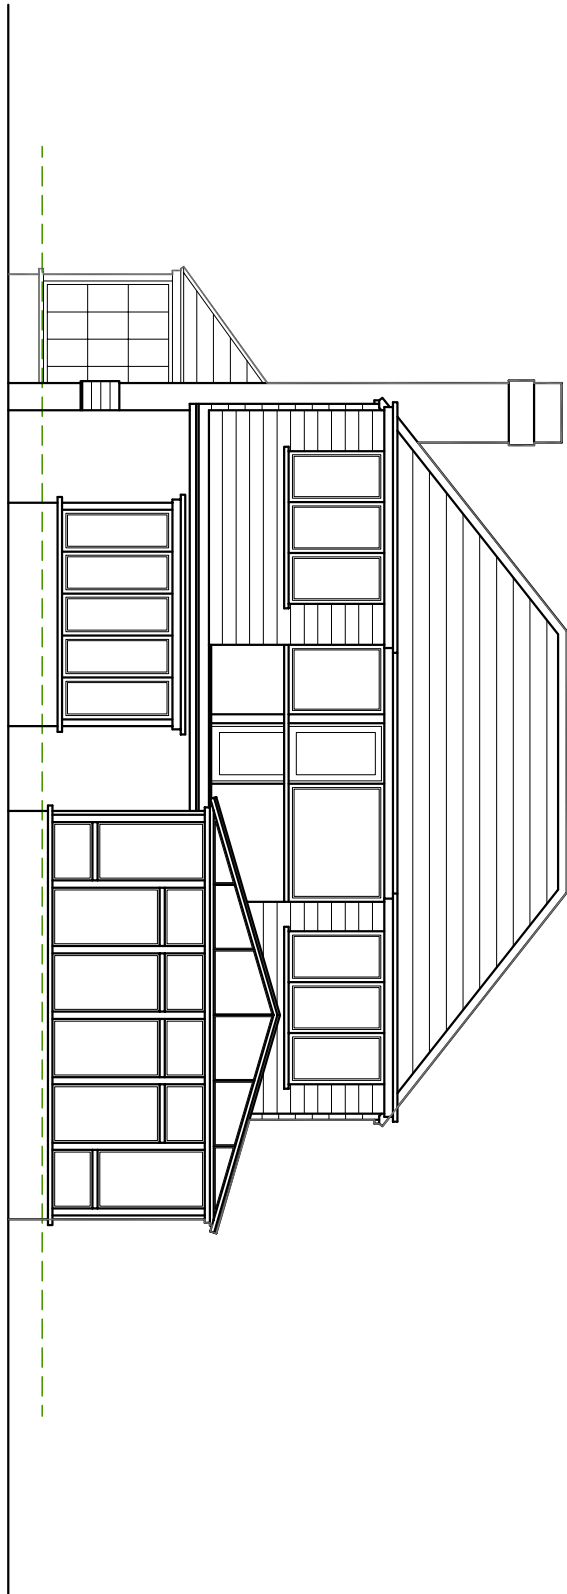

Existing South Elevation @ 1:100

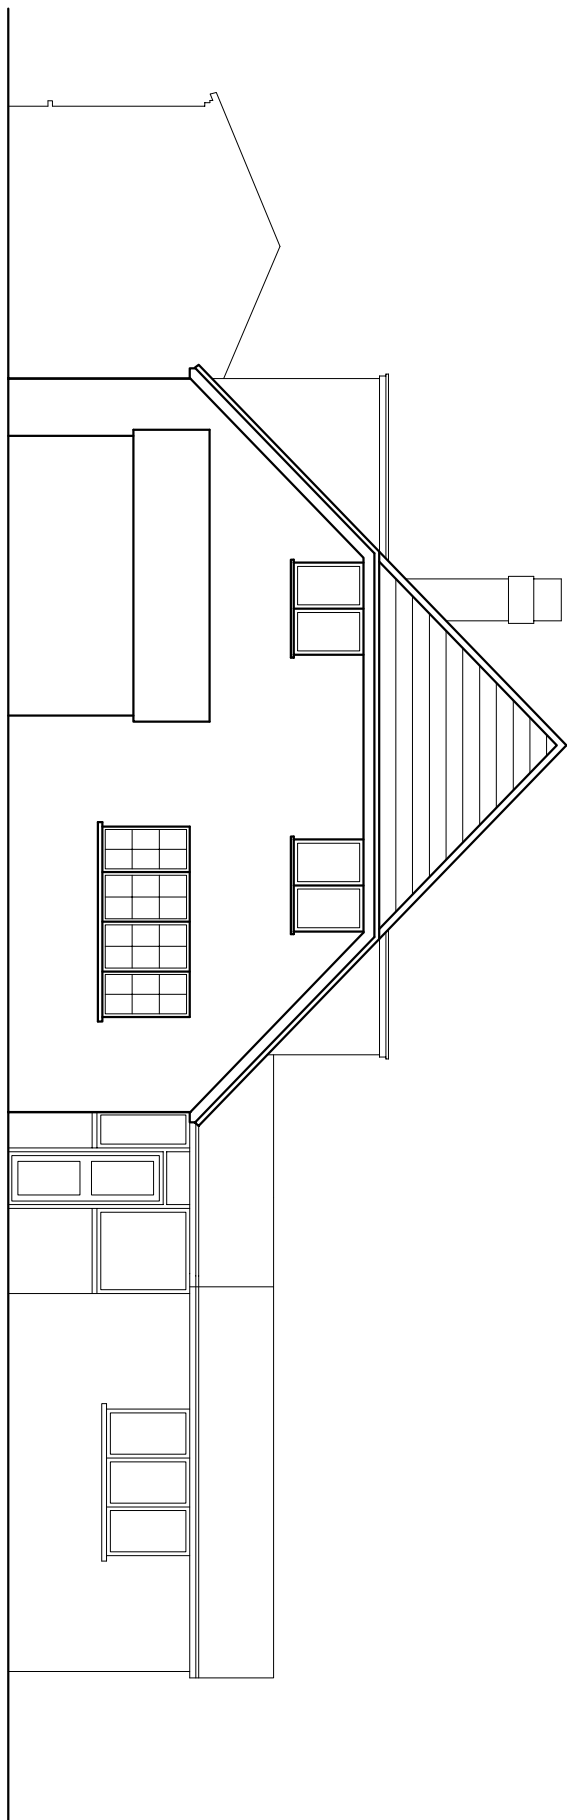

Existing East Elevation @ 1:100



Existing Site Location @ 1:1250

© Crown Copyright 2008. All rights reserved. Licence number 100020449

REV	DATE	AMENDMENT	DRAWN

PROJECT	4 MILL LANE Hampshire PO9 1RX
CLIENT	Mr David Holland
ARCHITECT	hd architects www.hdarchitects.co.uk mail@hdarchitects.co.uk
DESIGNER	Hayley Davies Architects Ltd 1 The Old Fleur Mill Embsay, PO10 7BT 01243 370 715
DRAWING NUMBER	12126/01
DATE	04/12/12
REVISION	

DRAWING	SCALE
Existing	as noted

DRAWN	TD
DATE	04/12/12
DRAWING NUMBER	12126/01