



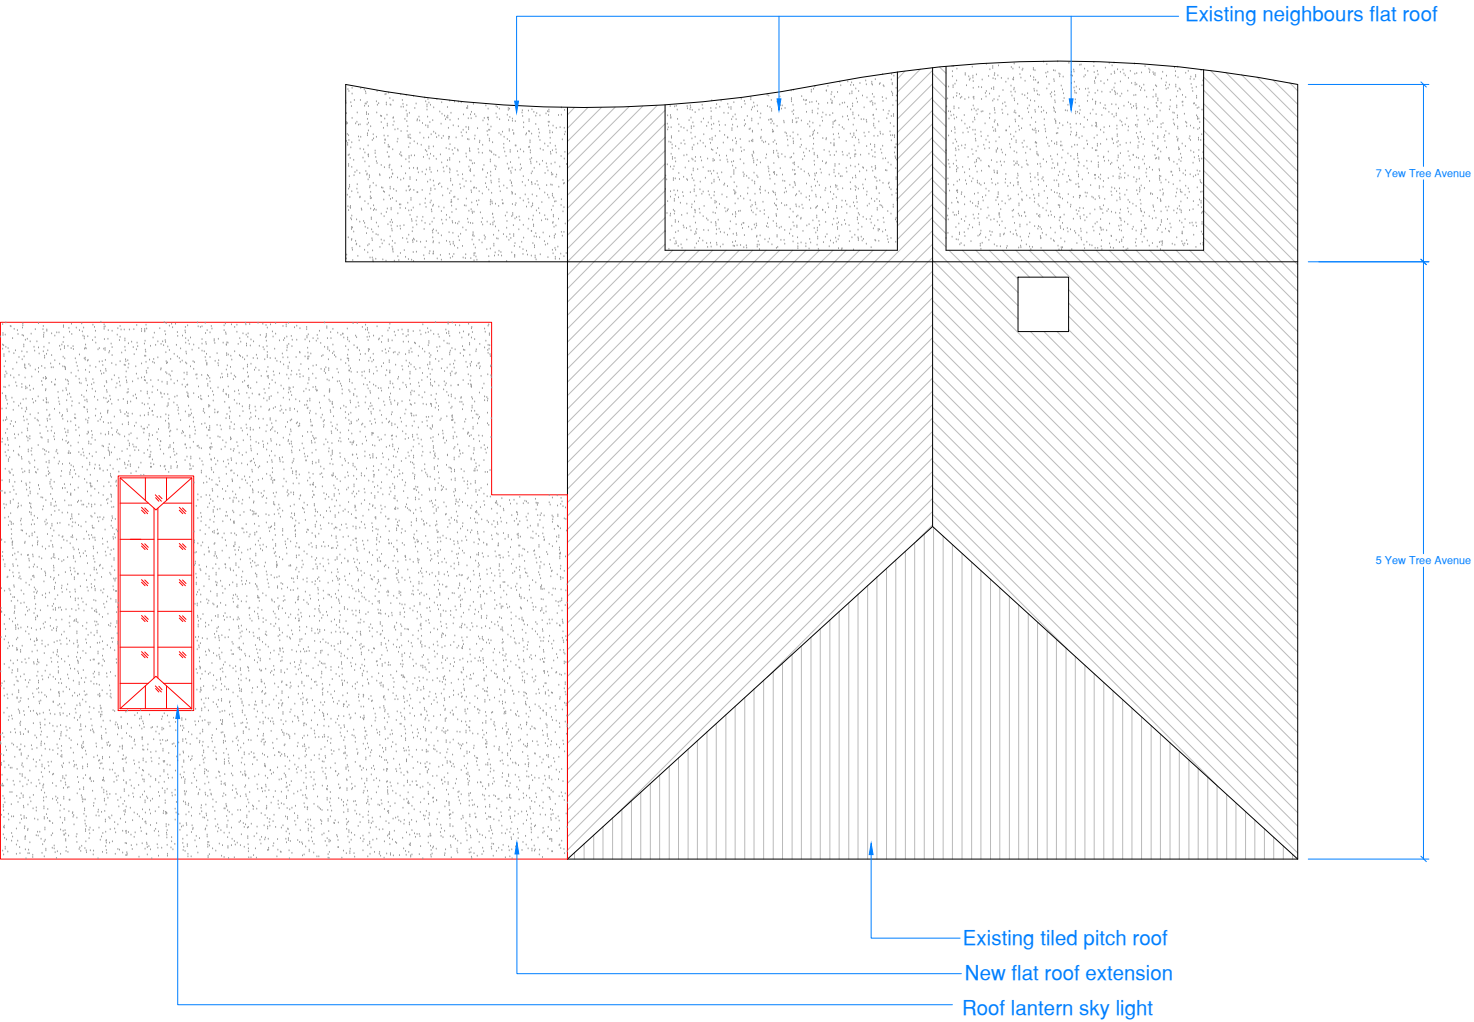

Proposed Roof Plan

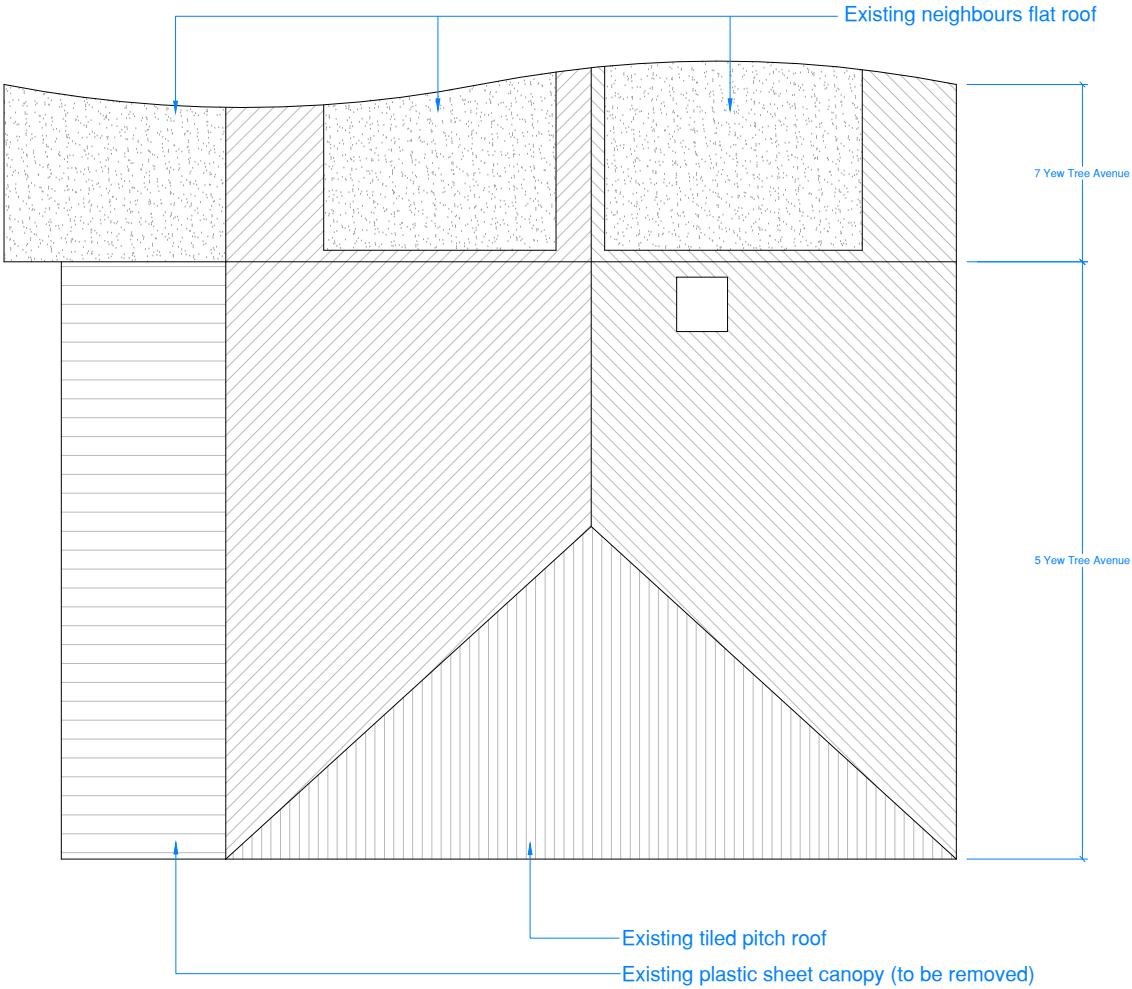

Existing Roof Plan

REV.	DATE:	DESCRIPTION:	DRAWN BY:
REVISIONS:			

Mr Austin
5 Yew Tree Avenue, Cowplain, Waterlooville, PO8 8AH

CLIENT:

New Single Storey Rear Extension Project

PROJECT:

Layout 4 - Existing & Proposed Roof Plans

DRAWING TITLE:

ISD507-4

DRAWING NO:

REVISION:

MA

DRAWN BY:

14/04/2015

DATE:

1:100A3

SCALE: