

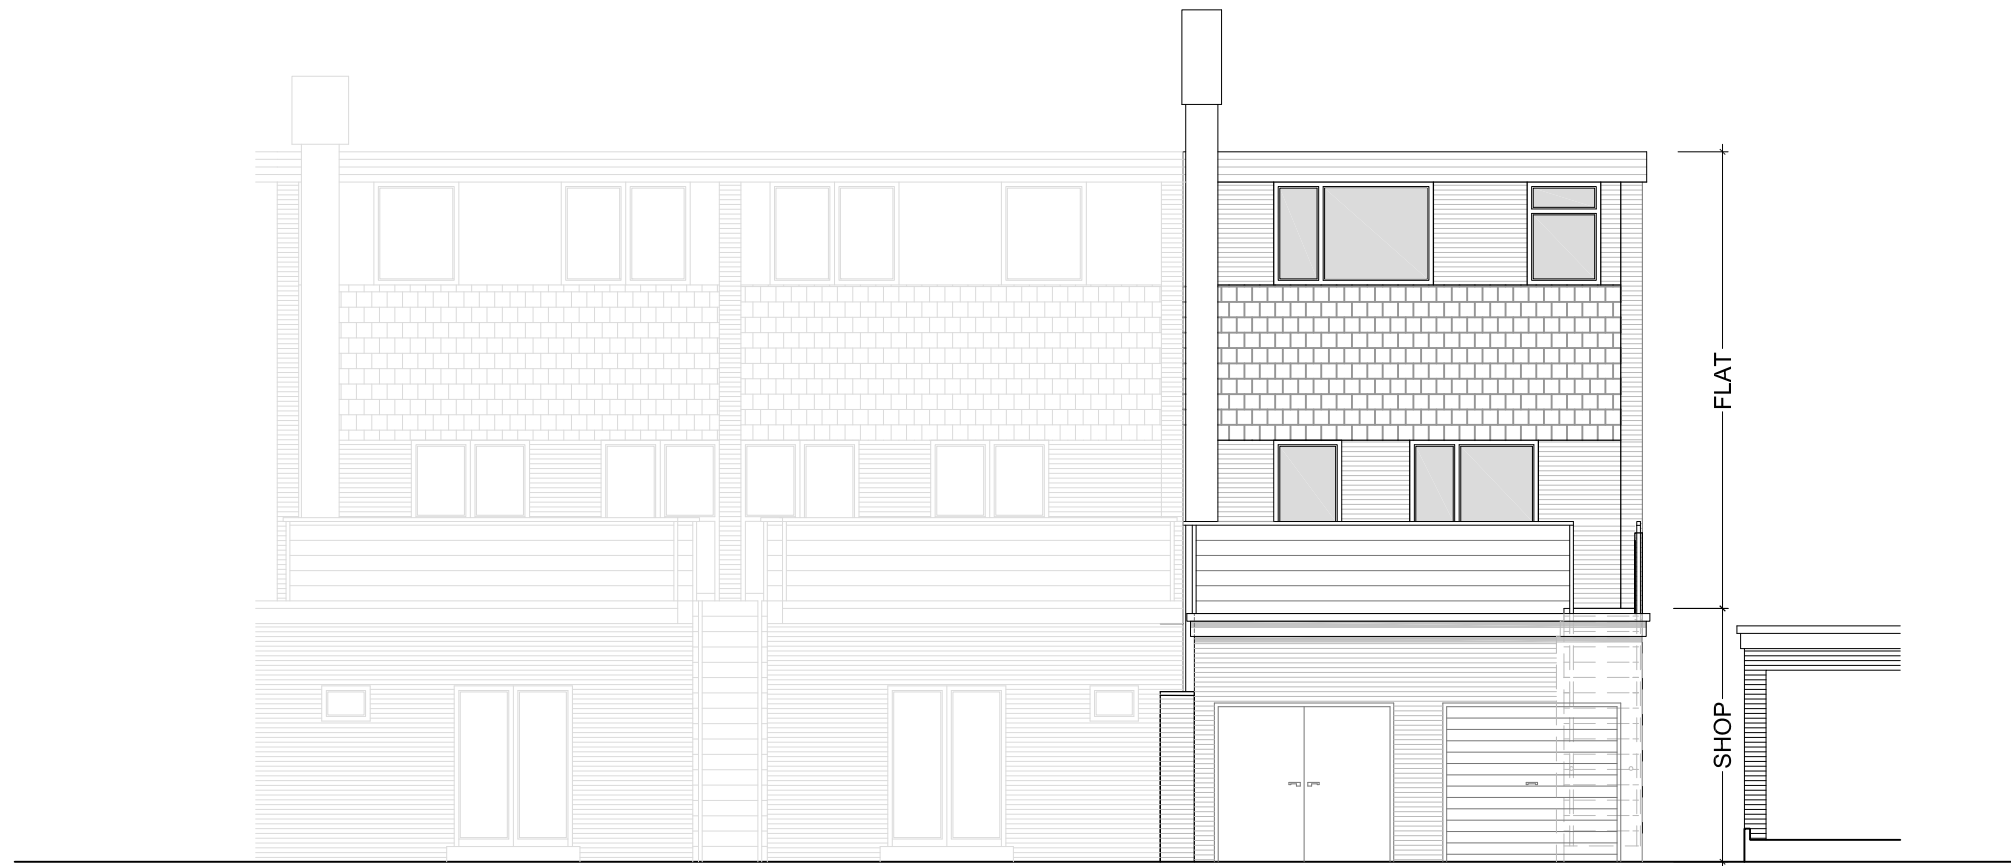


 

Proposed Rear Elevation

 

A		02/02/15	FIRST ISSUE	CJ	JM	CLIENT Mr Ali Ozdemir			TITLE 4 Purbrook Chase Precinct Waterlooville P07 5QH Rear Extension Project Proposed Elevations 2 of 3			 DESIGN DRAWN LTD THE CLOCK TOWER GREAT SOUTHSEA STREET SOUTHSEA, HAMPSHIRE PO5 3BY T: 02392 837 149 E: INFO@DESIGNDRAWN.COM W: WWW.DESIGNDRAWN.COM						
Rev	Date	Description			By	PM	Planning			Scale @ A3:	1:100	Drawn by :	CJ	Drawing No:	156_P103	Revised:	A	 DESIGN DRAWN LTD. Copyright Reserved. Check dims. on site.
REVISIONS																		