

EXISTING FLOOR PLANS



MR & MRS CONOR

32 CATHRINGTON WAY, HAVANT,
HANTS, PO9 2BS


SCALE 1:50

DATE:
FEB 2015

DR. No.
001

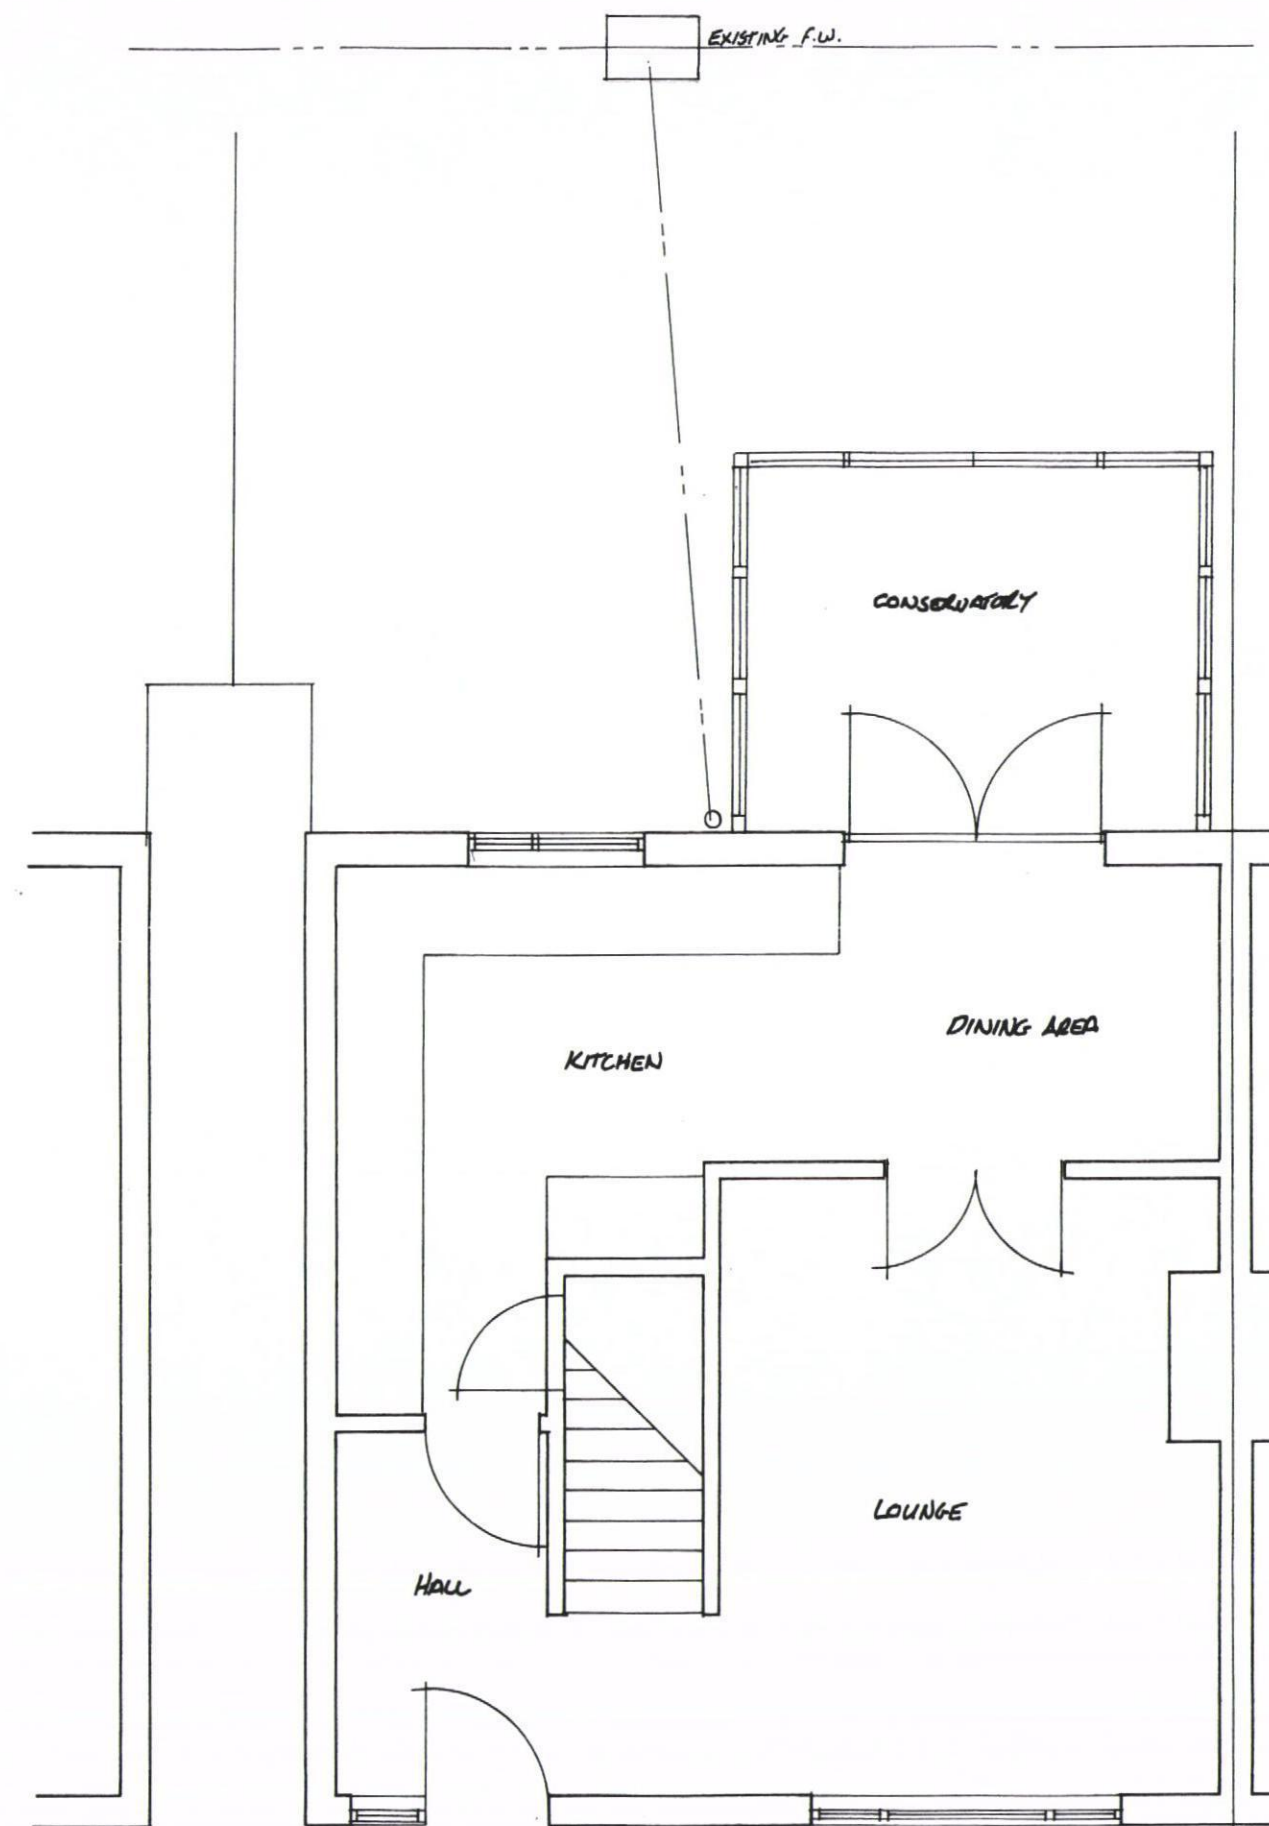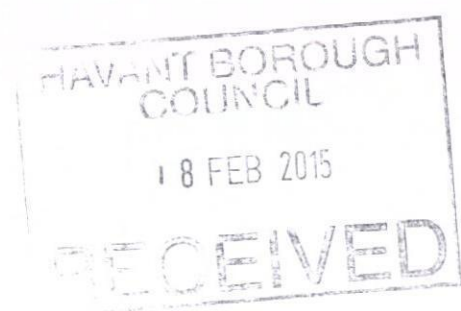

EXISTING GROUND FLOOR PLAN

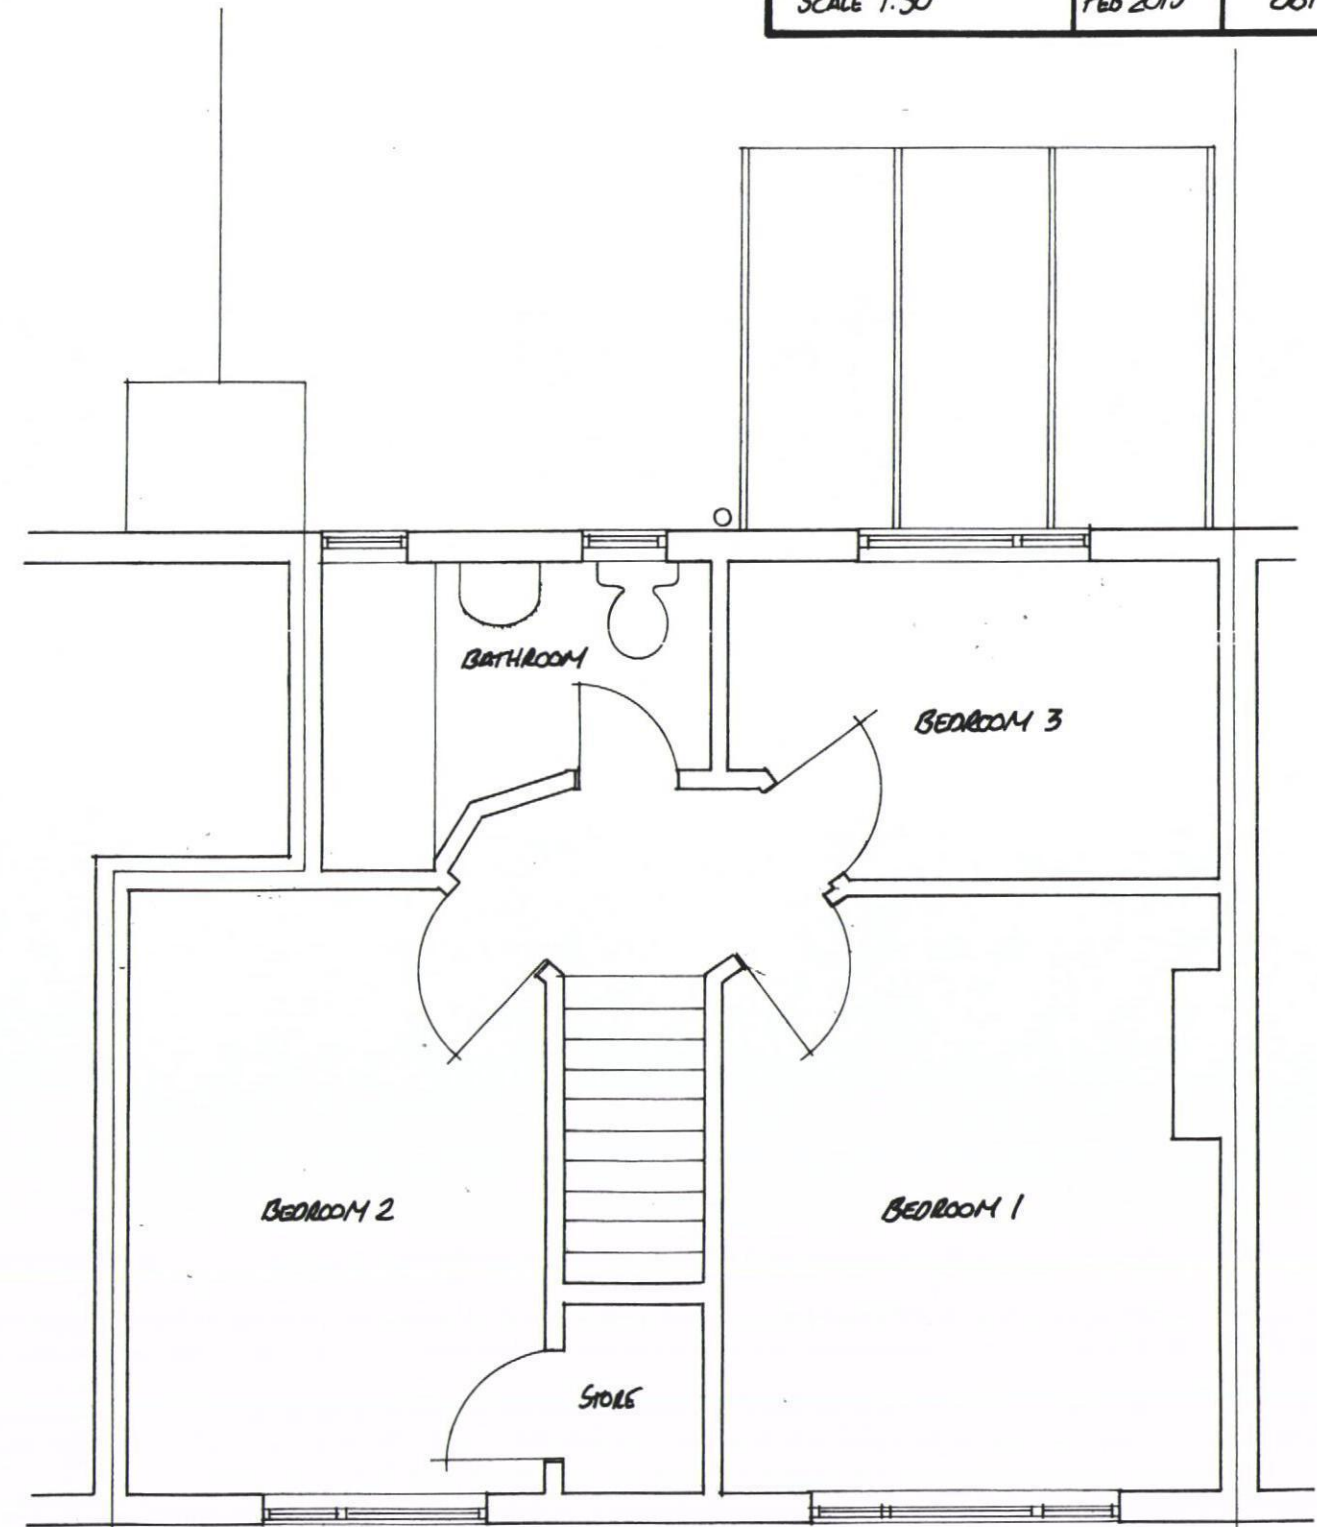

EXISTING FIRST FLOOR PLAN