



Architectural drawings of a house, including a ground floor plan and a roof layout.

Ground Floor Plan (Scale 1 : 50):

- Rooms and Features:** garage, study, kitchen, living, dining, garden room, cupd (cupboard), w.c. (water closet), gulley, svp (sink), fwrnh (furnace), concrete path.
- Levels (e.g., 43.08, 43.27, 43.30, 43.40, 43.55, 43.56, 43.57, 43.58, 43.60, 43.68, 43.78, 43.81, 43.84, 43.87, 43.88, 43.89,49.27, 4**

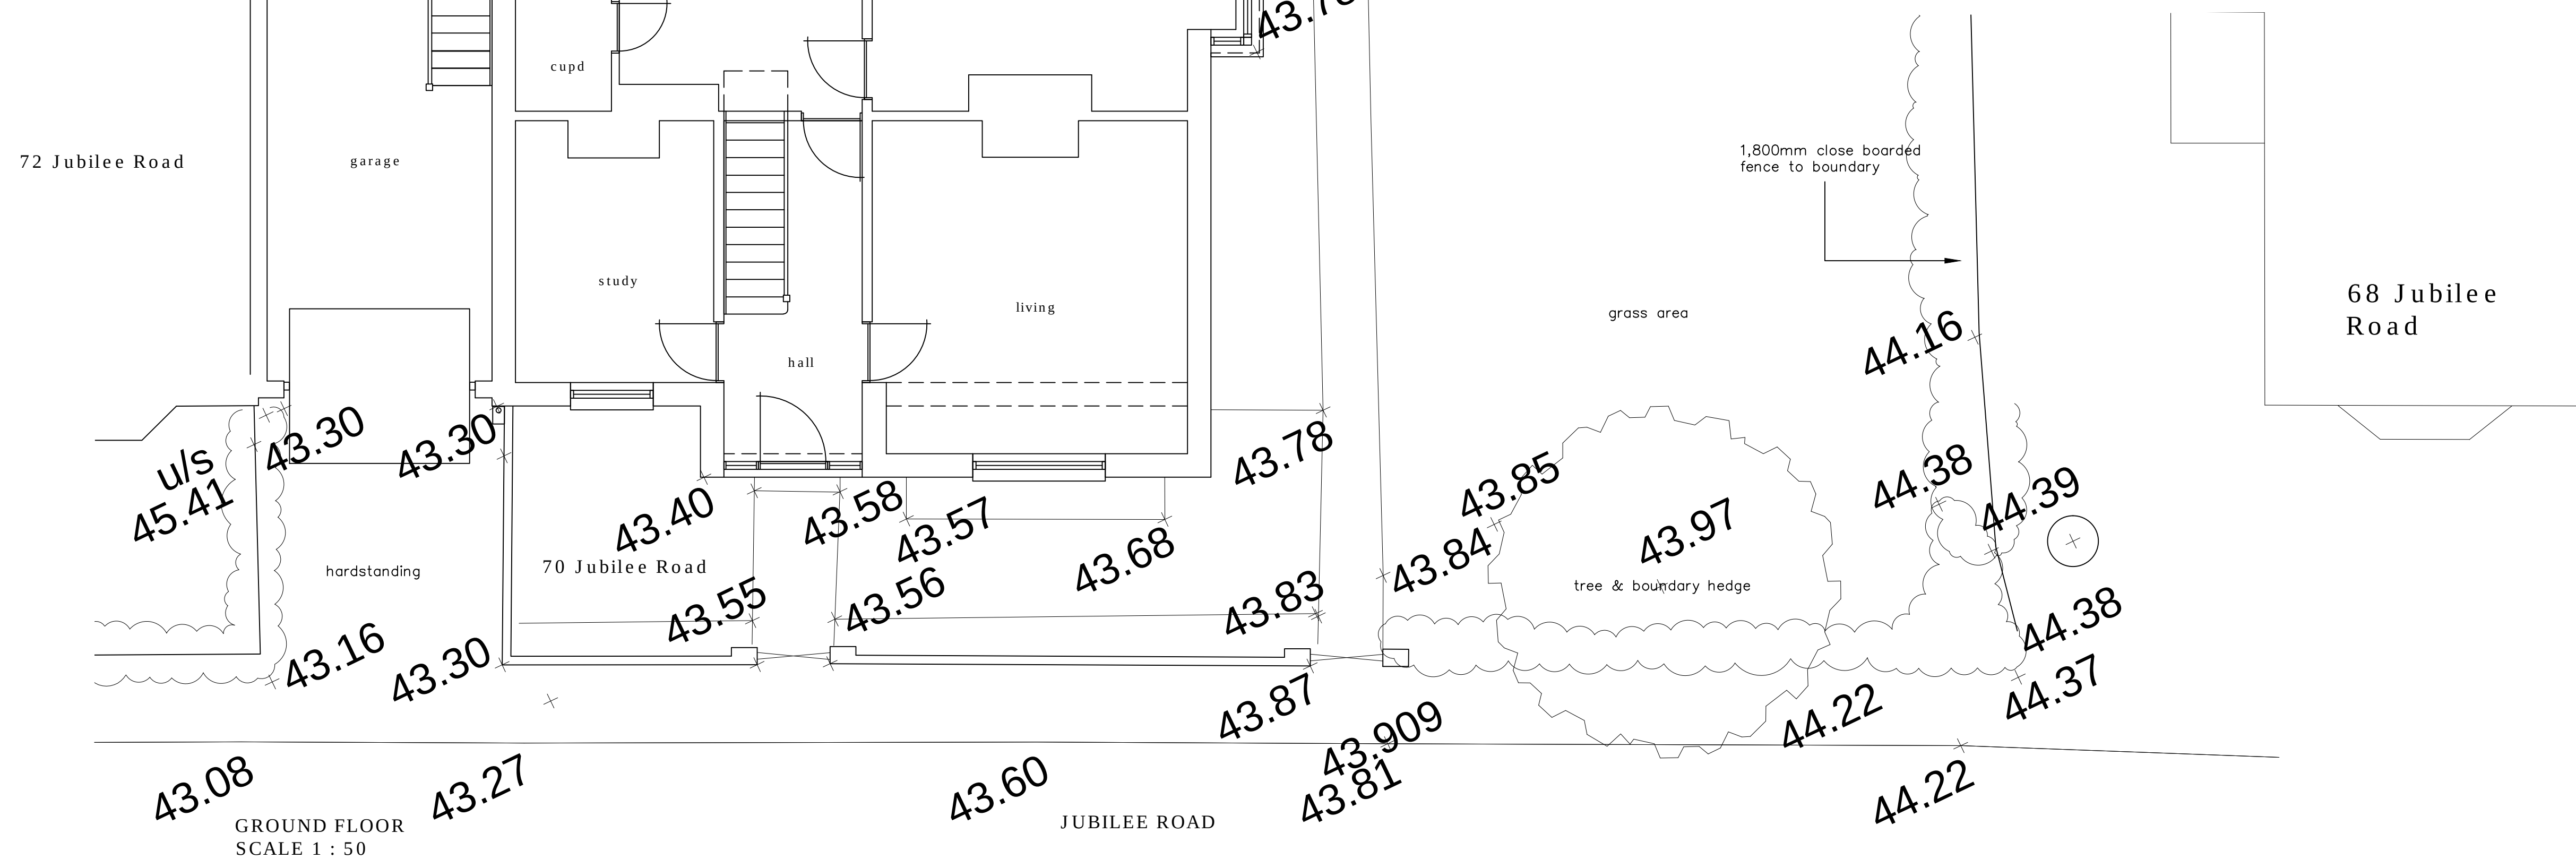

AMENDMENTS:	
Rev A : Levels & roof layout added - 28/11/14	

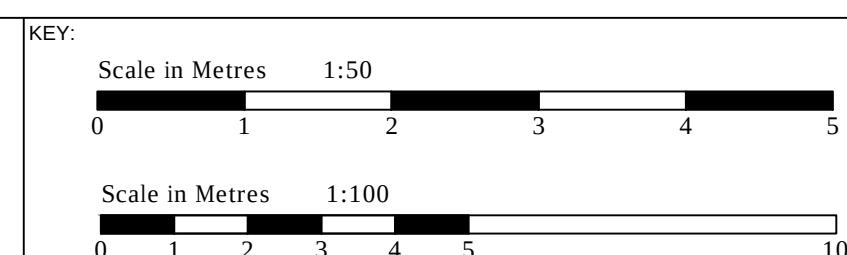

CLIENT NAME & ADDRESS	Mr & Mrs M Forfar 13 Castle Road Southsea PO5 3DE
--------------------------	--

PROJECT ADDRESS	70 Jubilee Road Waterloooville PO7 7RE
-----------------	--

DRAWING DETAILS
PLANNING DRAWING
70 Jubilee Road
Existing Floor Layouts & Roof Layout

PROJECT No 806	DWG No 1	REV No A
SCALE 1:50 1:100 @ A1	DRAWN BWH	DATE 26/11/14



BH
ARCHITECTURE Ltd
Heath Cottage
Newlands Lane
Purbrook
Waterlooville
Hants
PO7 5SQ
Tel: 023 9223 2322
Mob: 07747 771808
E-mail: bernard@bernardharding.com