




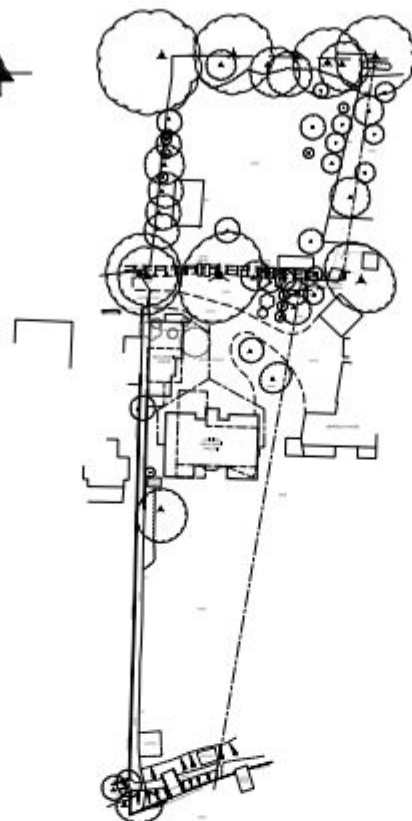


Site Plan
scale 1:500

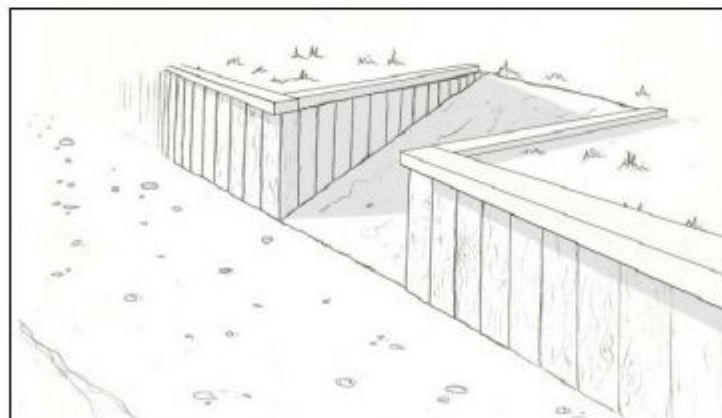


Slipway & Sea Defence Detail
N.T.S.

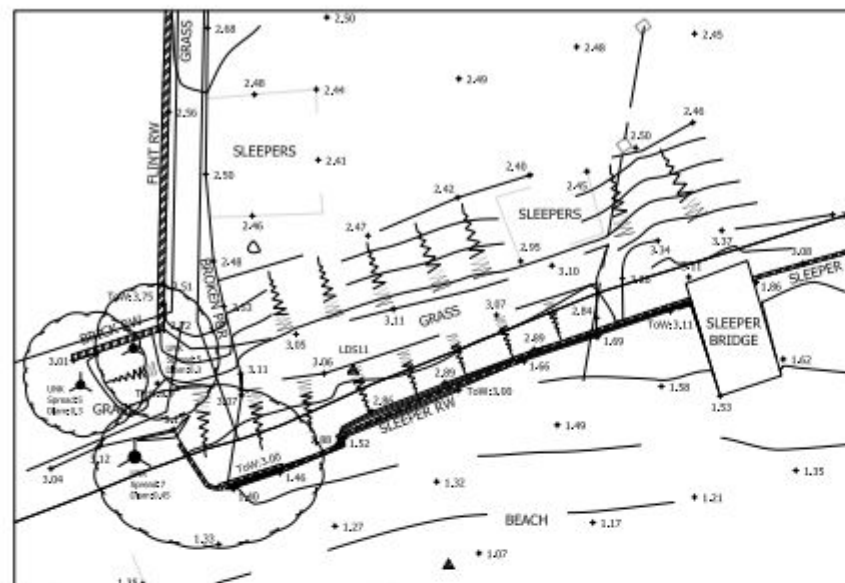

Site Layout Indicating Extent of Existing Sea Defence
scale 1:200

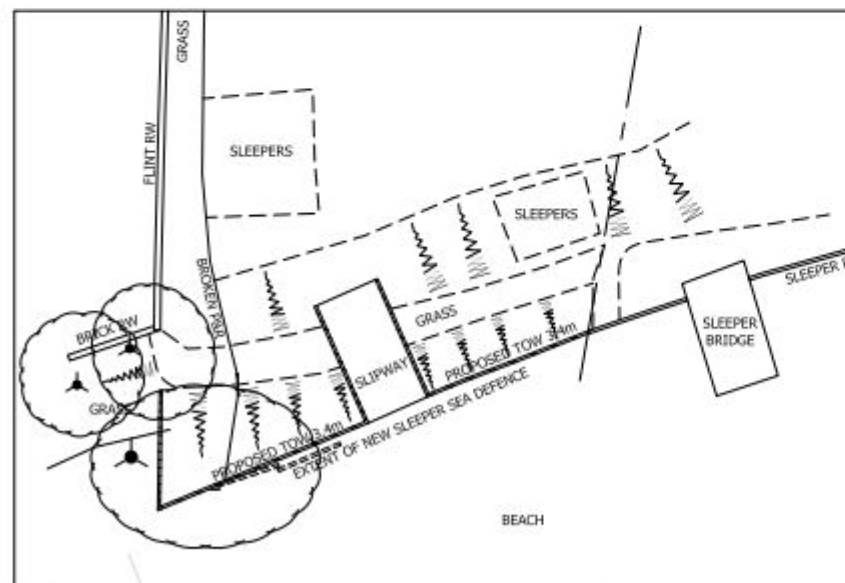

Site Layout Indicating Extent of Proposed Sea Defence
scale 1:200

 

Notes:
Dimensions and levels shown are to be checked before work commences.
All building work is to comply with current Building Regulations & British Standards and to manufacturers specifications if noted.
All structural elements shown are a guide only and are to be verified by a Structural Engineer and/or Building Control Authorities prior to construction.

No.	Date	Description	By
B	04.03.13	Sea wall details revised	SCB
A	20.10.11	Garage design revised	SCB
Project: New Sea Defences & Slipway Langness Woodgaston Lane Hayling Island			
Drawing Title: Site Layout & Details			
Scale	As shown	Date	Feb 11
Drawn	SCB	Checked	SCB
Drawing No.	PA/SO/10/013/006	Rev	B