


SUPERSEDED

SITE

3 QUEENS ROAD, WATERLOOVILLE

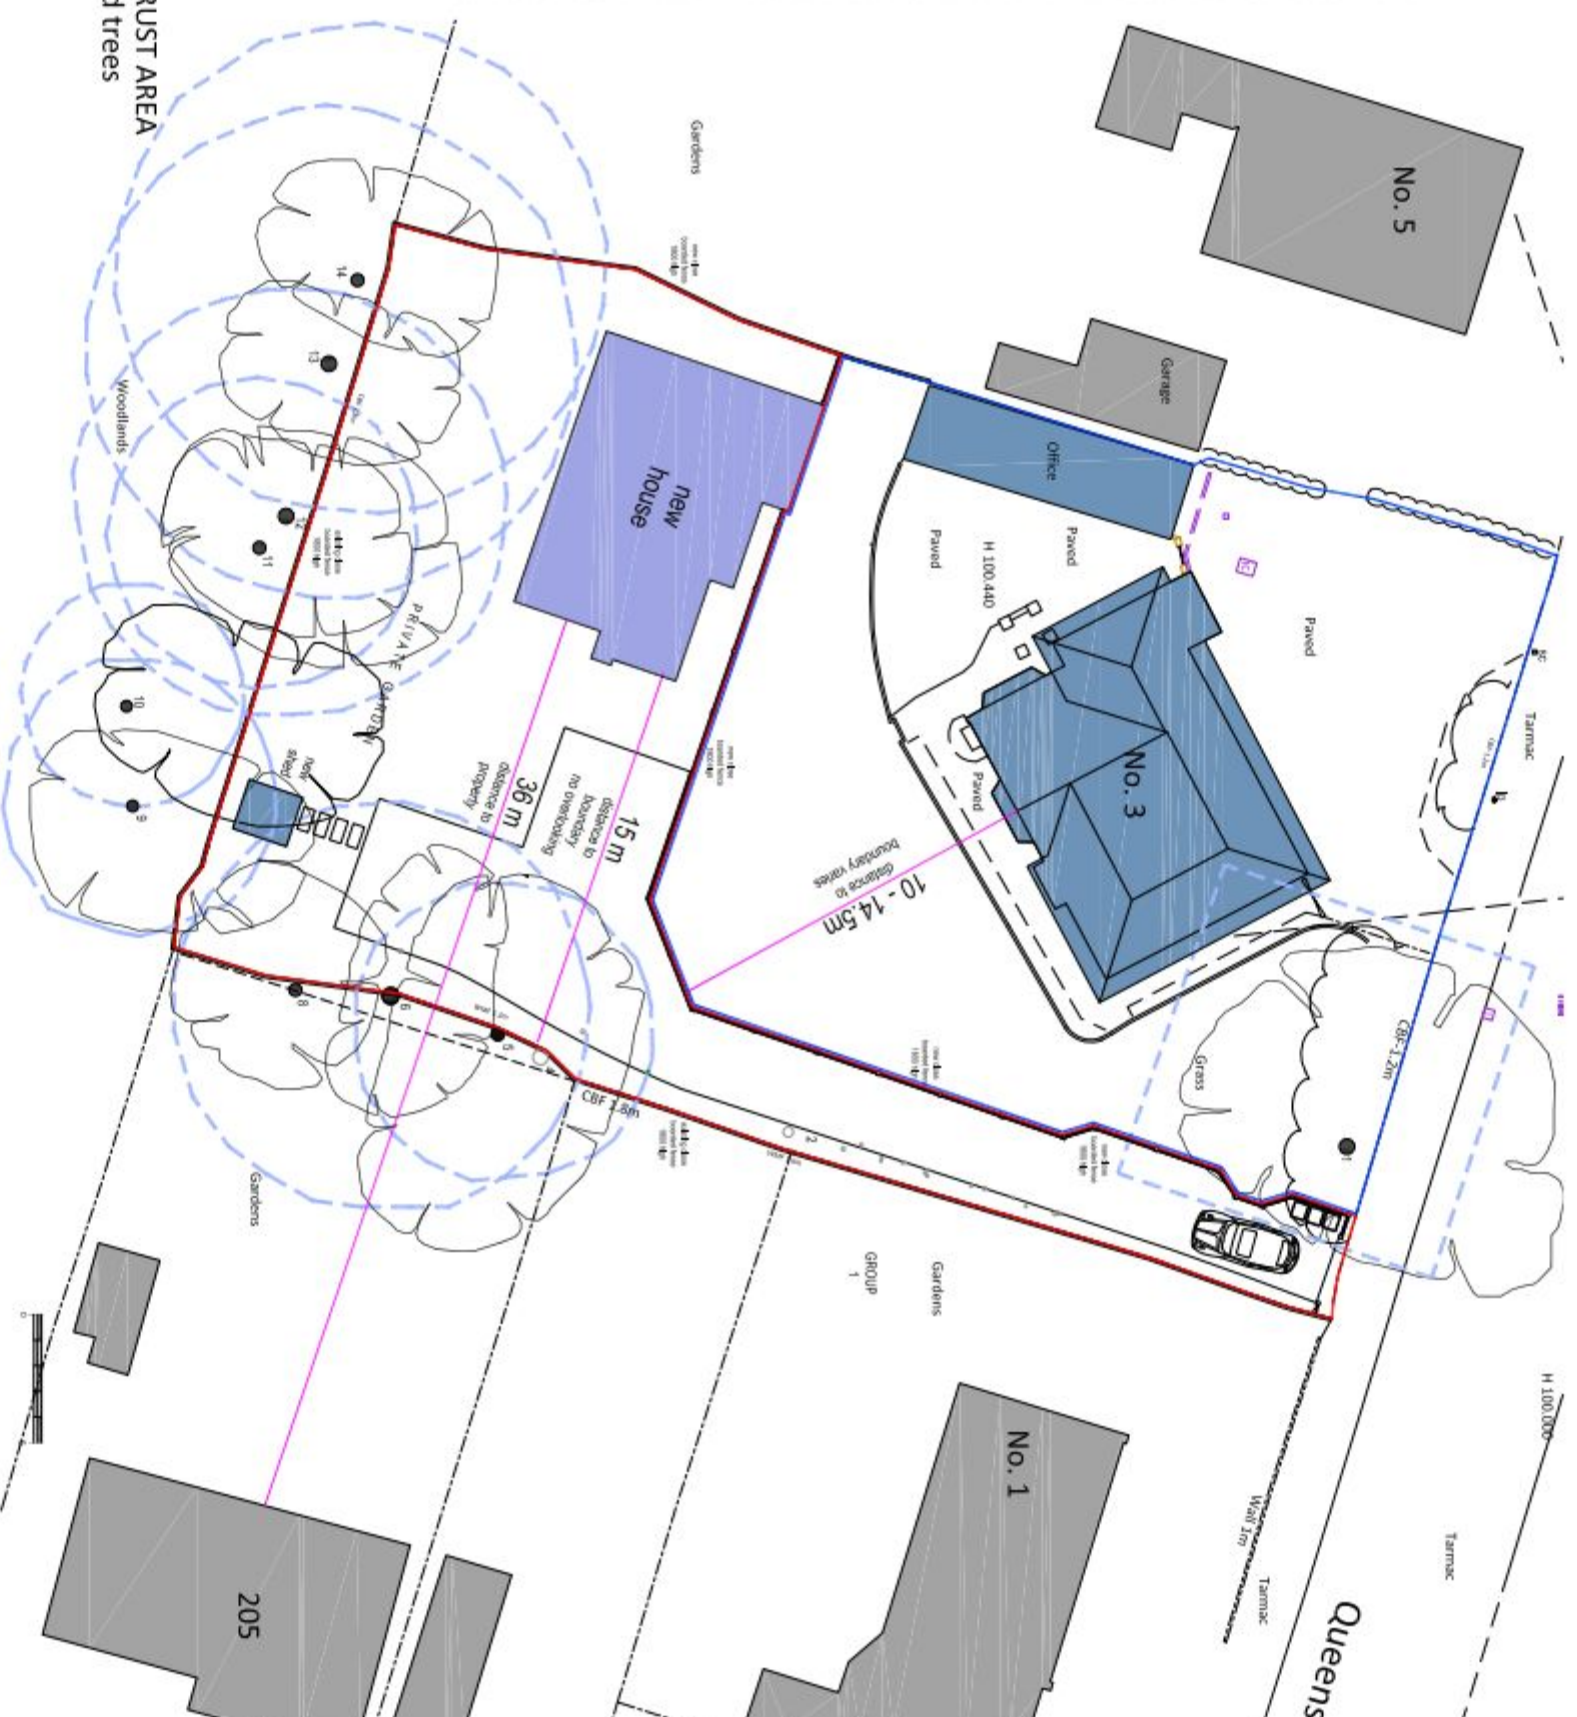

1:300



Existing / surrounding buildings

Existing Property
3 Queens Road

New Unit
Rear of 3 Queens Road

Development Area
638.com

Existing Property
773 sqm

Trees
existing trees being retained.

Root Protection Area
Indicative location of RPA as identified in Tree Report. Thin line shows trees to be removed.

AMENDMENTS		DATE
A	PLANNING SUBMISSION	21.11.11

Mr. Gary Cook
3 Queens Road
Waterlooville
Hants

PROJECT
NEW RESIDENTIAL UNIT
Rear of 3 Queens Road

DRAWING TITLE
SITE PLAN
SITE CONSTRAINTS AND
OVERLOOKING DISTANCES

DATE
09.04.2014

SCALE
1:300 @ A3

14A 025 004

REVISION
A

MARTIN RALPH

GROUP



CHARTERED SURVEYORS
ARCHITECTS & ENGINEERS

11 Dragoon House
Hussar Court
Brambles Business Park
Portsmouth
Hampshire
PO7 7SF

www.marfnalrph.co.uk
Info@marfnalrph.co.uk
T. 023 9225 7711
F. 023 9225 7712

NOTES:

This drawing has been prepared for the purposes of concept and design development and is not to be used for any other purpose. Dimensions are indicative and should be referenced against measured surveys only.

This drawing is the property of Martin Ralph and must not be reproduced, in part or whole, or deviated from, without their permission.