



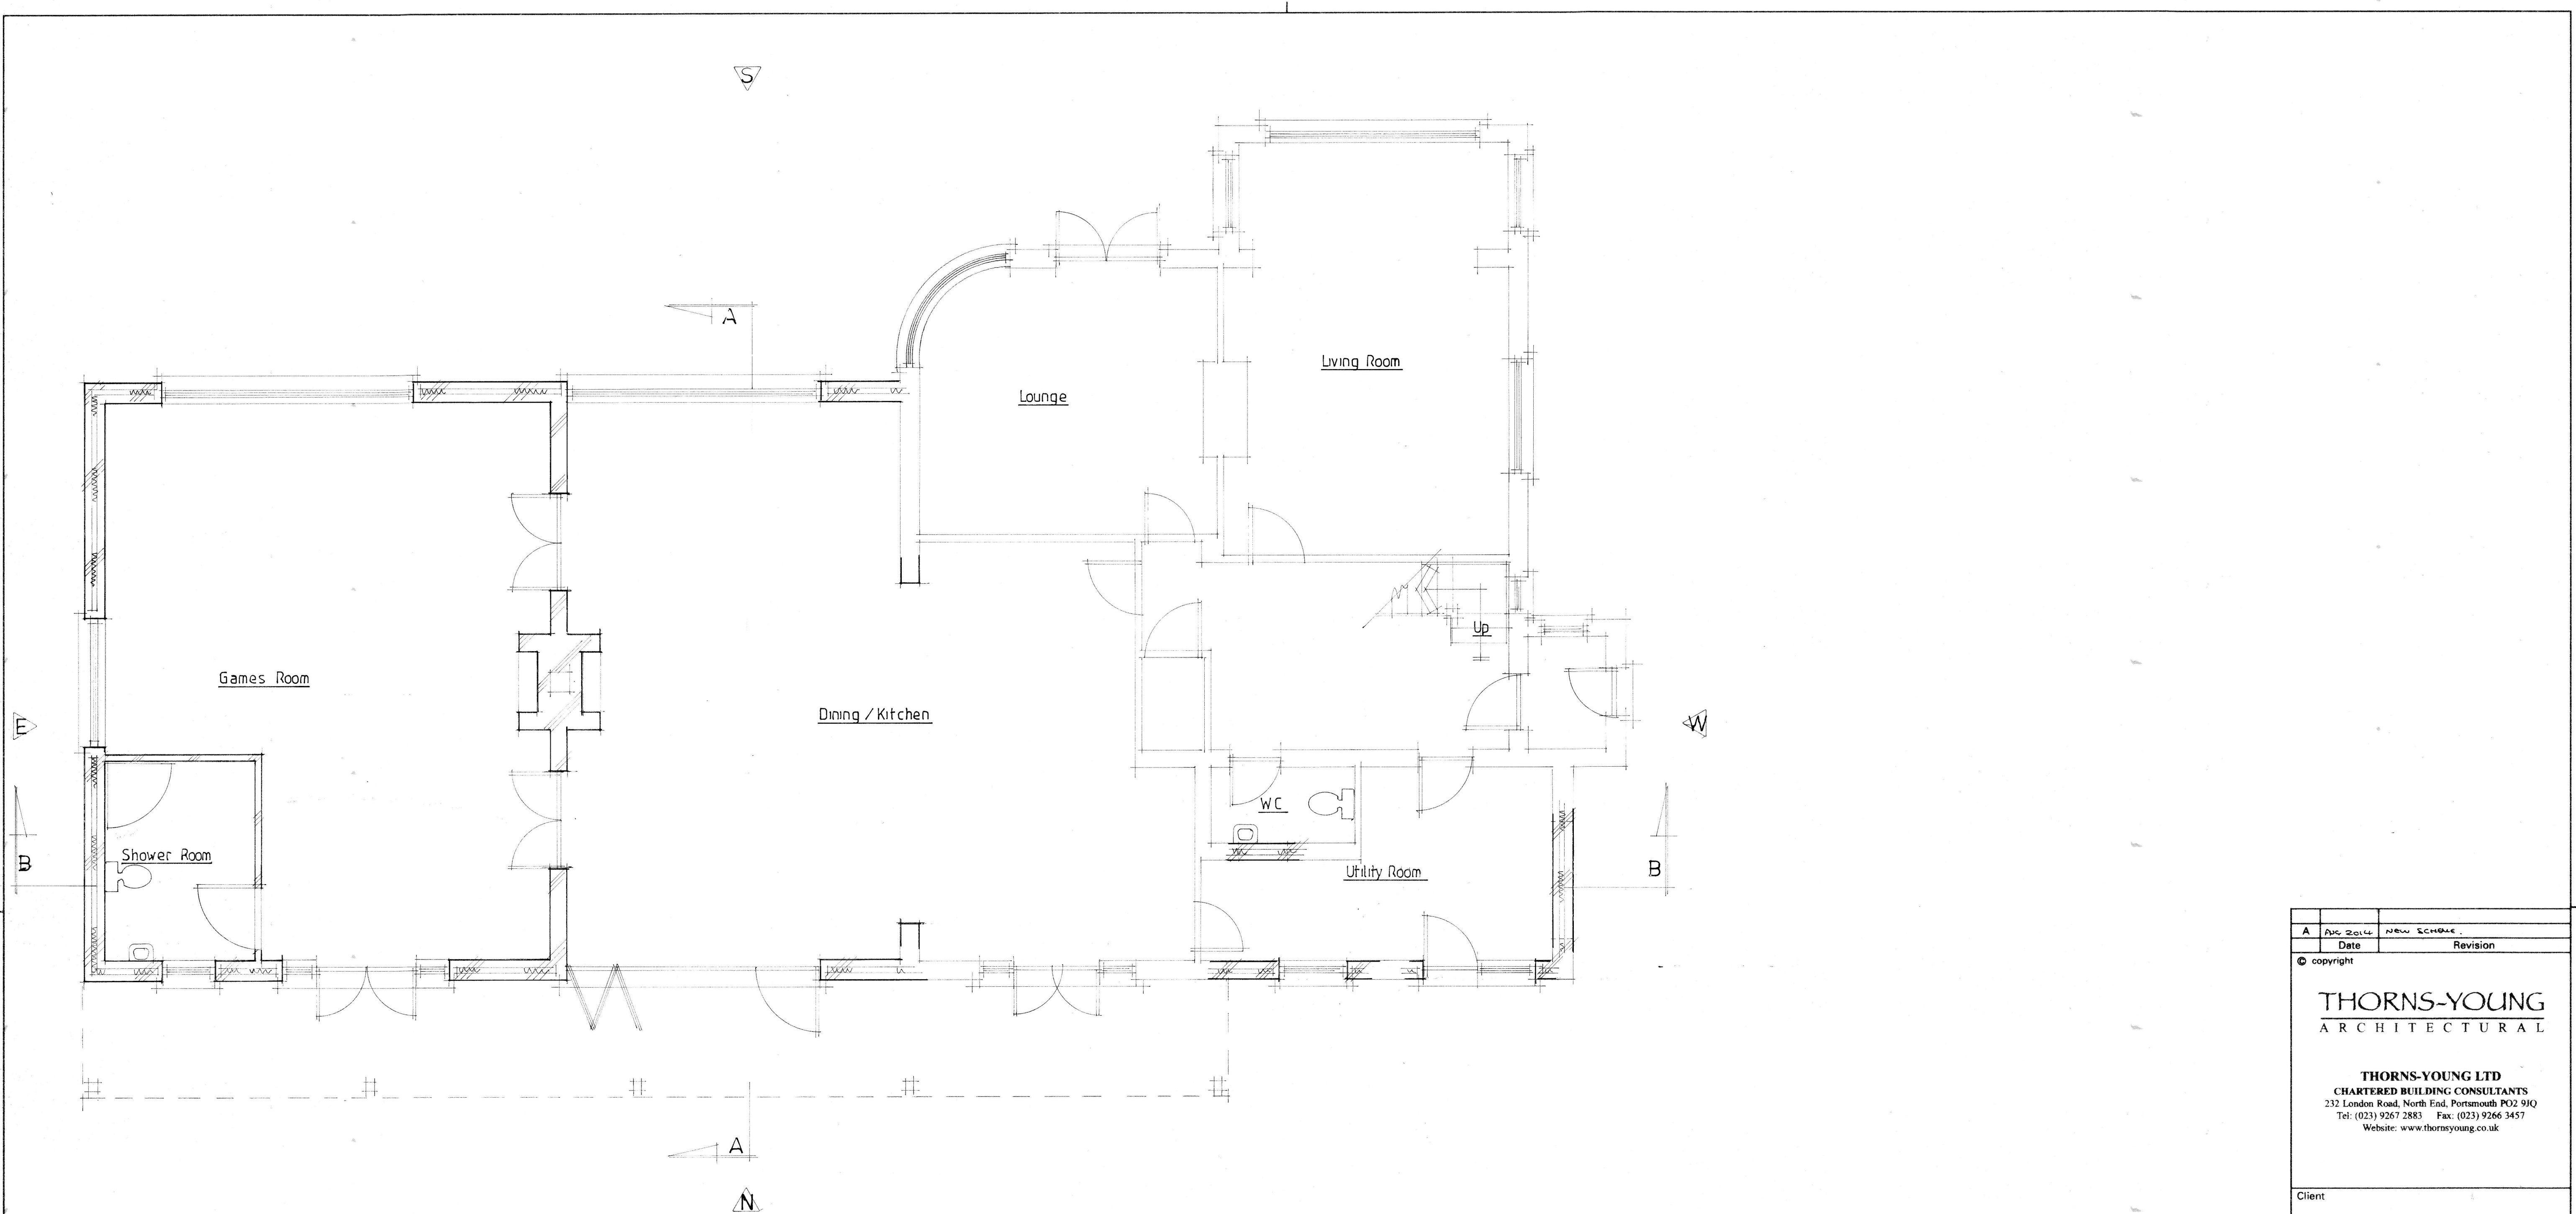

Proposed Ground Floor Plan-1:50

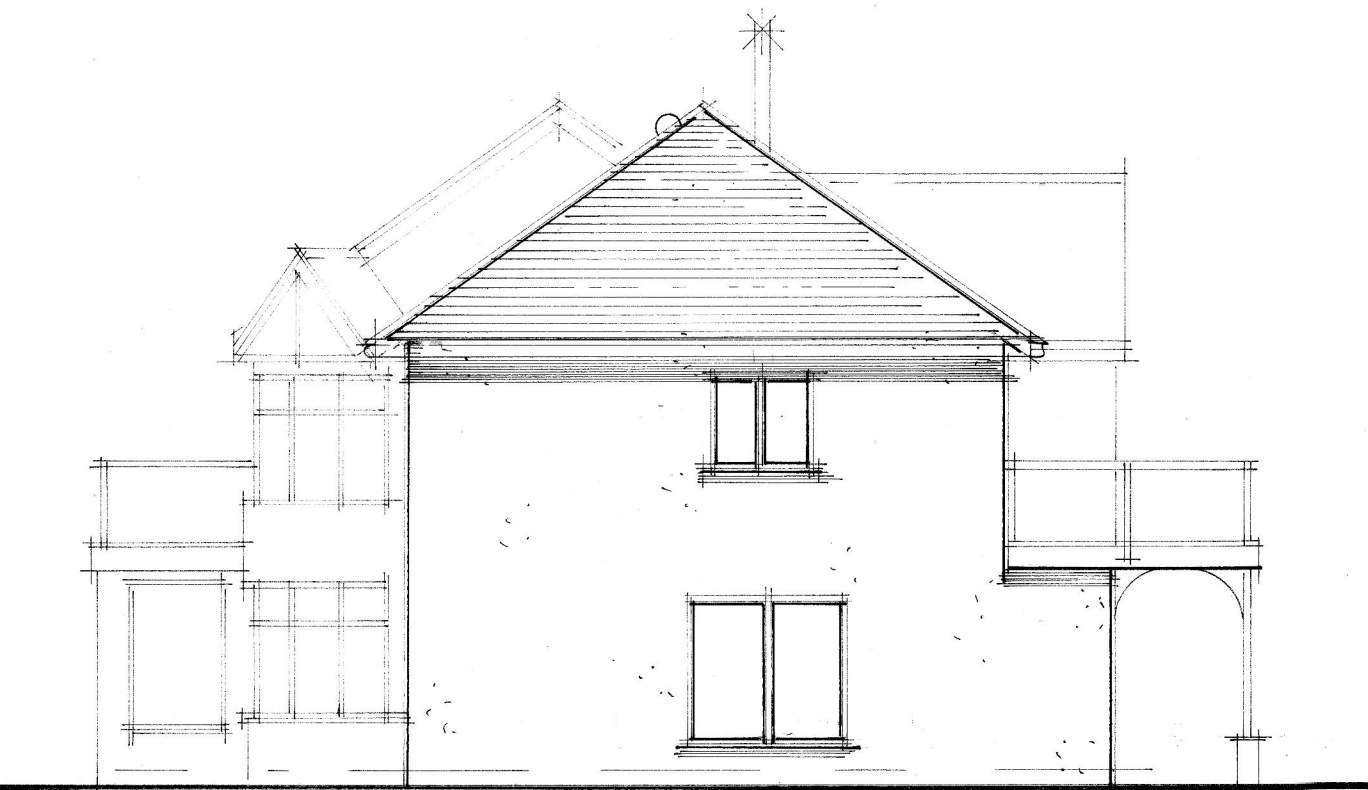

Proposed South Elevation-1:100



Proposed East Elevation-1:100

A		Aug 2014		NEW SCHEME	
		Date		Revision	
© copyright					
THORNS-YOUNG ARCHITECTURAL					
THORNS-YOUNG LTD CHARTERED BUILDING CONSULTANTS 232 London Road, North End, Portsmouth PO2 9JQ Tel: (023) 9267 2883 Fax: (023) 9266 3457 Website: www.thornsyoun.co.uk					
Client					
Ms W King					
Job Title					
3 Eastern Road Havant					
Drawing Title					
PROPOSED: ground floor plan and south & east elevations					
Scale 1:100, 1:50					