

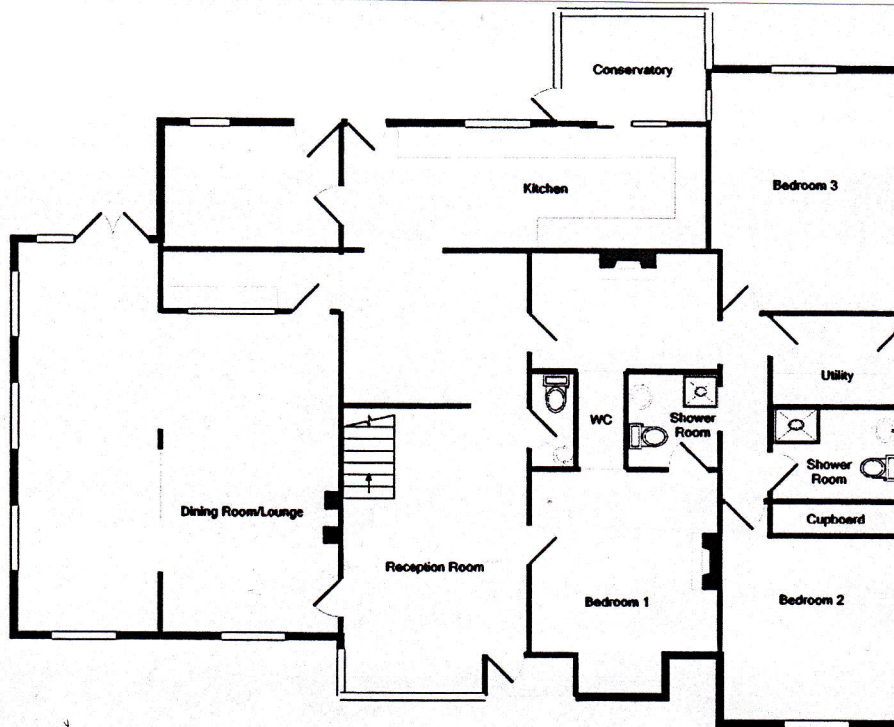


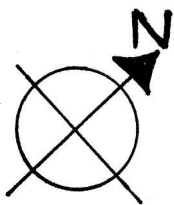

Ground Floor

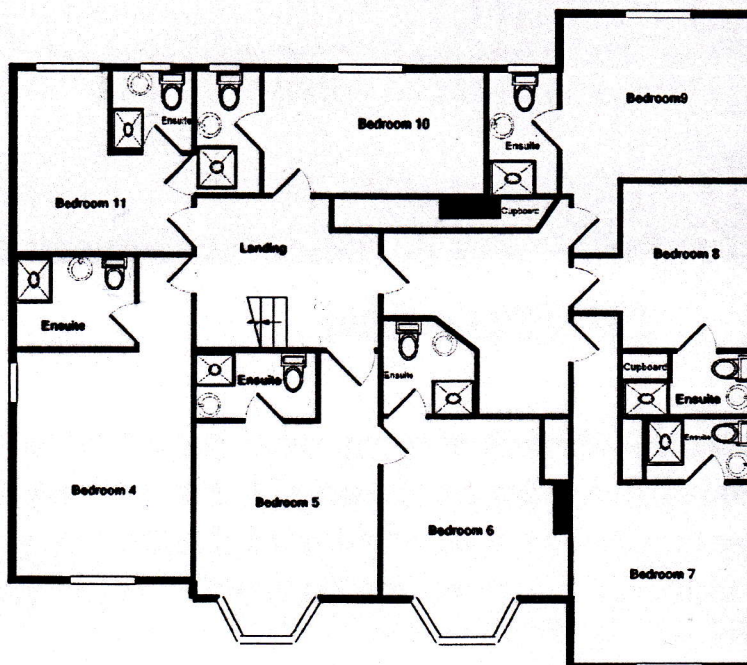

1st Floor

**Martin Critchley**  
Chartered Architect  
7 North Street  
Havant, Hampshire, PO9 1PW  
023 92 474 919  
critchleyarchitect@hotmail.com

Job

BROAD OAK, CORSE LANE,  
HAYLING ISLAND, PO11 0QB

Job No.

1413

Date: 19/05/14

Scale: 1:200

Drawn: P.C

Title

EXISTING FLOOR PLANS

Drawing No.

205