


SUPERSEDED

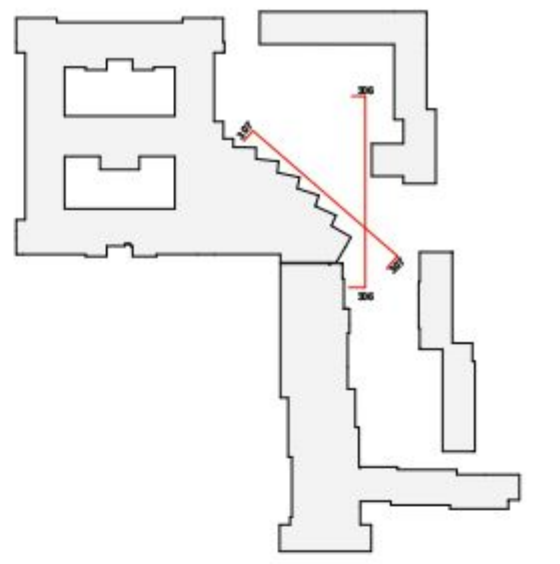


© Penoyre & Prasad LLP
Do not scale from this drawing.
Dimensions are to be verified on site prior to construction.
Ordnance Survey Data reproduced by permission of Ordnance Survey®, on
behalf of Her Majesty's Stationary Office. © Crown Copyright. All rights reserved.



307

Hub Front Elevation

1:100

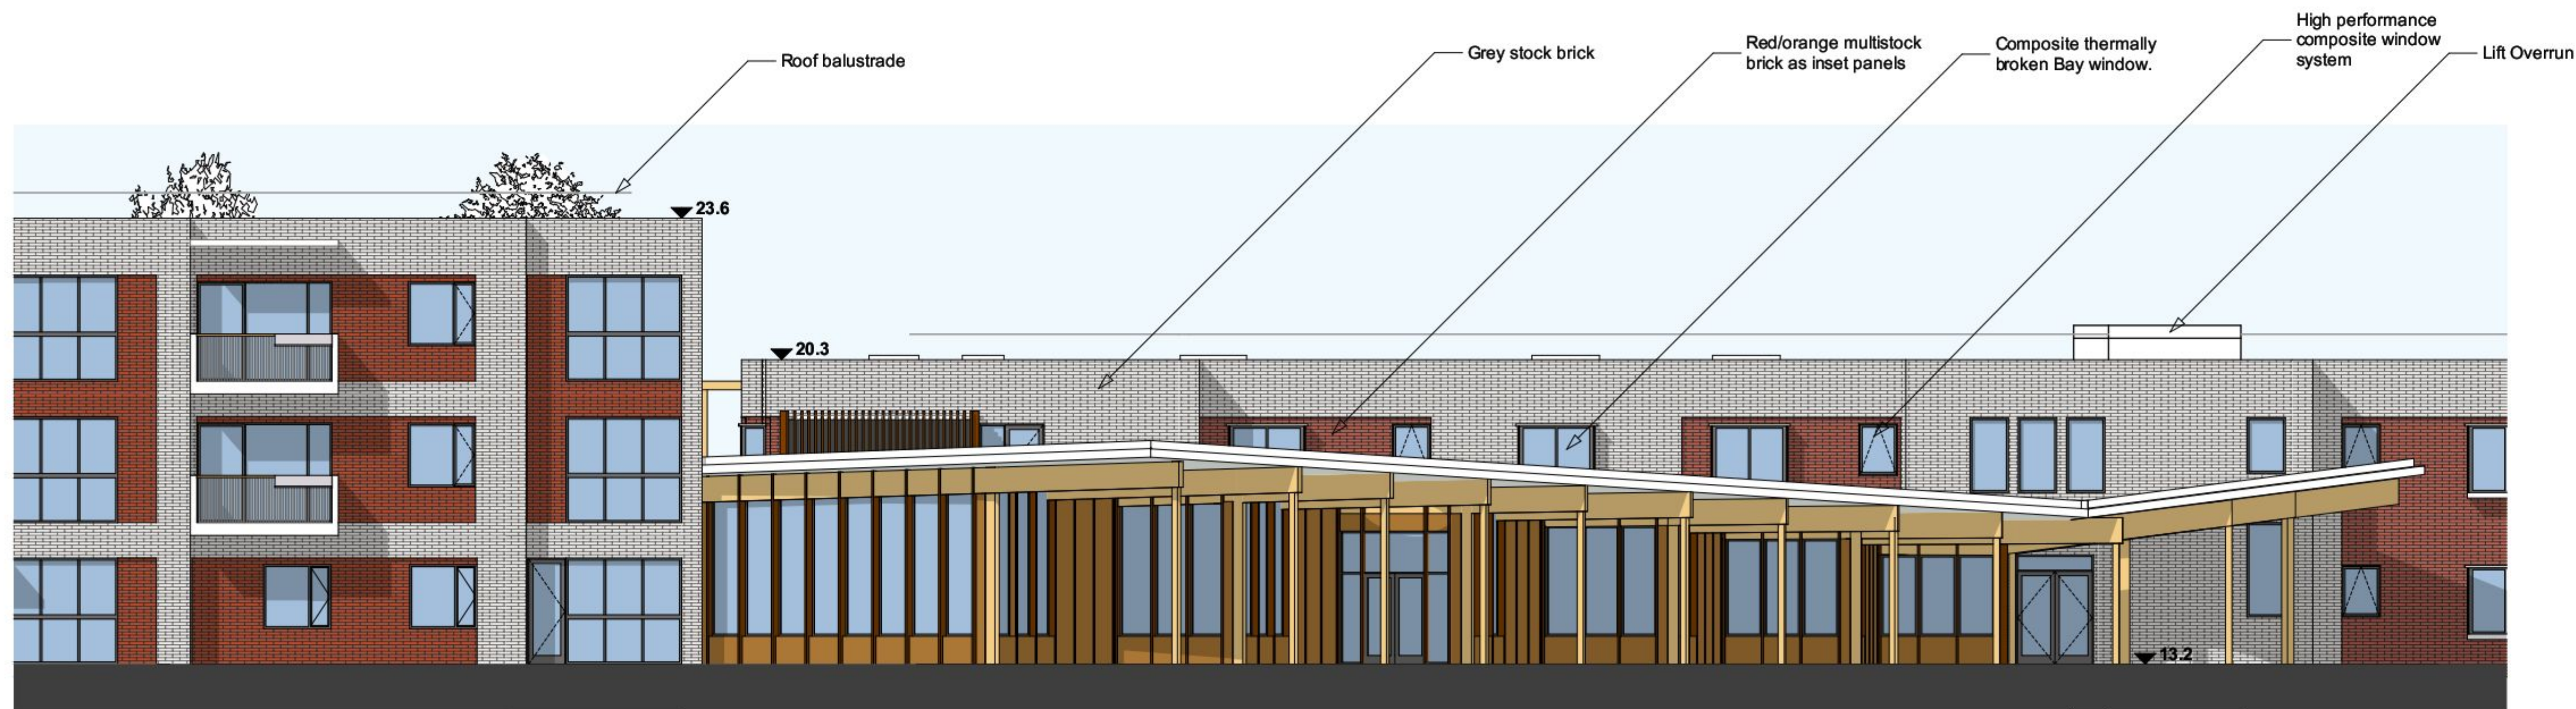

306

Hub East Elevation

1:100

B	11/03/15	VW/RS	Planning
A	05/03/15	VW/RS	Information
Rev	Date	Prep/Check	Description

Penoyre & Prasad



28-42 Banner Street
London EC1Y 8QE
020 7250 3477
penoyreprasad.com

Client
Hampshire LivingSpace

Project
Oak Park Health & Wellbeing Campus

Drawing Title
Hub Elevations

Drawing Status Planning	Scale
Date 05.03.2015	1:100 @ A1 / 1:200 @ A3
Drawing Number	Revision

598-PL-303

B