


Notes:
Dimensions and levels shown are to be checked before work commences.


All building work is to comply with current Building Regulations & British Standards and to manufacturers specifications if noted.

All structural elements shown are a guide only and are to be verified by a Structural Engineer and/or Building Control Authorities prior to construction.

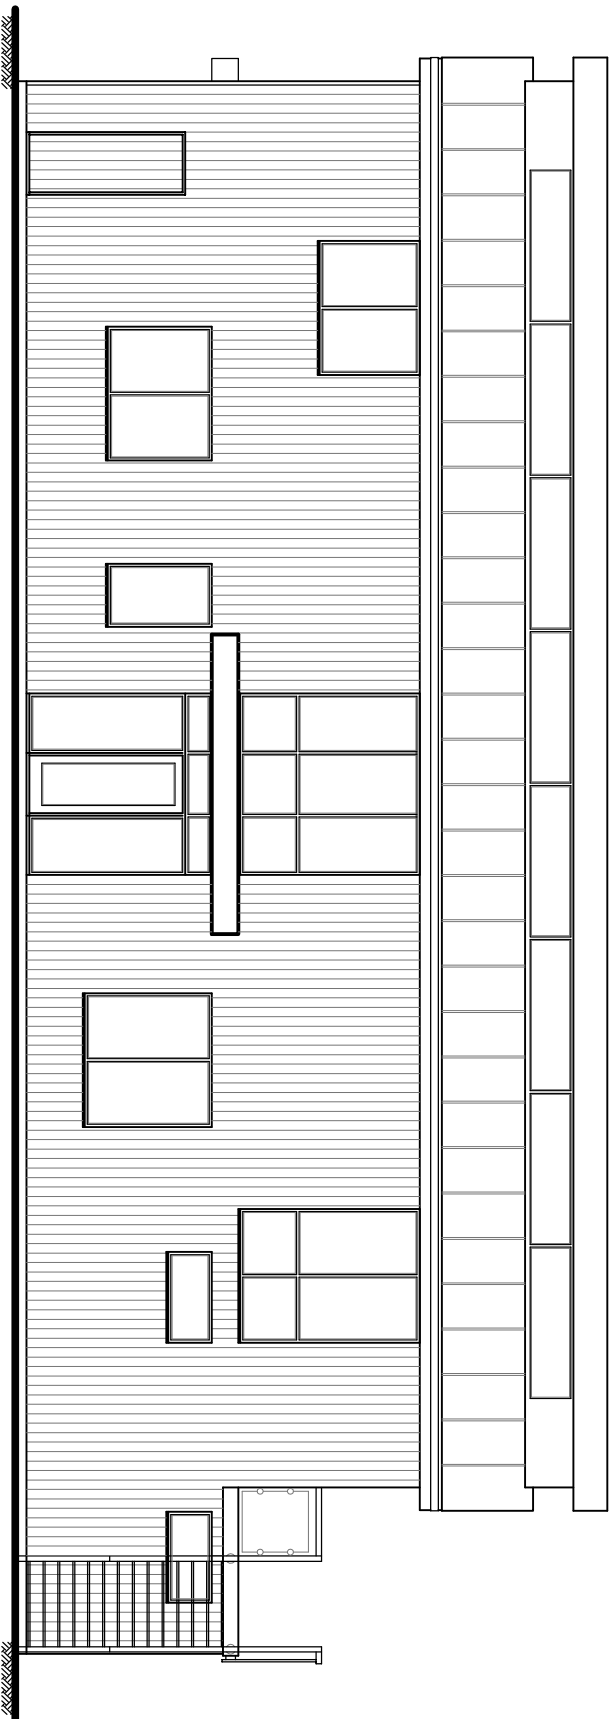


Proposed West Elevation

scale 1:100

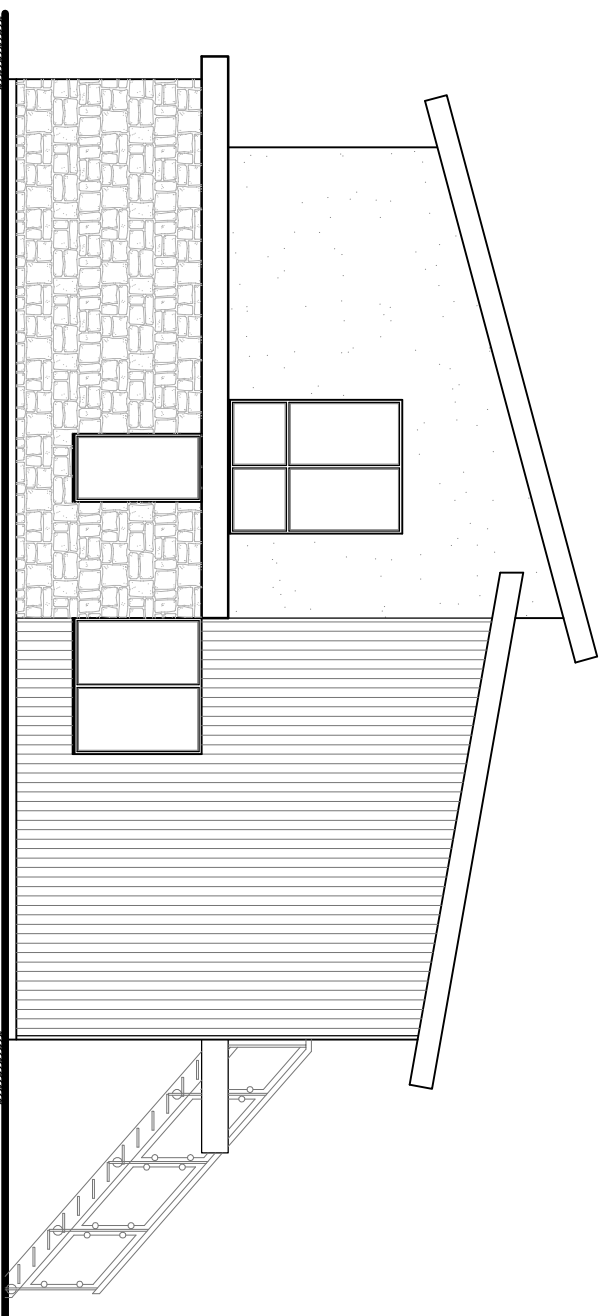


Proposed North Elevation

scale 1:100

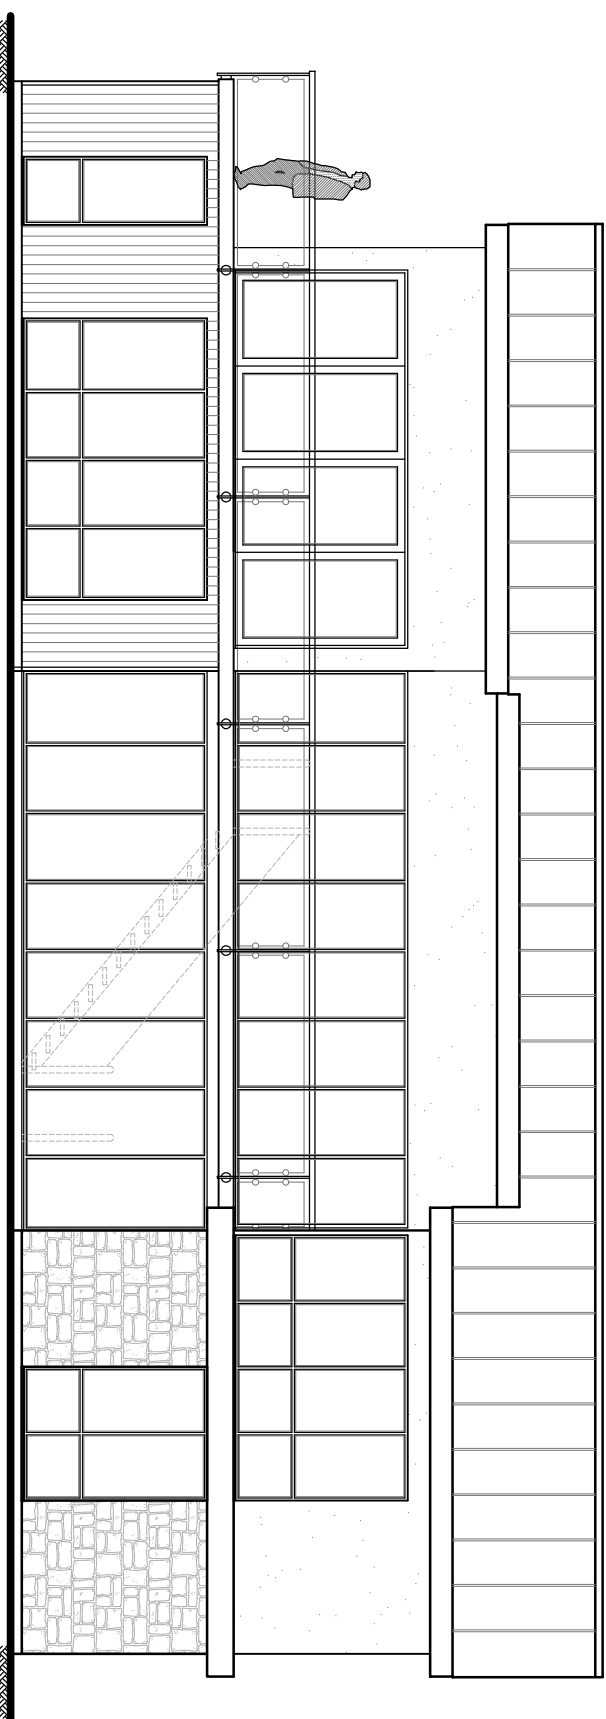


Proposed East Elevation

scale 1:100

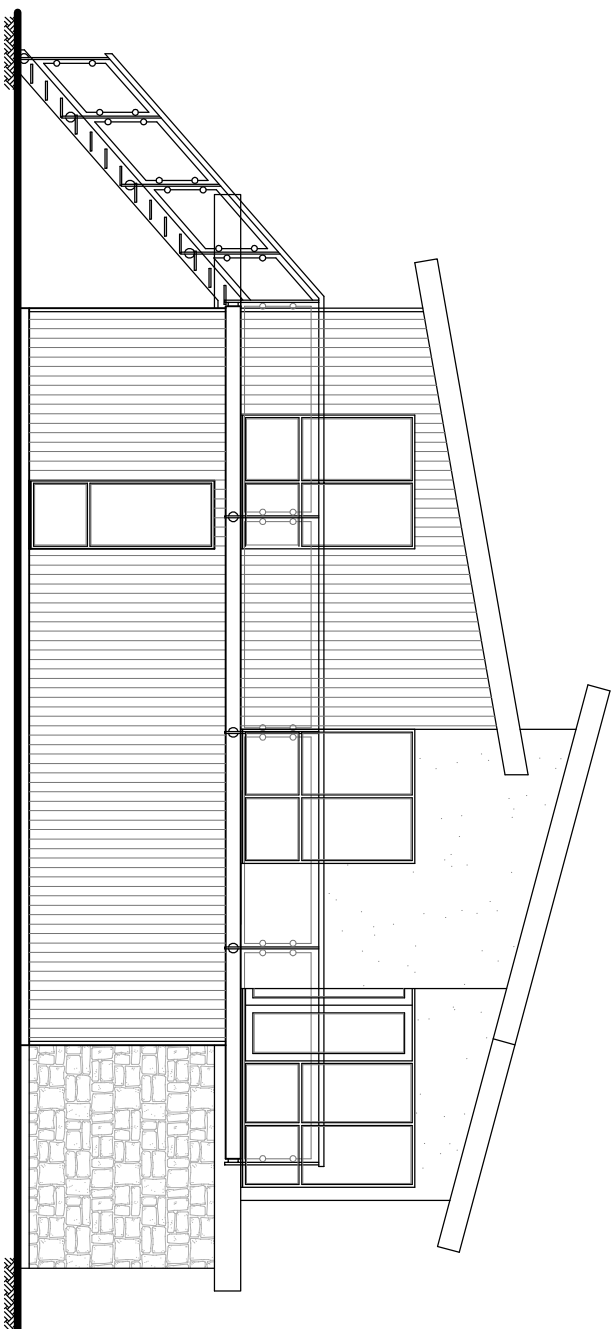

Proposed South Elevation

scale 1:100

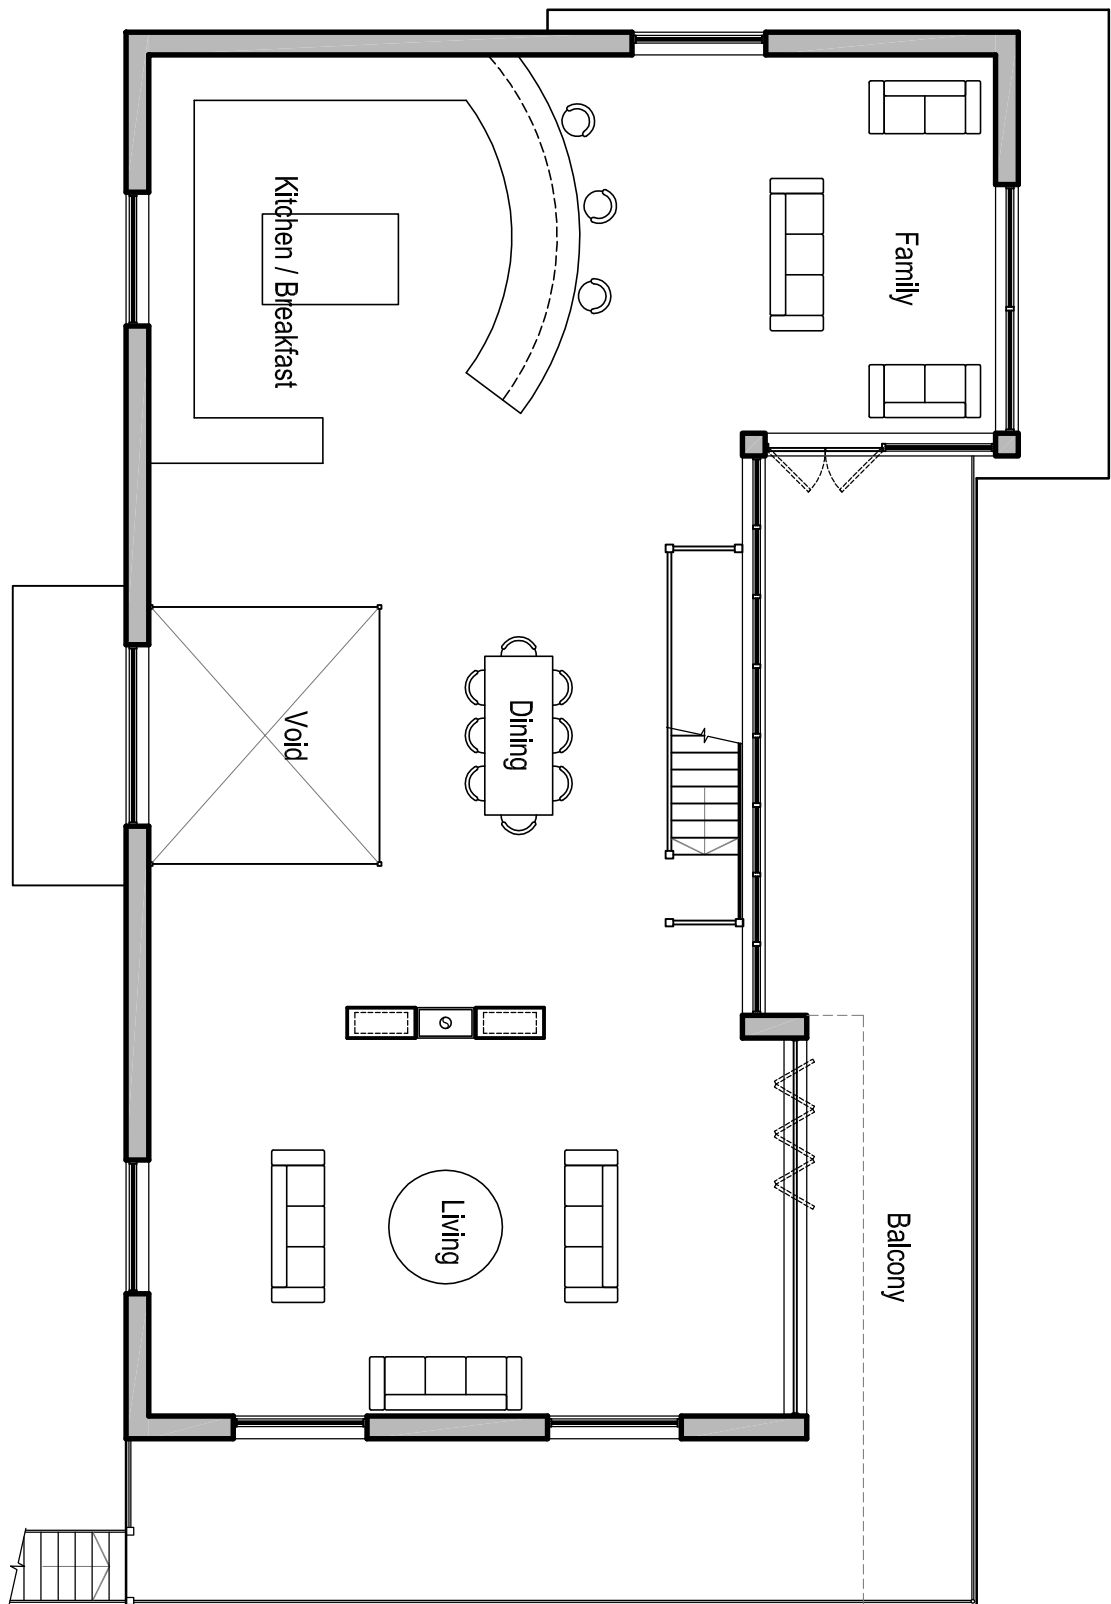


Proposed First Floor Plan

scale 1:100



Proposed Ground Floor Plan

scale 1:100

 

Scale	Date	Drawn	Checked	Rev
1:100 @ A1	Sep 14	SCB		
Drawing No.	PA/SO/14/017/001			

Proposed Elevations & Floor Plans

Drawing Title

Proposed Development
Land Adjacent to Fair Acre
Church Lane
Hayling Island

Copyright in this drawing and any associated is and remains the property of Solo Timber Frame Ltd. No part of this drawing may be reproduced, stored in a retrieval system, or transmitted in any form or by any means, electronic, mechanical, photocopying, recording, or by any information storage and retrieval system, without prior written permission from Solo Timber Frame and any such reproduction should include this and the foregoing statement.

SOLO
TIMBER FRAME
enquiries@solotimberframe.co.uk
Tel No.: 01892 771354
www.solotimberframe.co.uk

Solo Timber Frame
The Old Dairy, Hodge Farm, Hatfield,
East Sussex TN17 4AR