


STABLE
BLOCK



Ordnance Survey (c) Crown Copyright 2012. All rights reserved. Licence number 100020449

LOCATION PLAN (10 M GRID)

STABLE
BLOCK

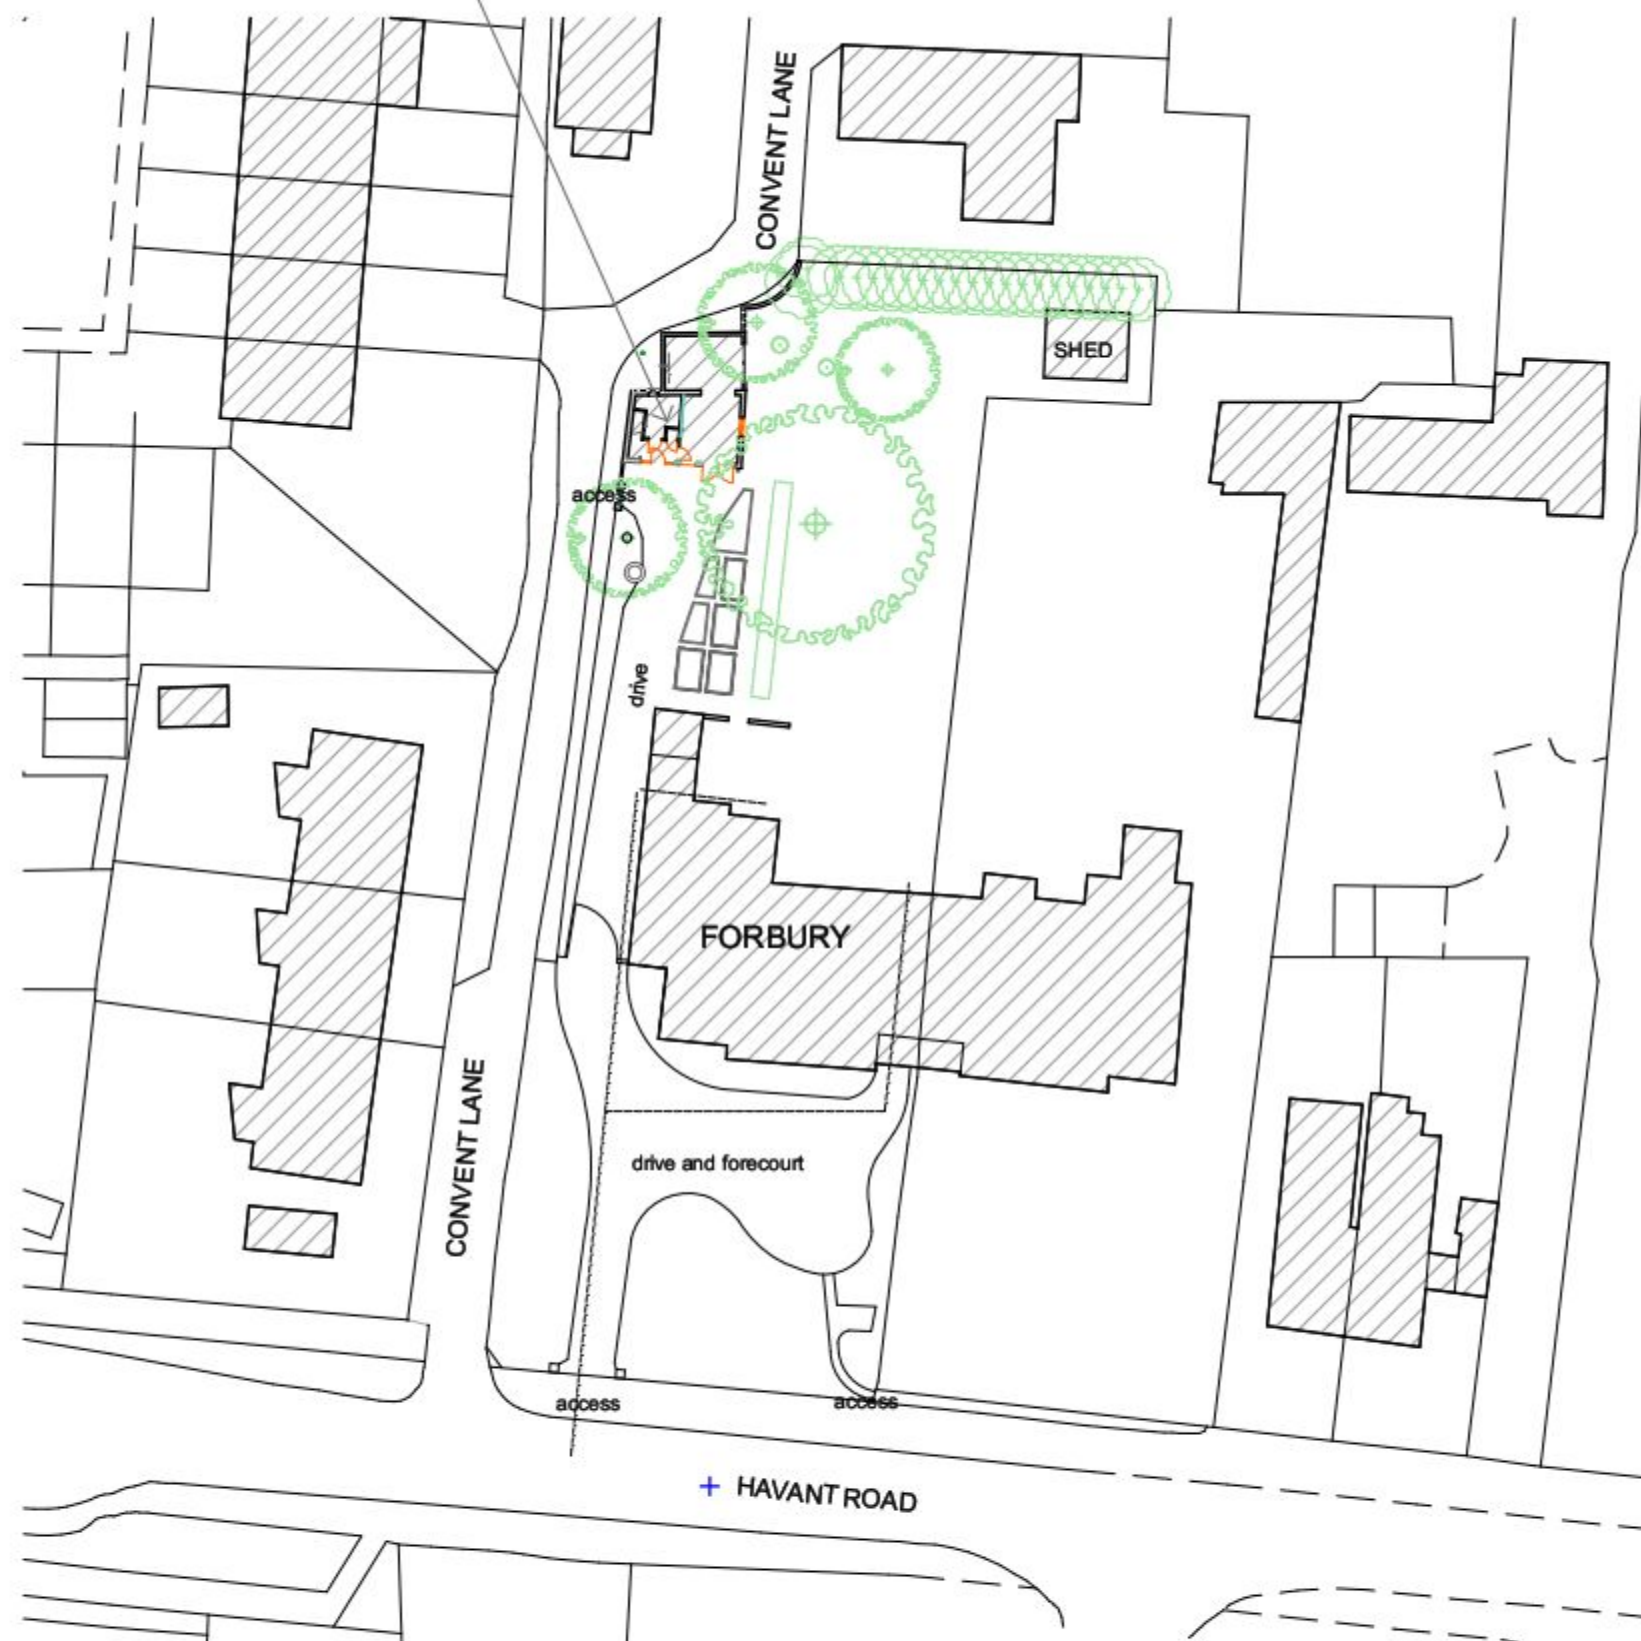

Ordnance Survey (c) Crown Copyright 2012. All rights reserved. Licence number 100020449

KEY SITE PLAN 1/500



'FORBURY', EMSWORTH, PO10 7JD:
CONVERSION OF STABLE BLOCK:

LOCATION PLAN & KEY SITE PLAN

REV A: JUNE 2013: show recent shed

DATE:
© SEPT 2012
SCALE: (ON A3)
1/1250
1/500

ROBIN COOPER ARCHITECT
e: robin@robincooper.plus.com
t: (01962) 862784
DRAWING NO:

01 A