



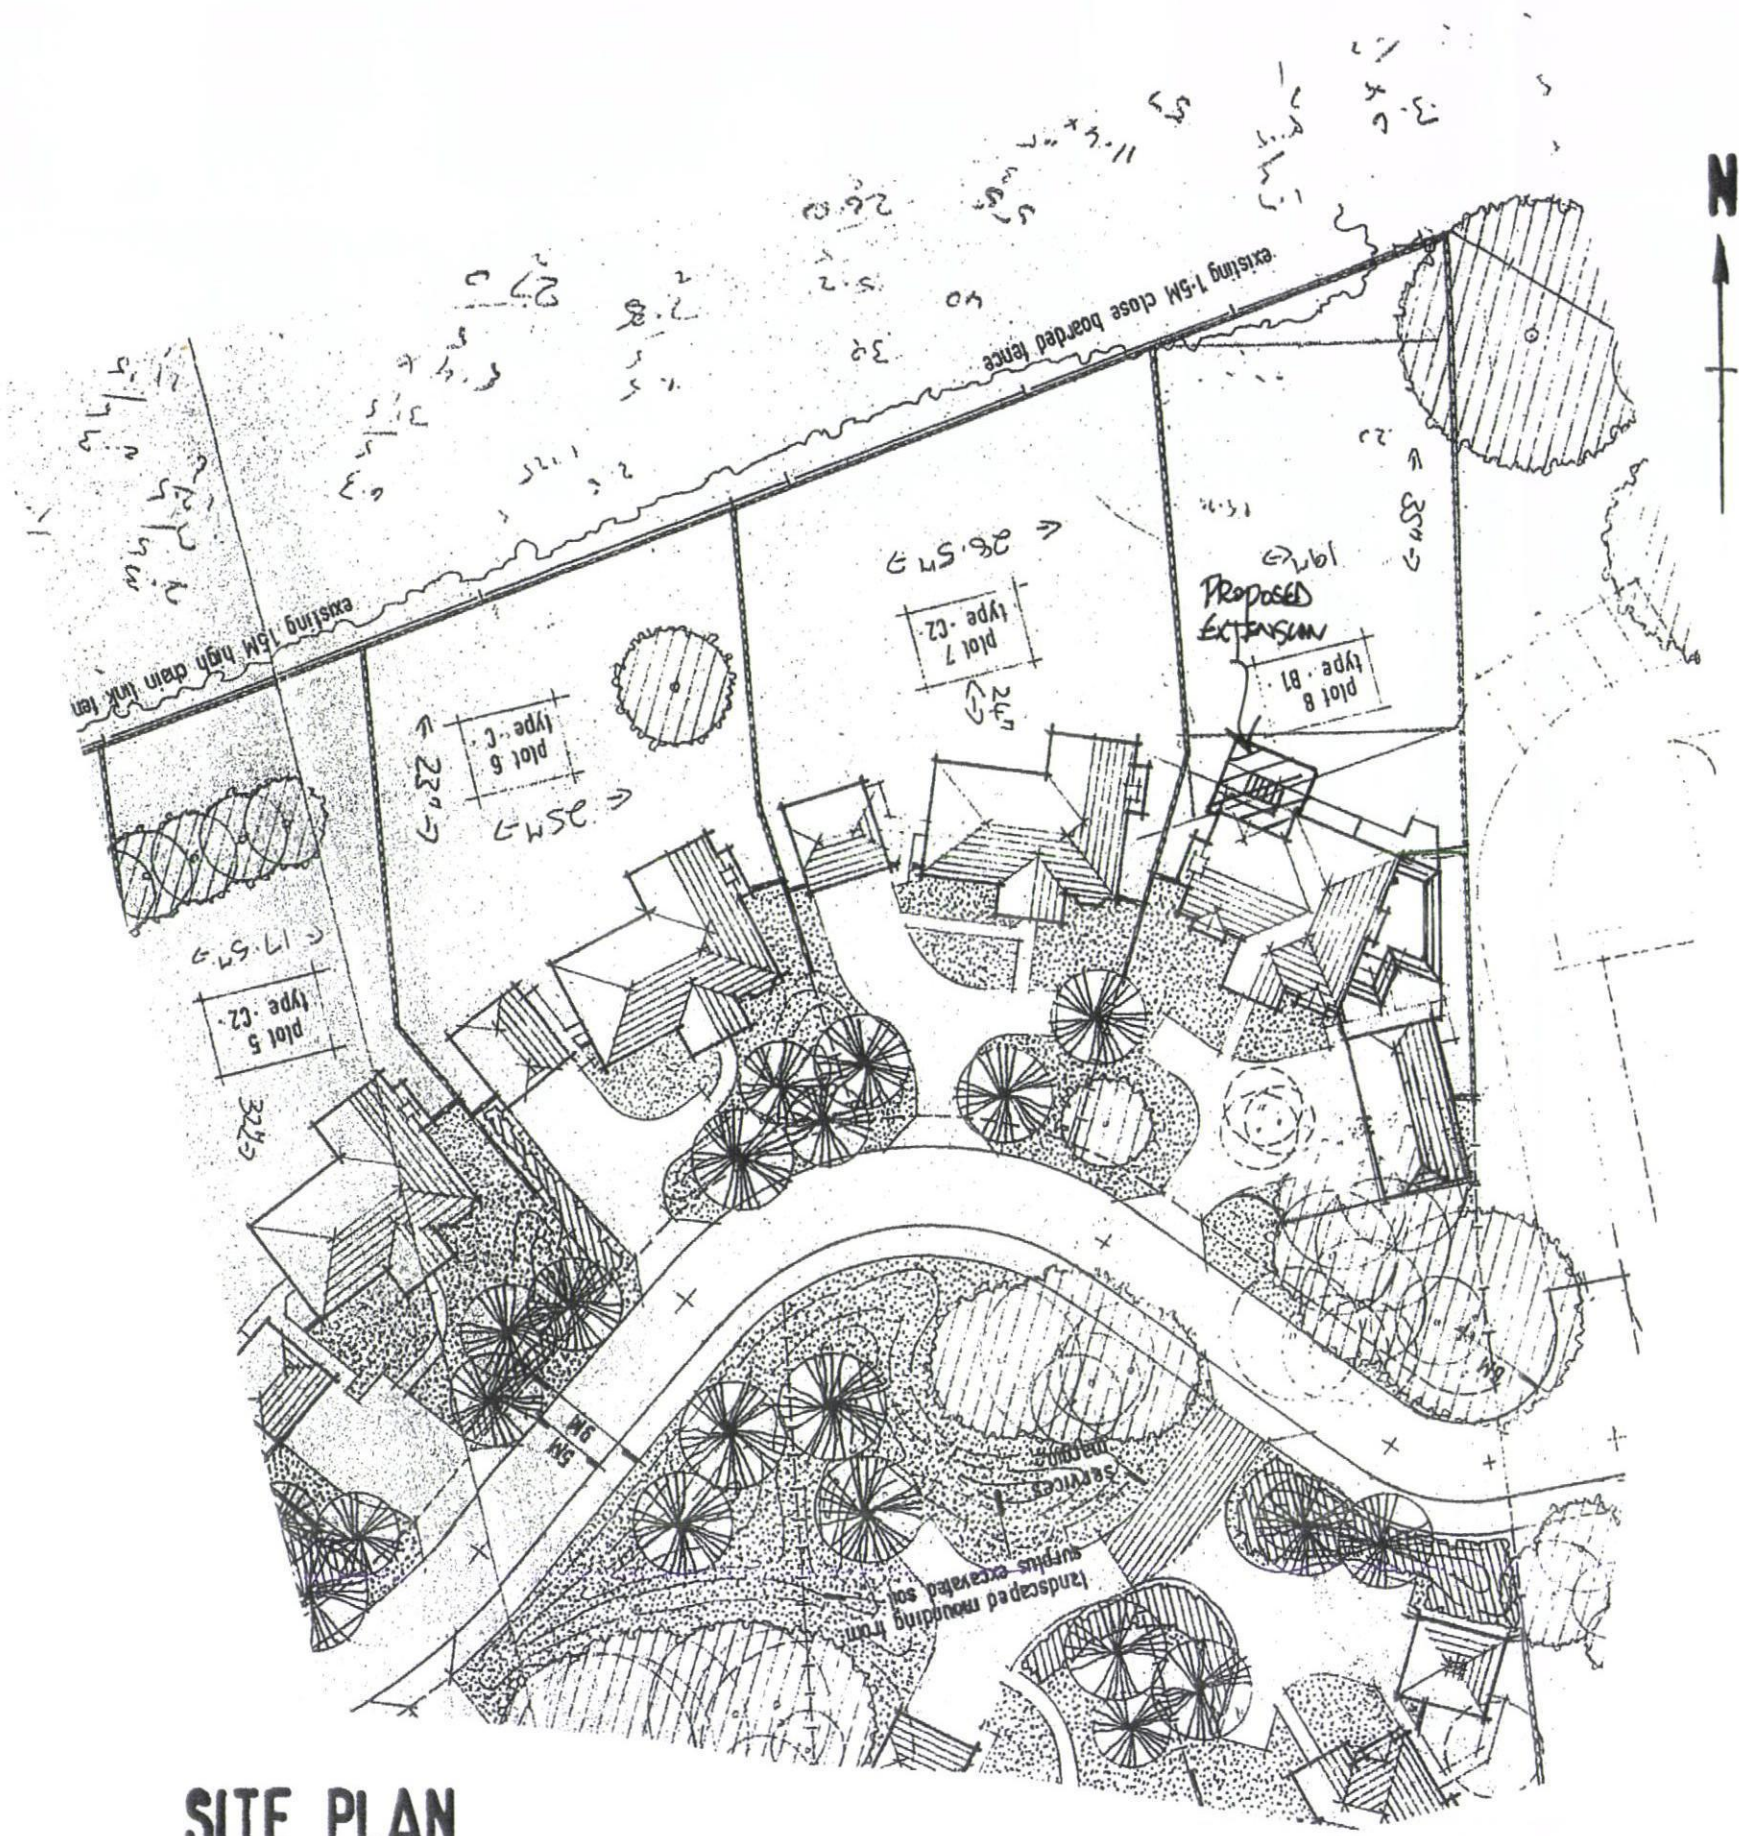

SITE PLAN

SCALE 1:500

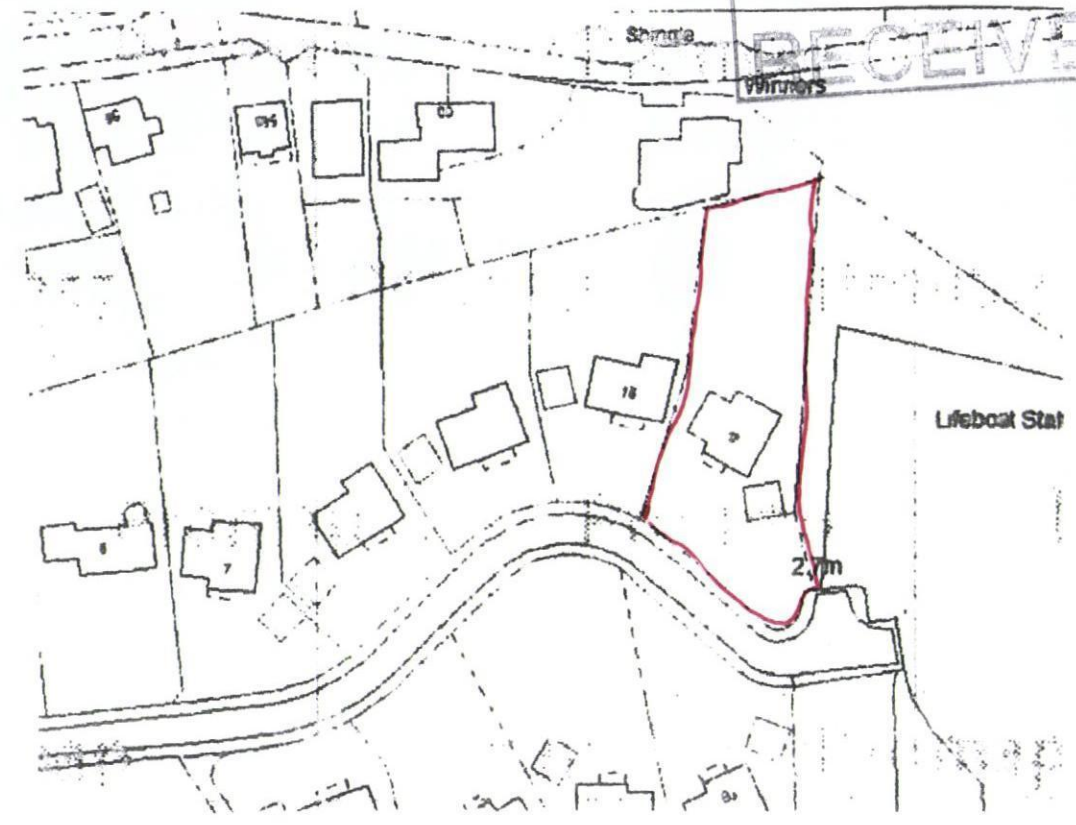

LOCATION PLAN

SCALE 1:1250

OS UK No 100046326

HAVANT BOROUGH COUNCIL
- 8 SEP 2014
RECEIVED

BARRY BOWHILL ARCHITECTURAL CONSULTANT 3 The Merchant House, High Street Bishops Waltham, Hampshire SO32 1AA Tel: 01 489 891558 Email: barry@barrybowhill.co.uk			
Project	REAR EXTENSION TO SAMPHIRE HOUSE 17 SEAFARER WALK, HAYLING		
Client	Mr D ROBINS		
Subject	SITE & LOCATION PLANS		
Date:	Sept 2014	Scale:	1:500, 1:1250 @ A3
Rev:		Drg. No.	729/11
- Copyright reserved. - All dimensions are to be site confirmed and should not be scaled. - Verify all queries with the office.			