

NOTES

Permission is granted to scale from this drawing for the purpose of Local Authority Planning Approval only. In all other circumstances DO NOT scale from this drawing. Please contact this office for any additional information required.


Contractors, Sub Contractors and Suppliers are to check all relevant dimensions and levels of the site and building before commencing any shop drawings or building work. Any discrepancies should be recorded to the Architect.

Where applicable the drawing is to be read in conjunction with the Consultant's drawings.

This drawing is the copyright of Tellow King Ltd & All rights reserved.

Ordnance Survey Data © Crown Copyright. All rights reserved. Licence No. 100007358

REV	DESCRIPTION	DATE	AUTH	CHKD
-----	-------------	------	------	------

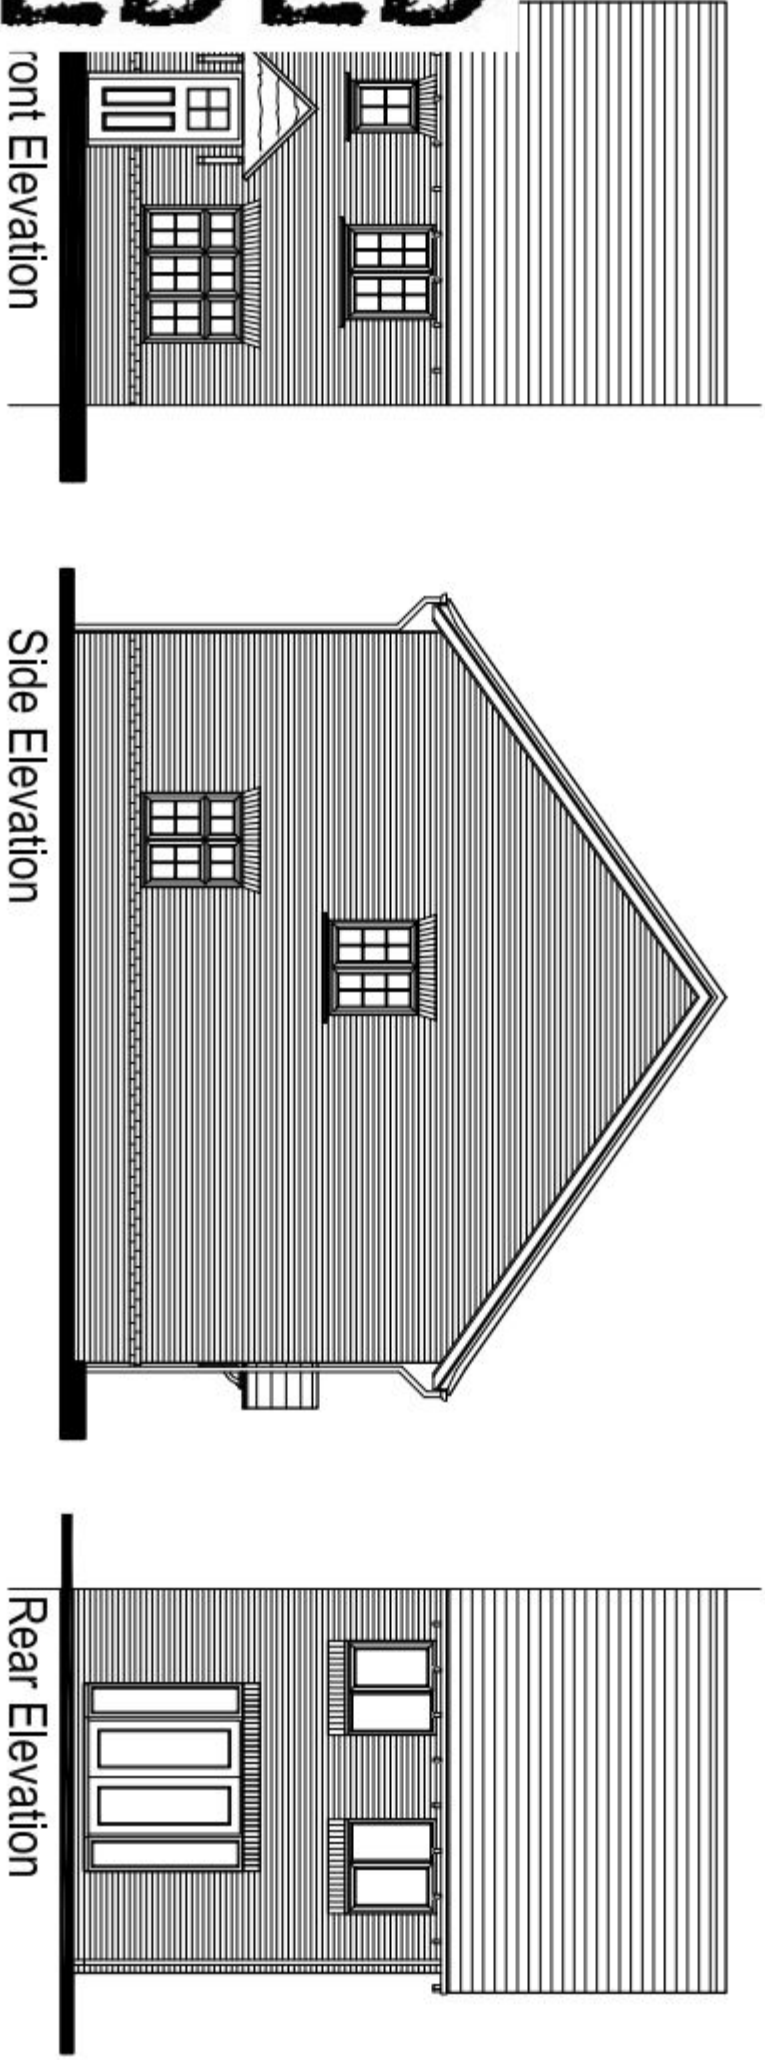


Front Elevation


Side Elevation

Rear Elevation

SUPERSEDED

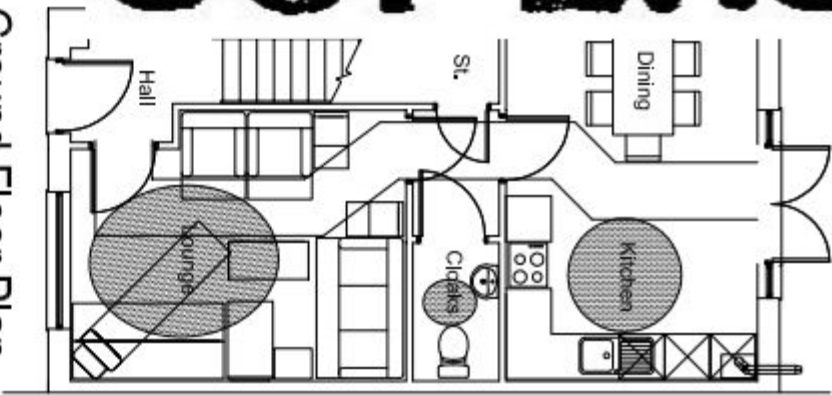

Ground Floor Plan

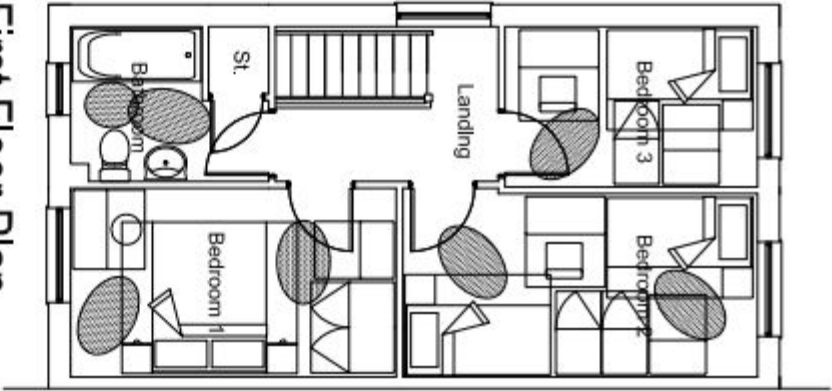

First Floor Plan

PLANNING



ARCHITECTS : URBAN DESIGNERS : SUSTAINABILITY CONSULTANTS
100 King Road, The Grange, Portlough Road, Kilmacanogue, Duncannon, Wexford, Co. Wick
Tel: 01794 357700 Fax: 01794 357707 Email: info@tellowking.co.uk

PROJECT
Berewood, Phase 2
Waterlooville
For: Redrow Homes (Southern)

DRAWING			
House Type Dart			
Variation B			
Floor Plans & Elevations			
SCALE	DATE	AUTHOR	
1:100 @ A3	Oct 2013	ND	
JOB NO.	DRAWING NO.	REV	
REDR130524	HT.DART-B.jp		

House type	DART	Variation	B	PLOT NO. As Drawn - 120 Handed -
Bedrooms	3	Persons	5	
Sq. ft finish	890	Sq. m finish	82.7	
Sq. ft structural	905	Sq. m structural	84.1	

