


SUPERSEDED


PROPOSED ELEVATIONS / SITE SECTION
SCALE 1 : 50




SOUTH WEST ELEVATION / SITE SECTION

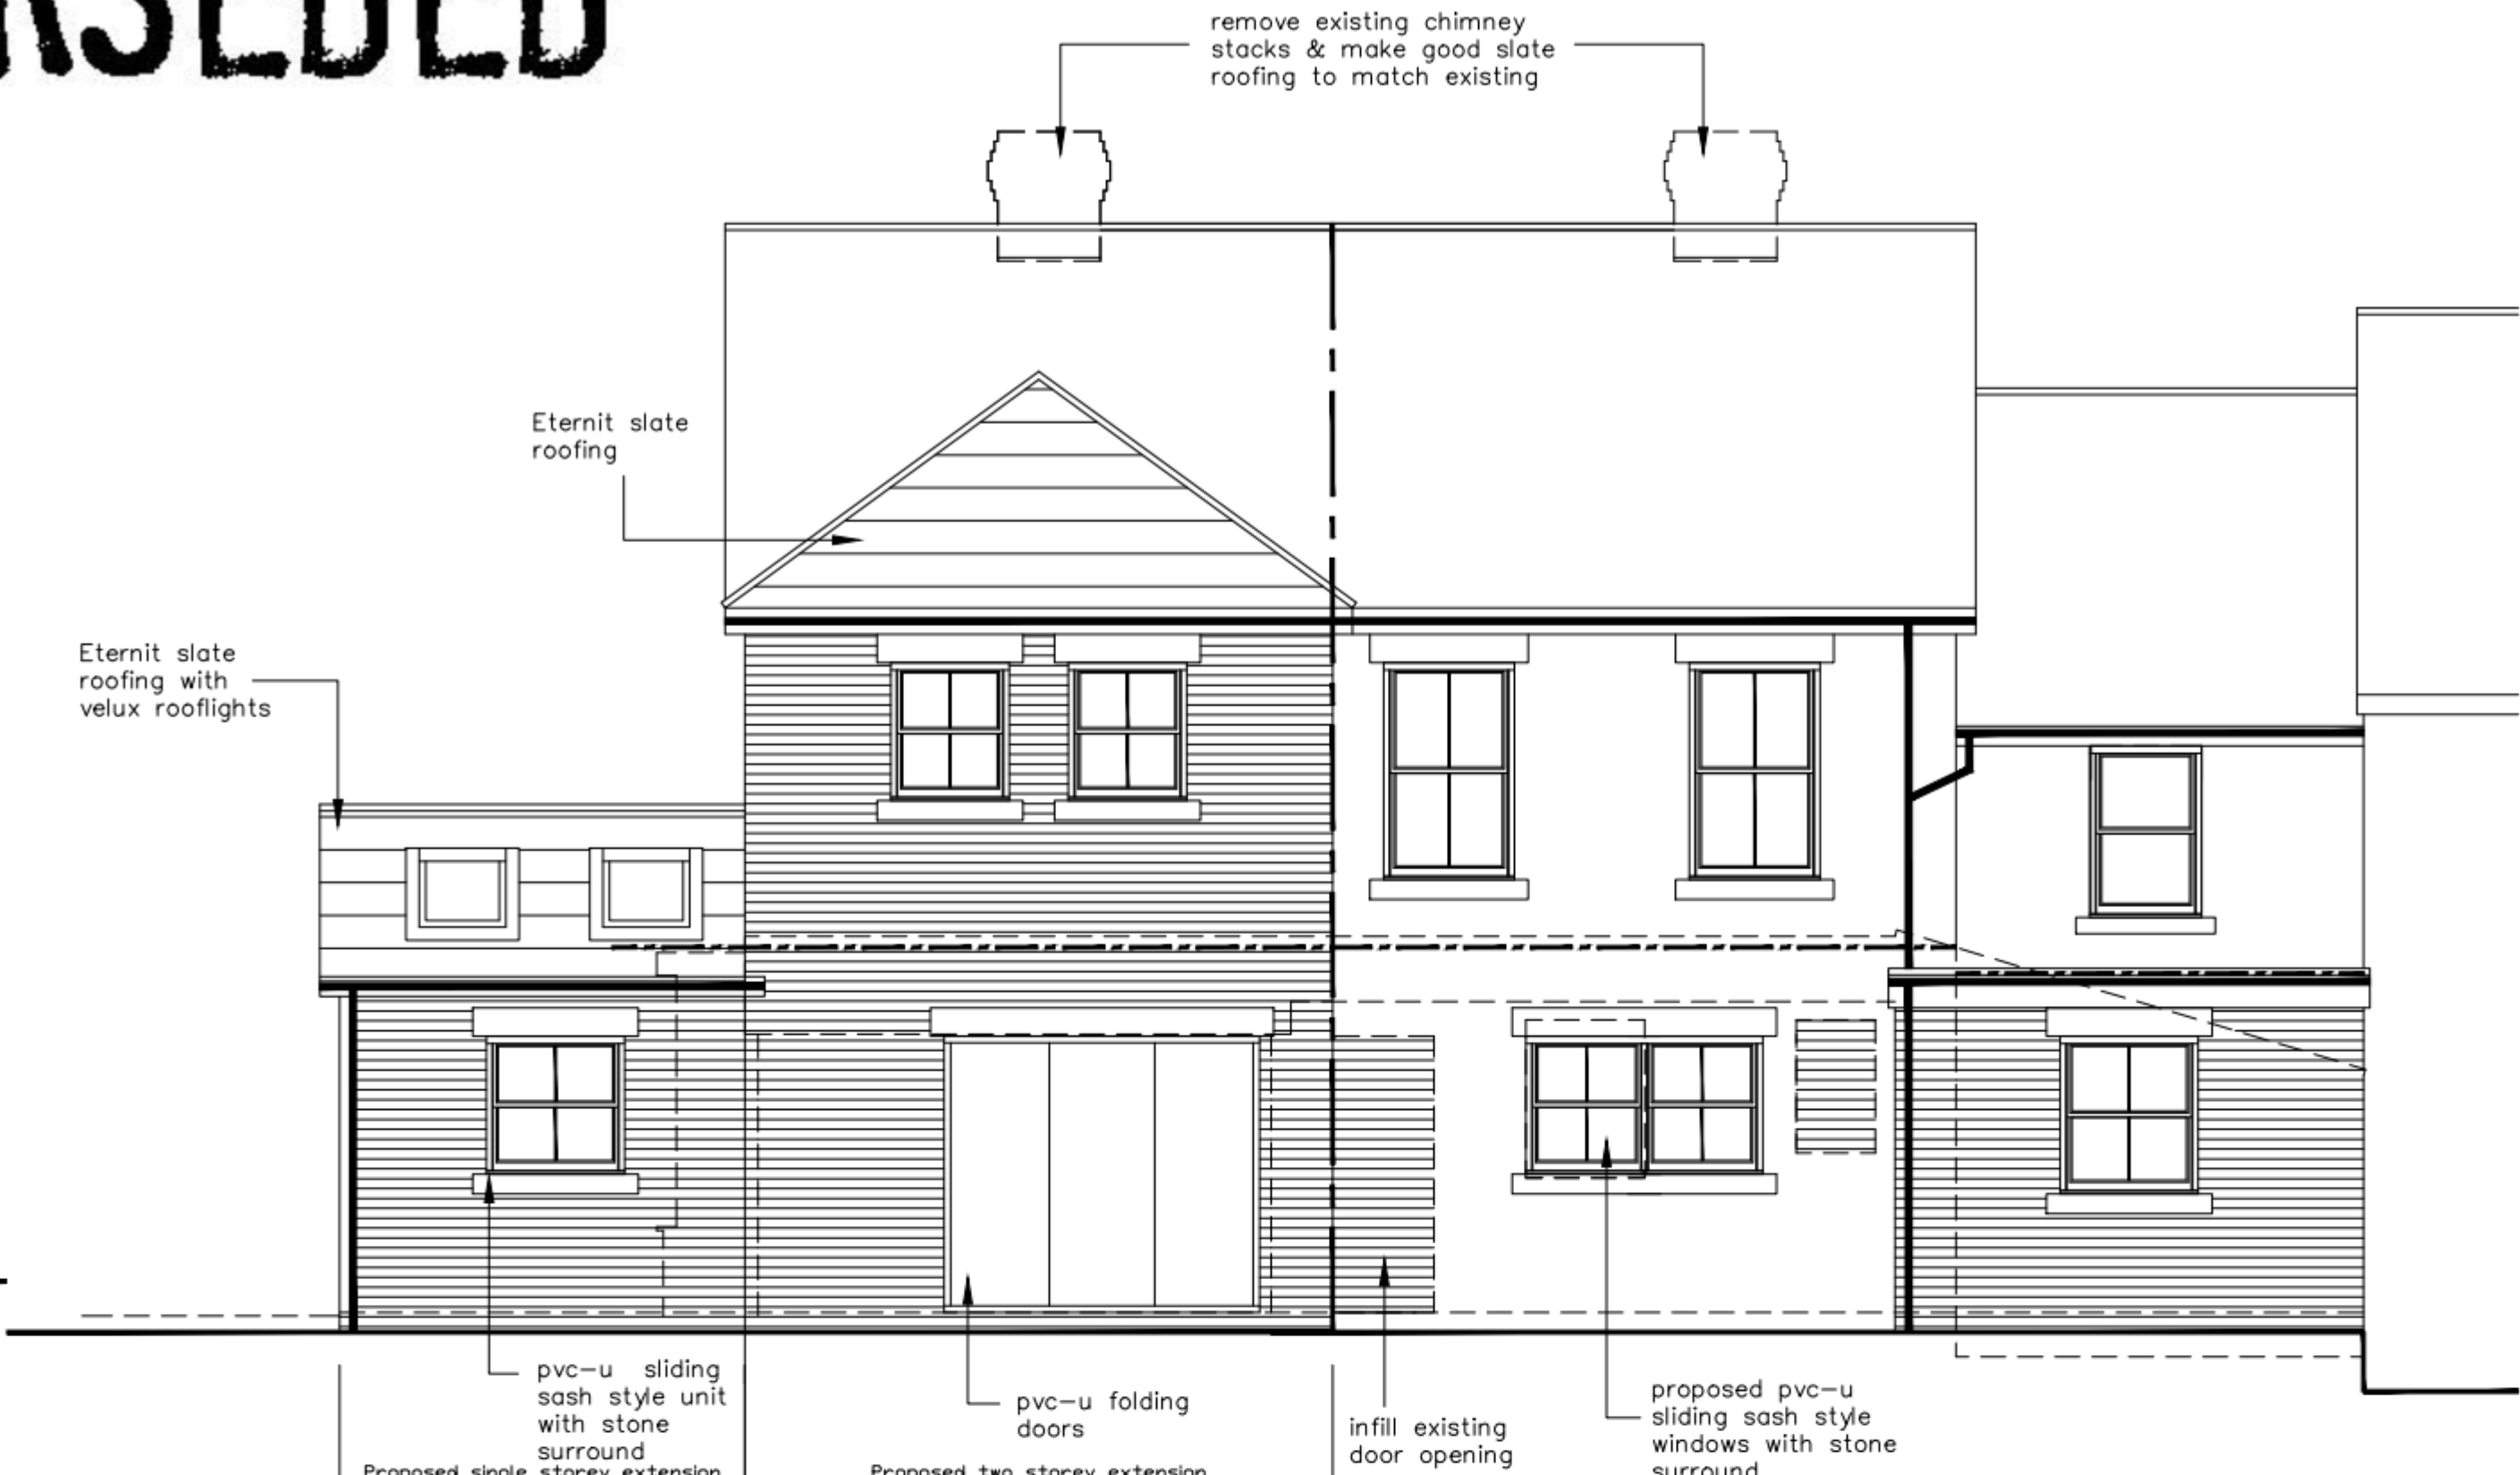

NORTH EAST ELEVATION

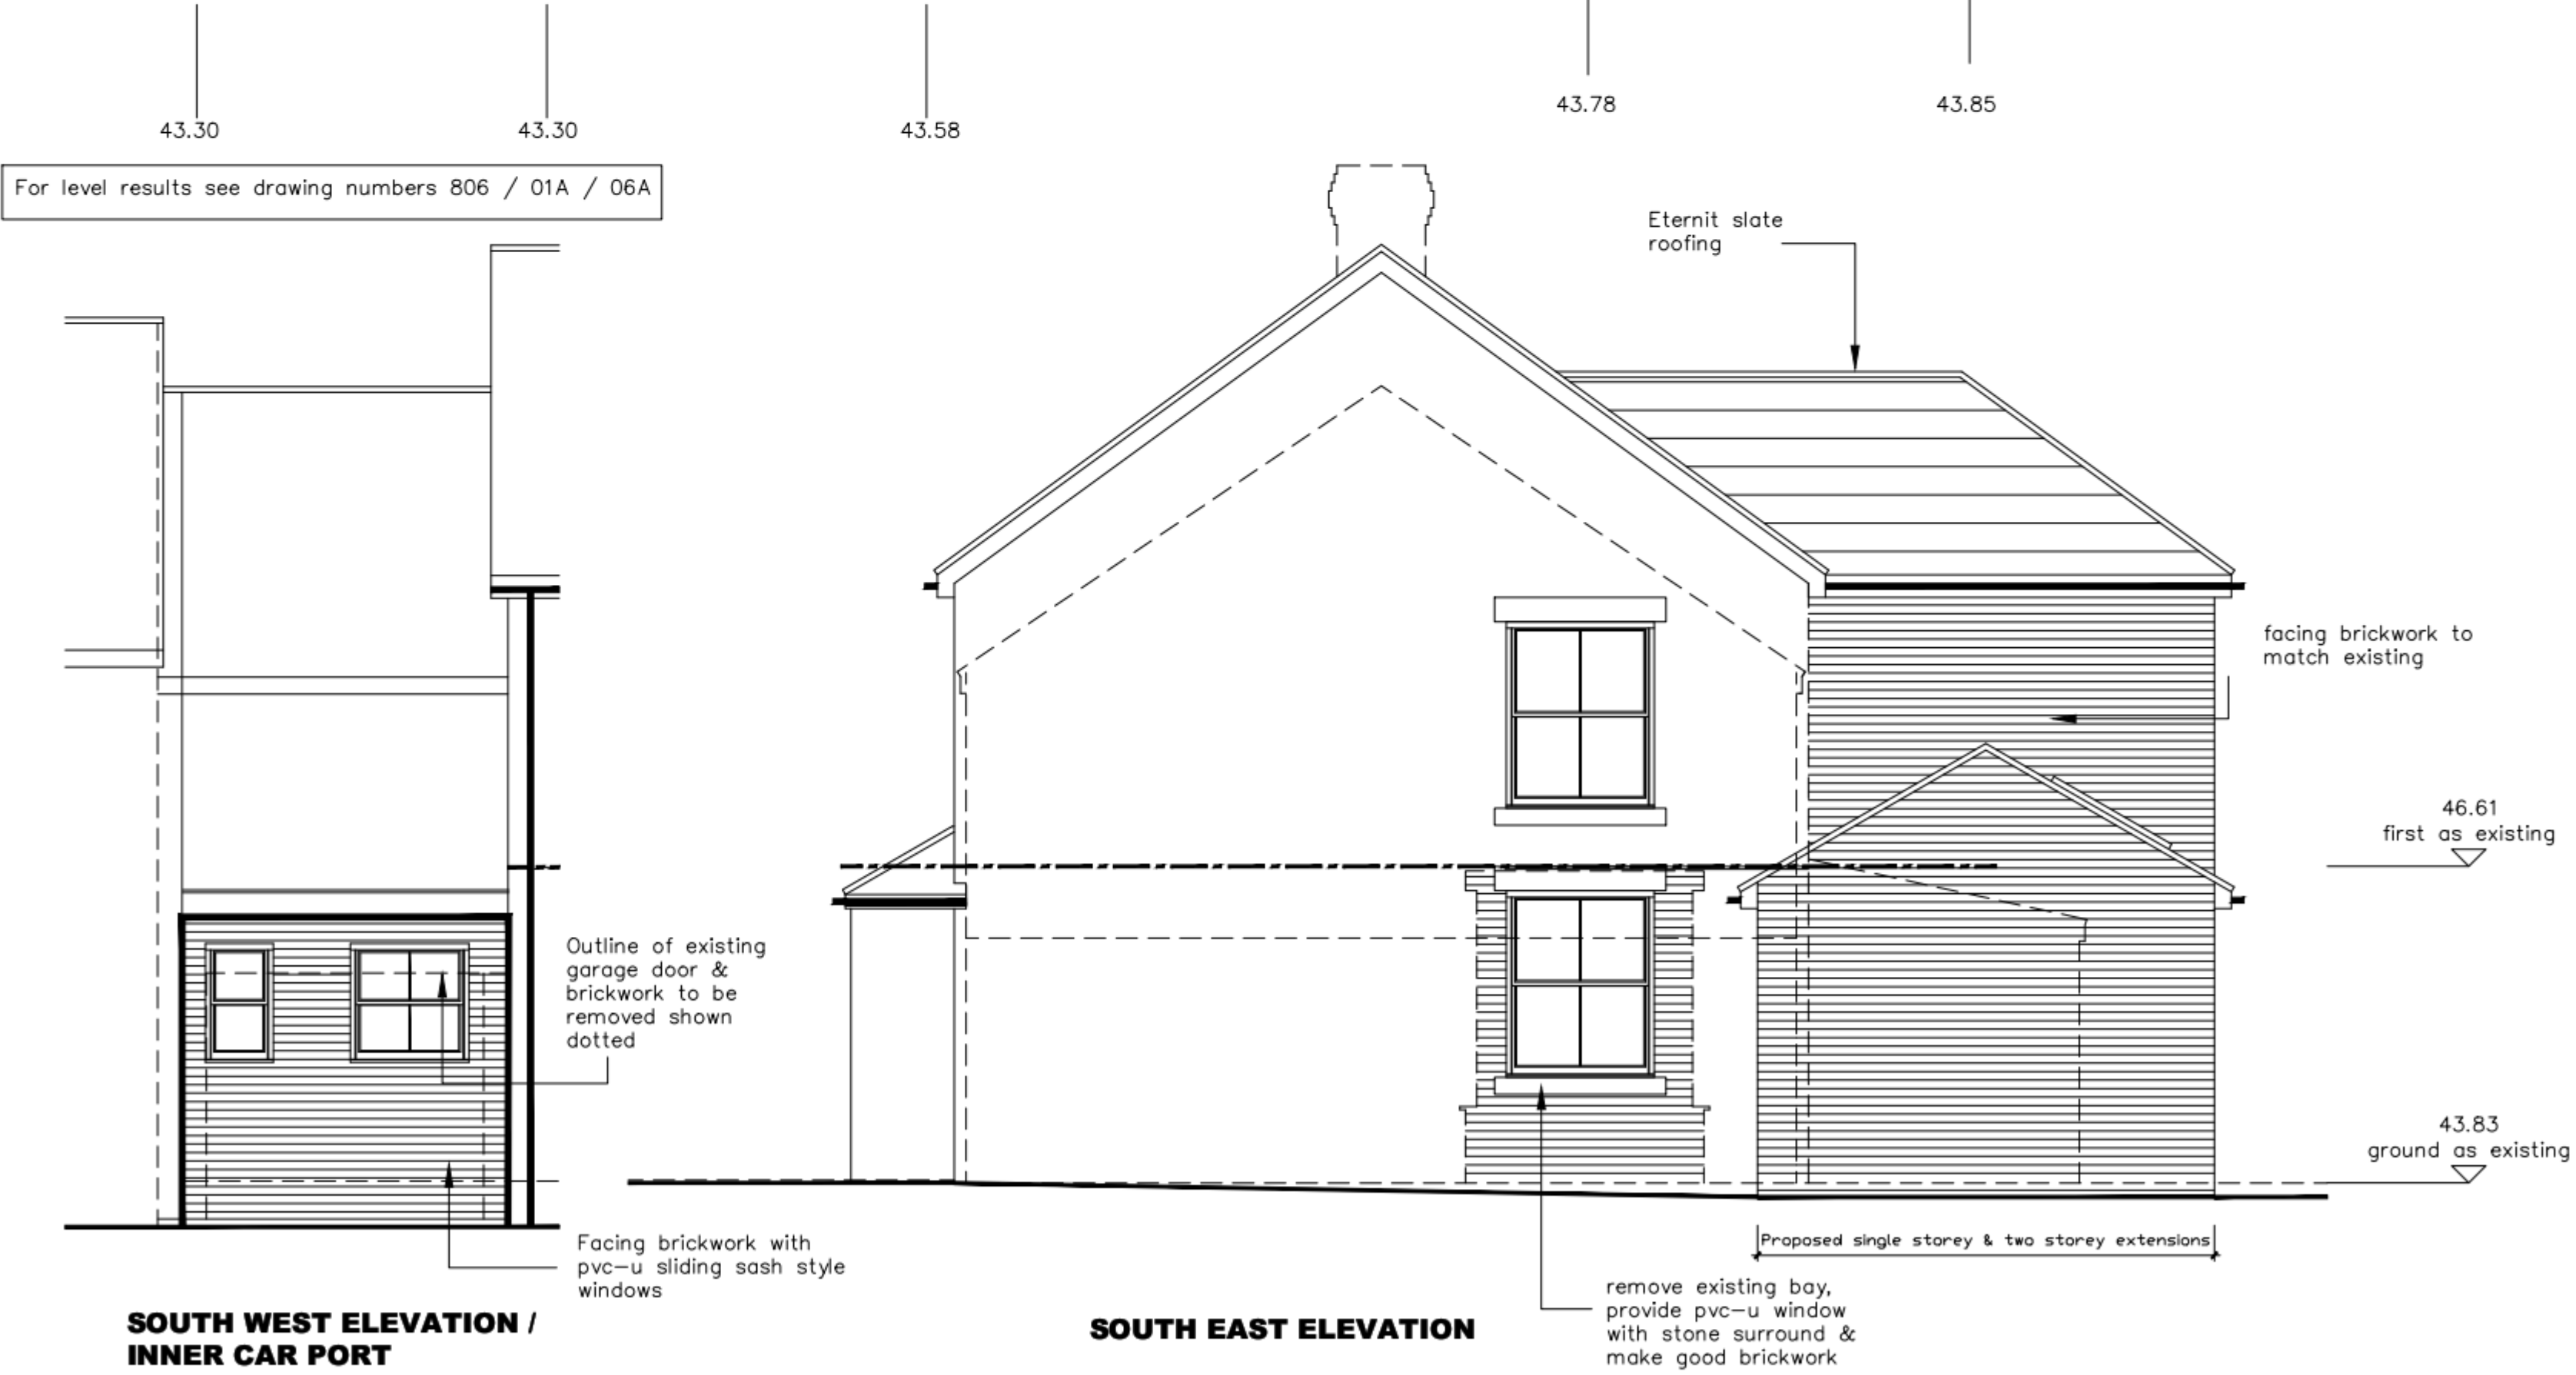


SOUTH EAST ELEVATION

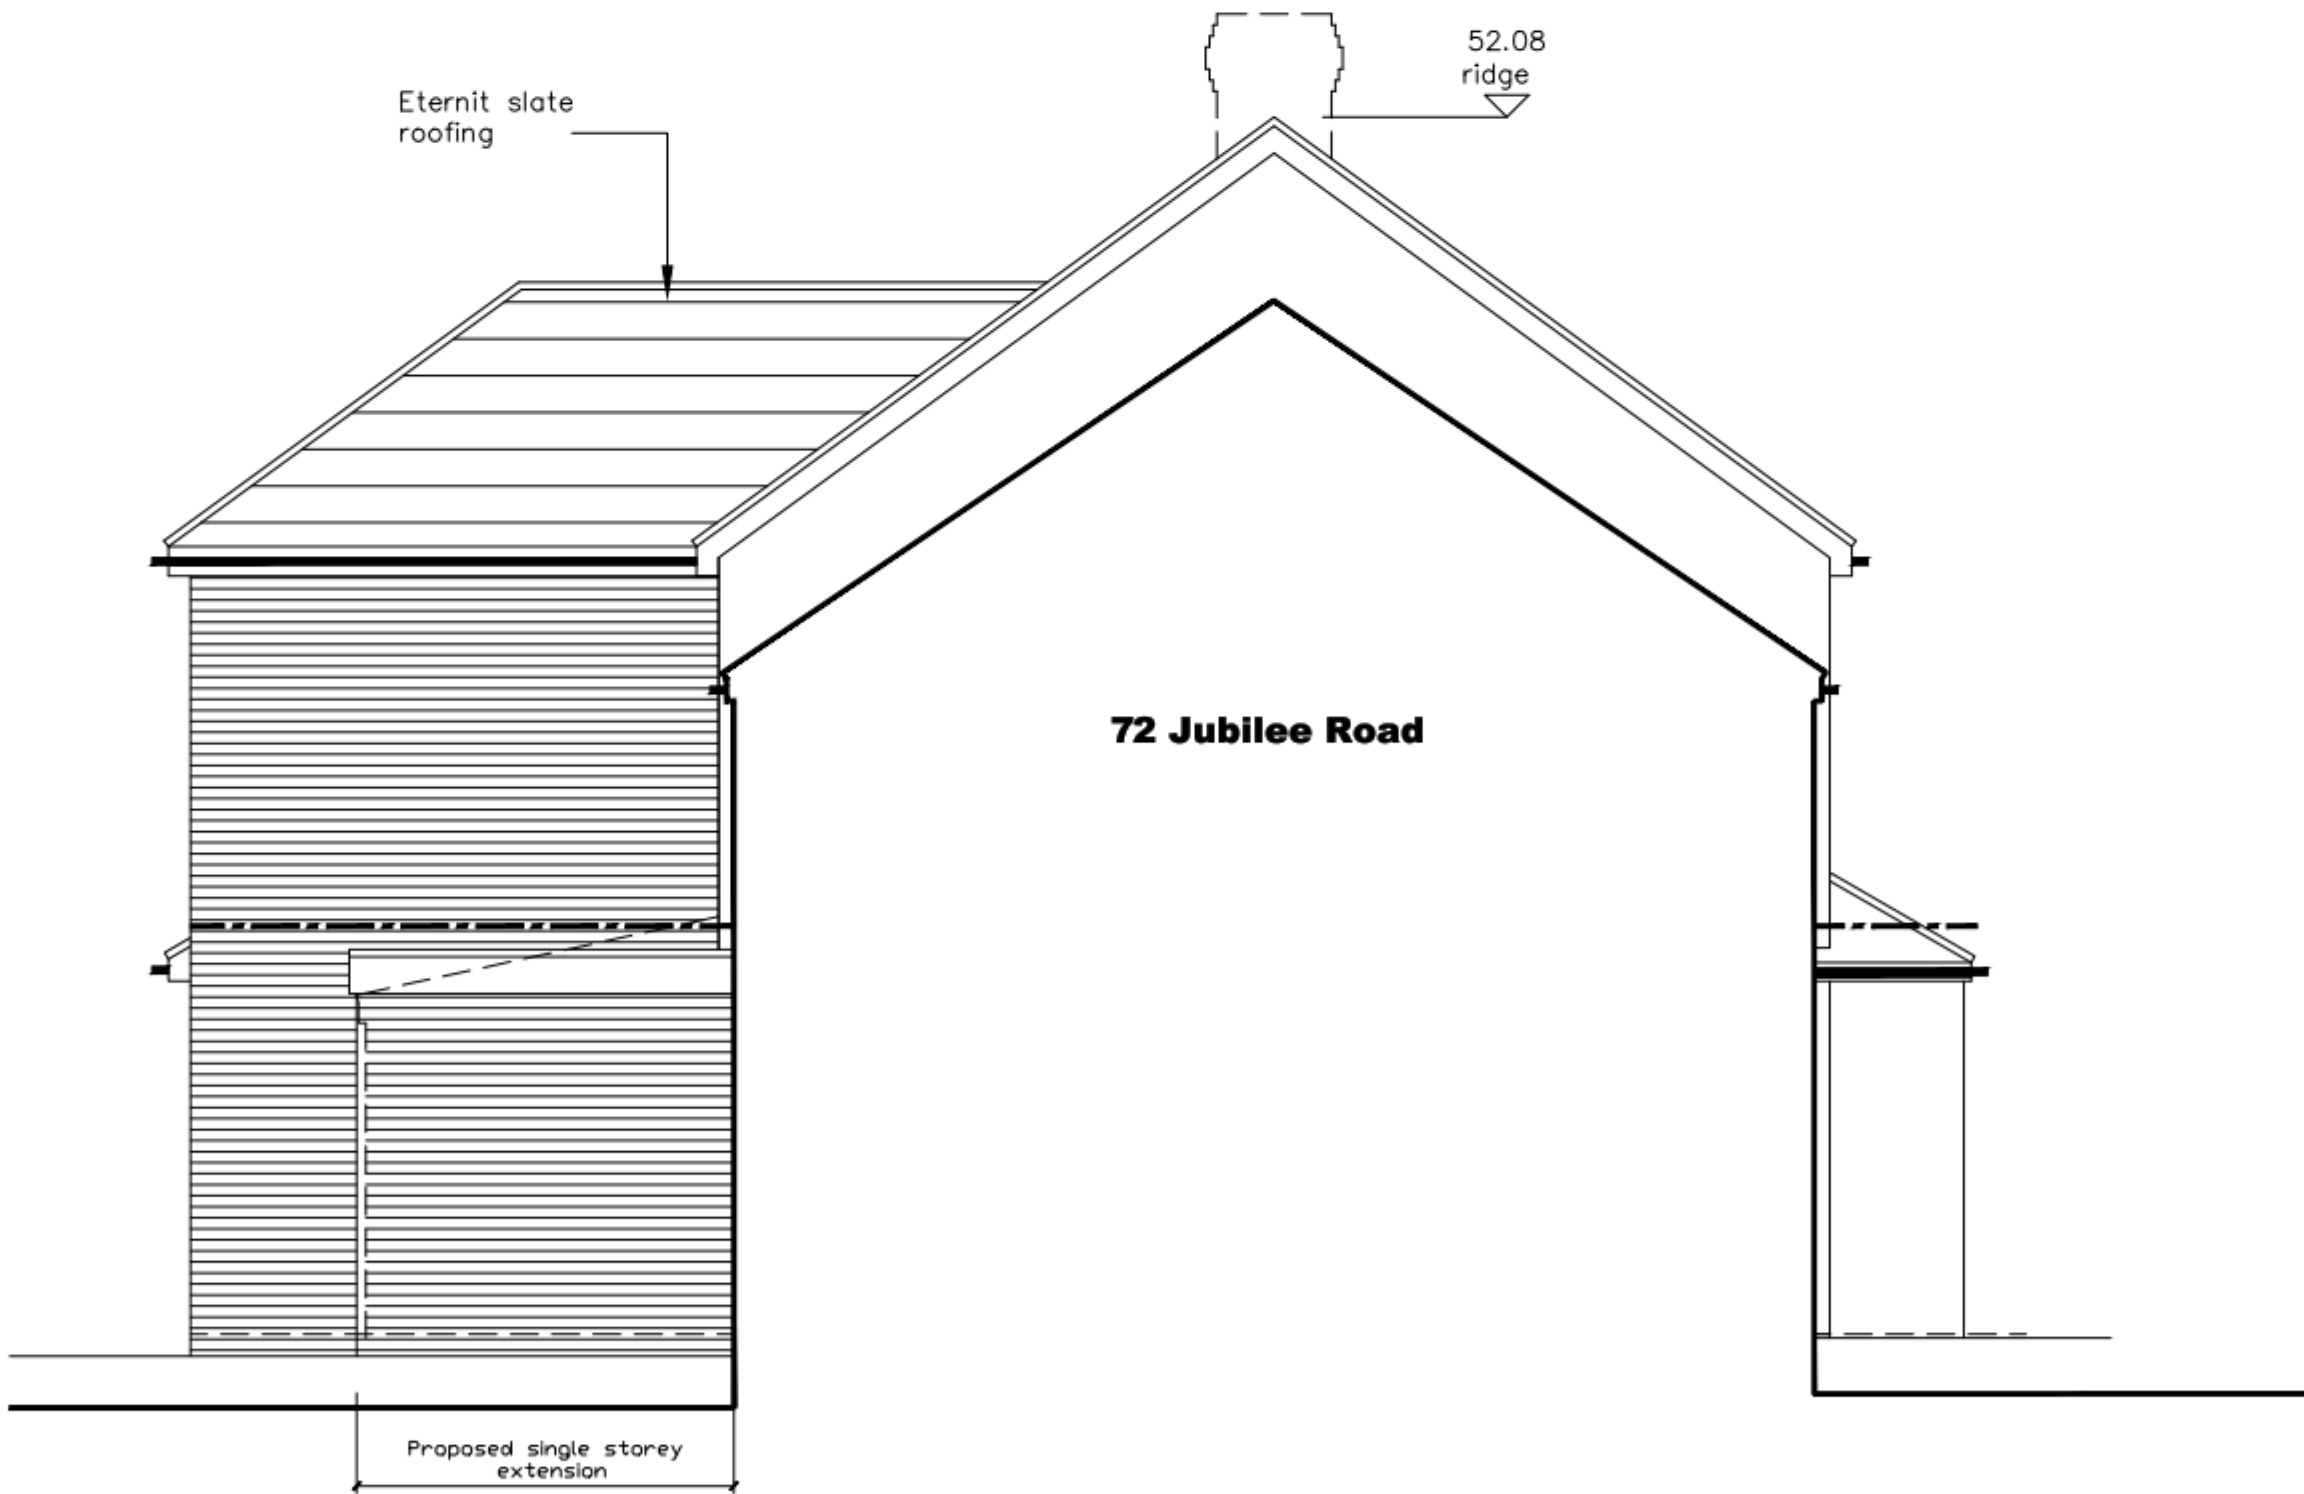

NORTH WEST ELEVATION

NOTES:
The design and construction of this project shall be in accordance with the current Building Regulations & NHBC Standards. These notes & drawings have been prepared solely for the purpose of Planning & Building Regulation approval.
Do not scale from this drawing unless for Planning purposes. All dimensions to be checked on-site and any alterations to be approved by the Architect and/or client prior to any work commencing.
Ordnance Survey Licence No: 100047591
This drawing to be copyright and to be read in conjunction with all other drawings

AMENDMENTS:
Rev A : Site section added, notes amended - 28/11/14
Rev B : Inner car port elevation added, notes amended - 12/12/14
Rev C : Side extension width reduced to suit landscaped strip - 20/01/15

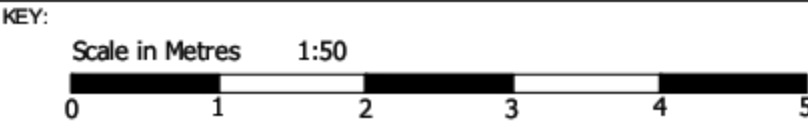

CLIENT NAME & ADDRESS
Mr & Mrs M Forfar
13 Castle Road
Southsea
PO5 3DE

PROJECT ADDRESS
70 Jubilee Road
Waterlooville
PO7 7RE

DRAWING DETAILS
PLANNING DRAWING
70 Jubilee Road
Proposed Elevations / Site Section

PROJECT No 806	DWG No 5	REV No C
SCALE 1:50 @ A1	DRAWN BWH	DATE 28/11/14



BH
ARCHITECTURE Ltd
Heath Cottage
Newlands Lane
Purbrook
Waterlooville
Hants
PO7 5SQ
Tel: 023 9223 2322
Mob: 07747 771808
E-mail: bernard@bernardharding.com