




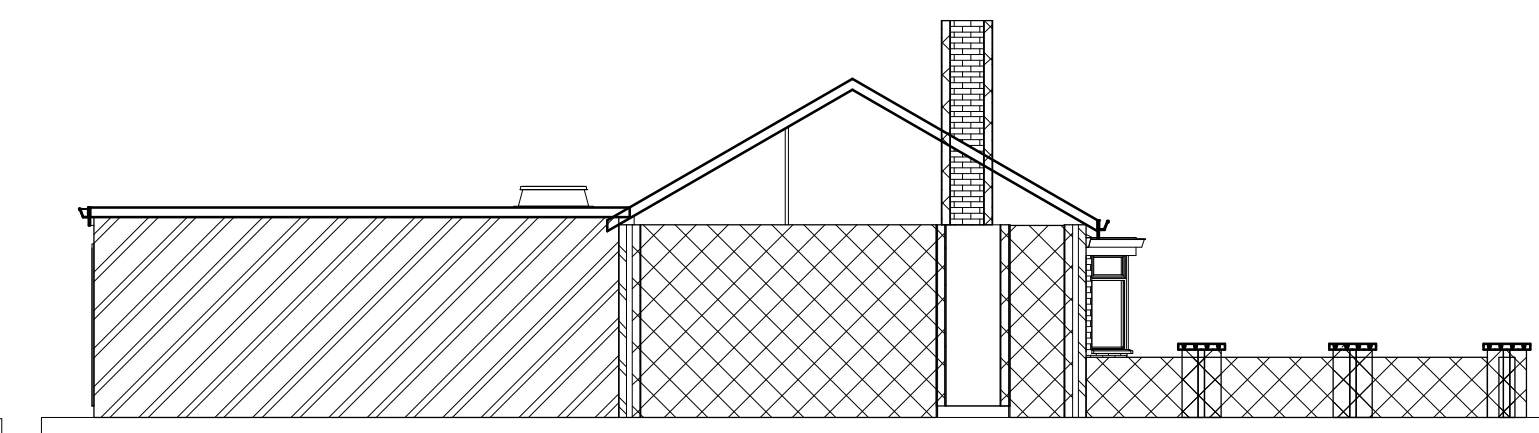

West Elevation Scale 1:100 at A1

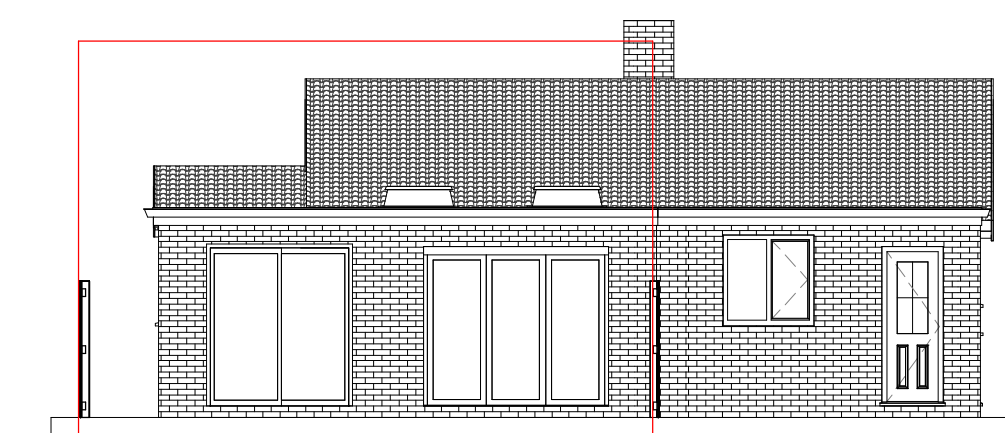

North Elevation Scale 1:100  
at A1

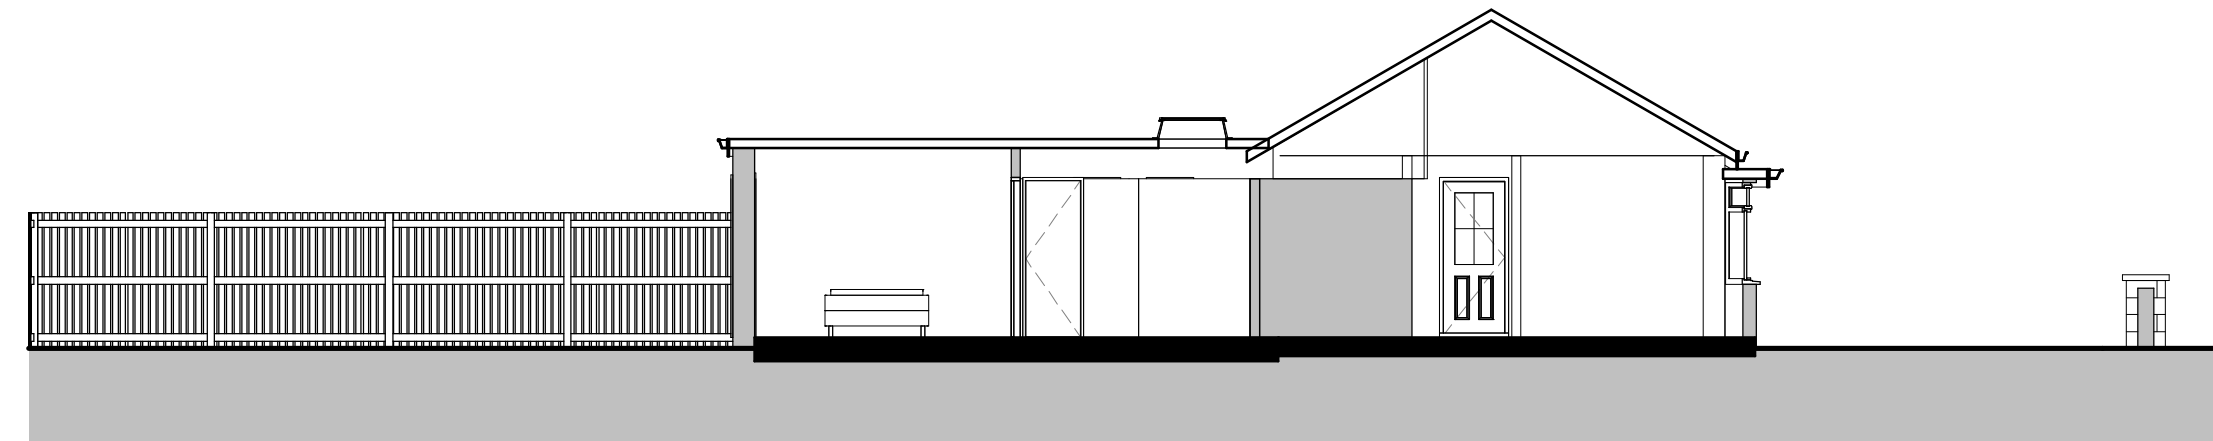

North South Site Section Scale 1:100 at A1



This site is flat hence no level survey has been provided

## Flood Risk

**Flood Risk**  
This site does not fall in a flood risk area hence no flood risk assesment has been provided

## Tree Survey


This proposal has no impact on trees hence a tree survey has not been provided

## Parking Provision

Following removal of the old porch the site has two parking spaces

## Boundary Treatment

The boundaries are made up of 1.8m timber panel fences and a brick wall 1m high to the front elevation no changes to the boundaries are proposed

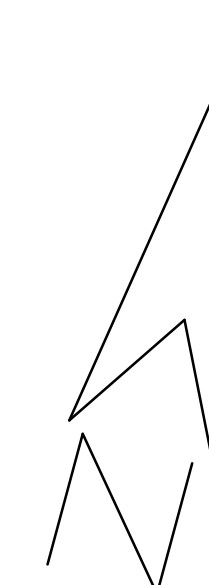

Site / Block Plan Scale 1:100 at A1

www.ijma.co.uk

IJ Murray Associates  
173 Havant Road  
Hayling Island  
Hampshire  
PO11 0LF  
Phone 02392469004  
Mob 07779 246915  
e-mail [ian@ijma.co.uk](mailto:ian@ijma.co.uk)

These drawings are for planning and building regulation purposes only and are not for construction. All dimensions should be checked on site before work commences

These Drawings are the property of IJ Murray Associates (part of Clanfield Media Ltd) and should not be reproduced or used in any way without the permission of a Director of Clanfield Media Ltd

[illegible]

Mr Stapley  
60 Sea Front Est  
Hayling Island

## Proposed Plans & Elevations

|                |                |
|----------------|----------------|
| Project number | Project Number |
| Date           | Issue Date     |
| Drawn by       | Author         |
| Checked by     | Checker        |

A103 V3 Rev 1

|       |              |
|-------|--------------|
| Scale | As indicated |
|-------|--------------|

19/12/2014 13:02:50