




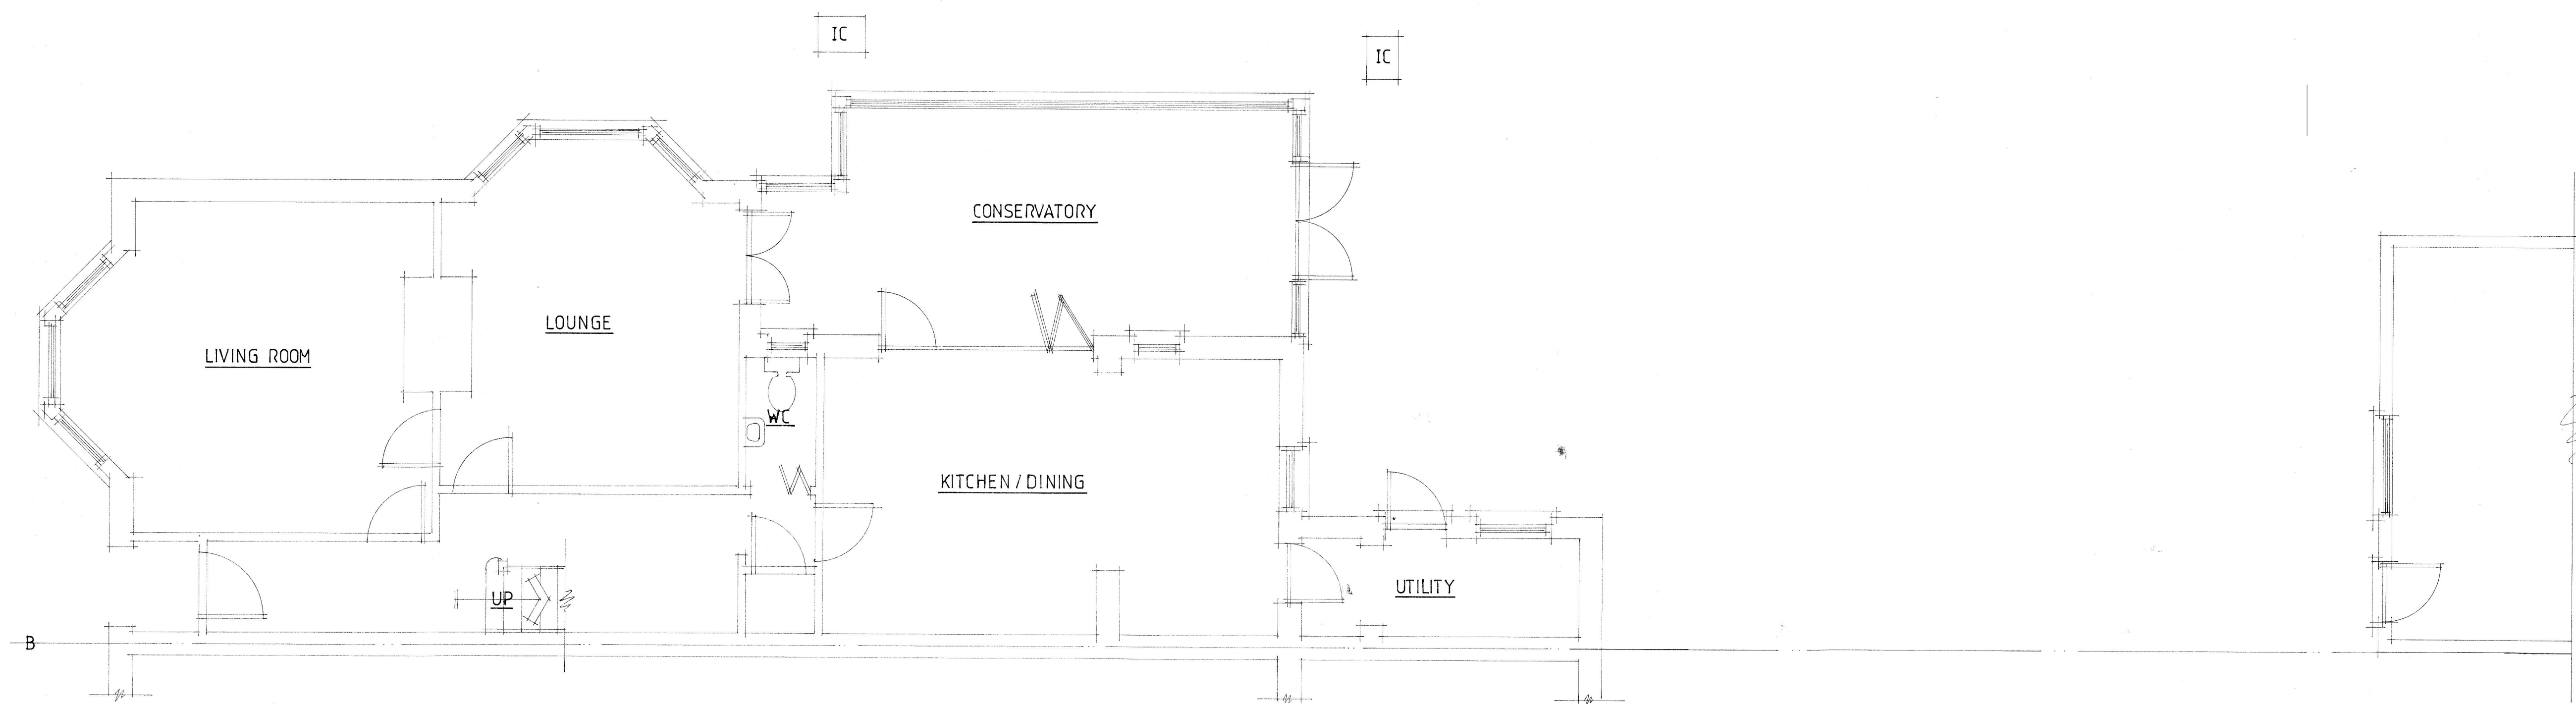


EXISTING GROUND FLOOR PLAN 1:50

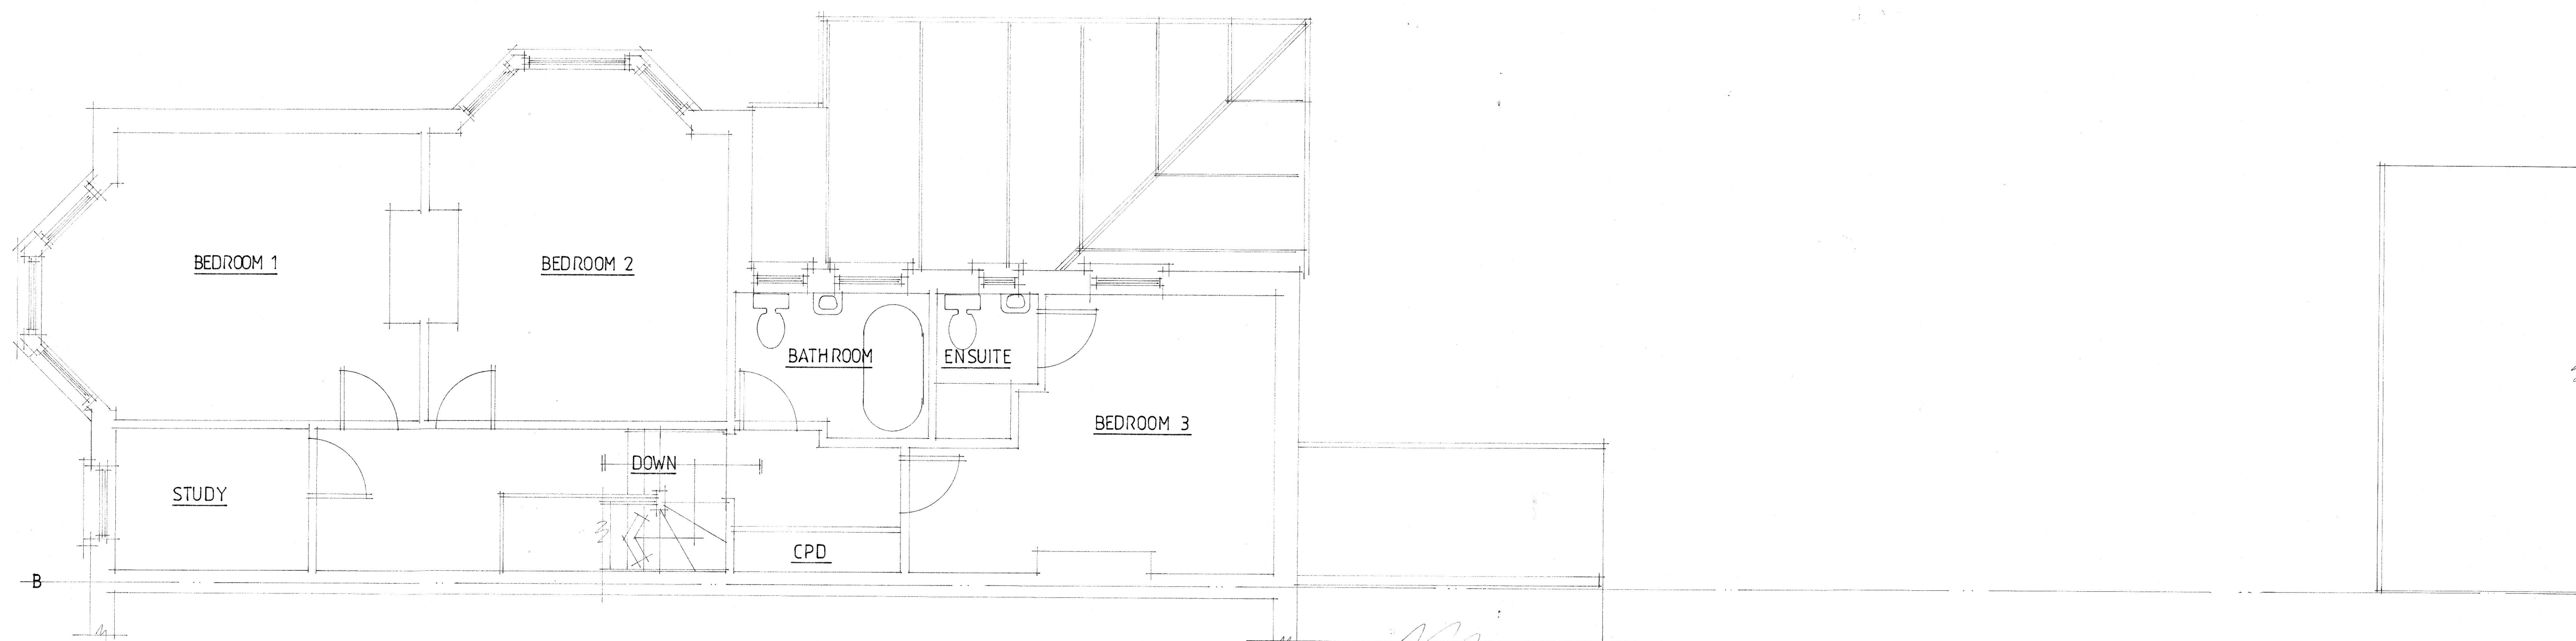

EXISTING FIRST FLOOR PLAN 1:50

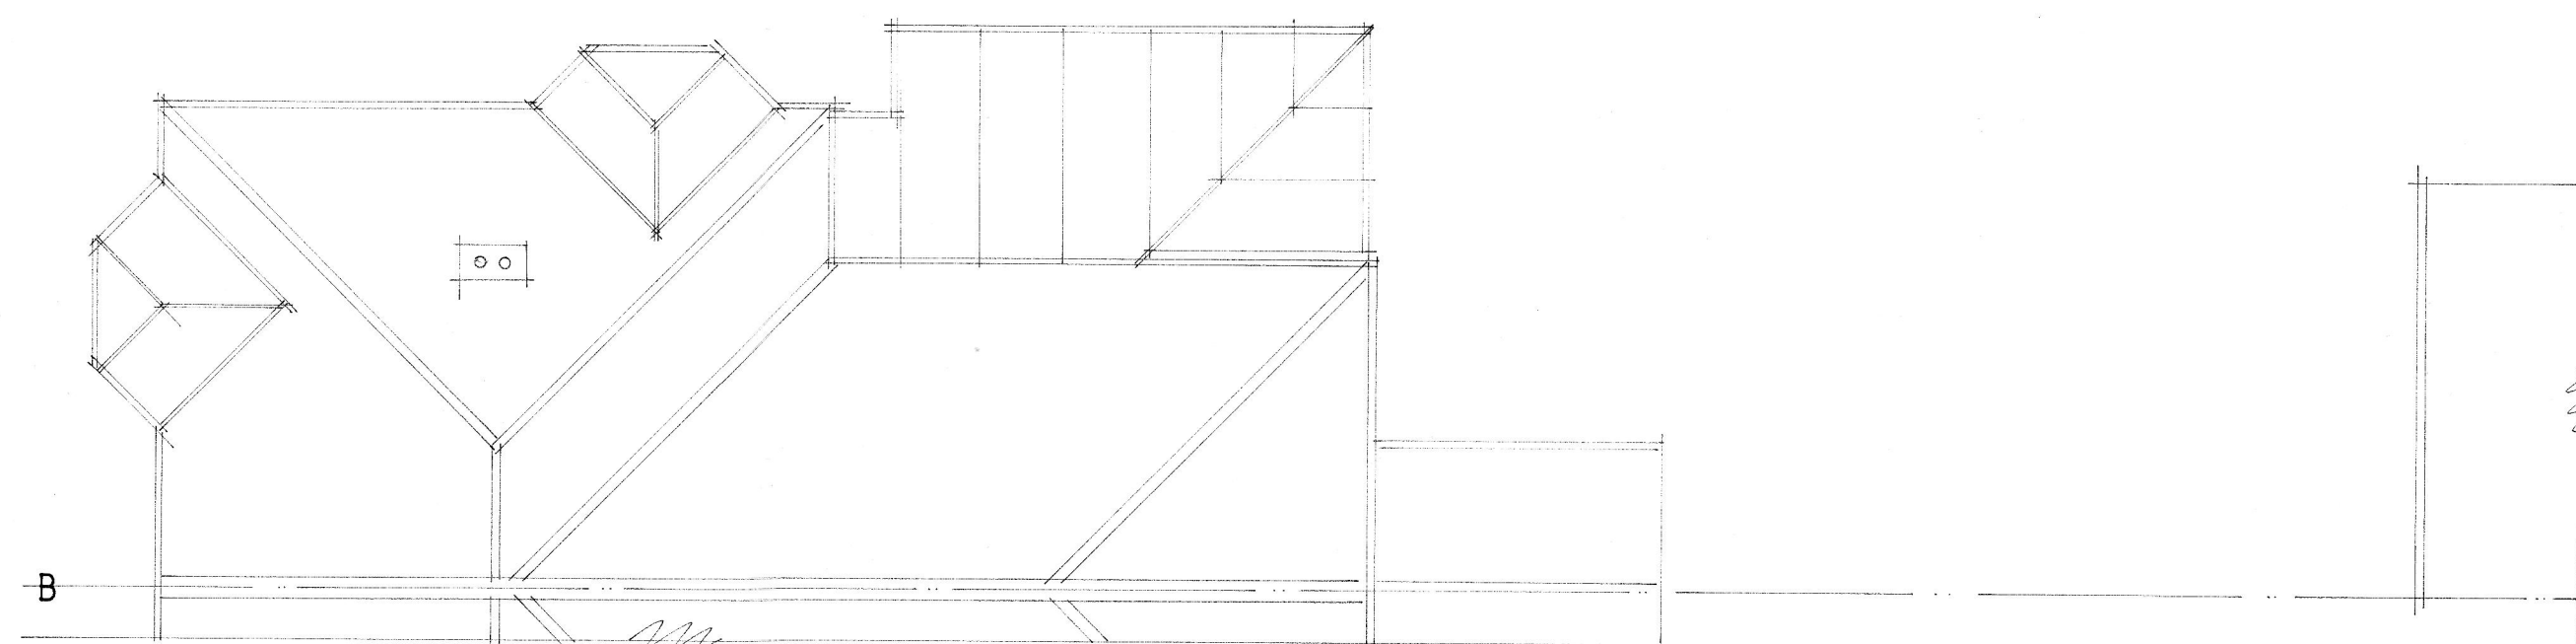

EXISTING ROOF PLAN 1:100

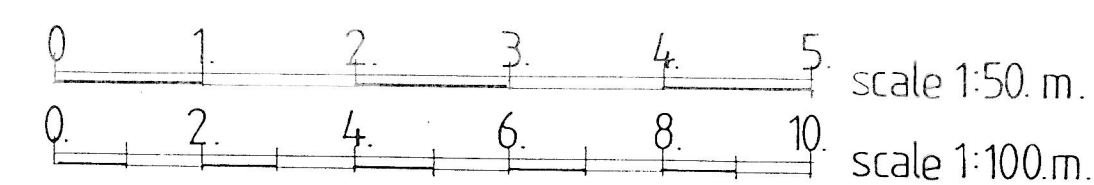

A		Date	Revision
© copyright			
THORNS-YOUNG ARCHITECTURAL			
THORNS-YOUNG LTD CHARTERED BUILDING CONSULTANTS 232 London Road, North End, Portsmouth PO2 9JQ Tel: (023) 9267 2883 Fax: (023) 9266 3457 Website: www.thornsyounge.co.uk			
Client			
MR & MRS MARTIN			
Job Title			
11A ST MARYS ROAD HAYLING ISLAND			
Drawing Title			
EXISTING FLOOR & ROOF PLANS.			
Scale 1:100, 1:50 :at A1			
Date NOV 2014		Drawn by SA	
Drg. No.		Rev.	
7272-14-1.			