


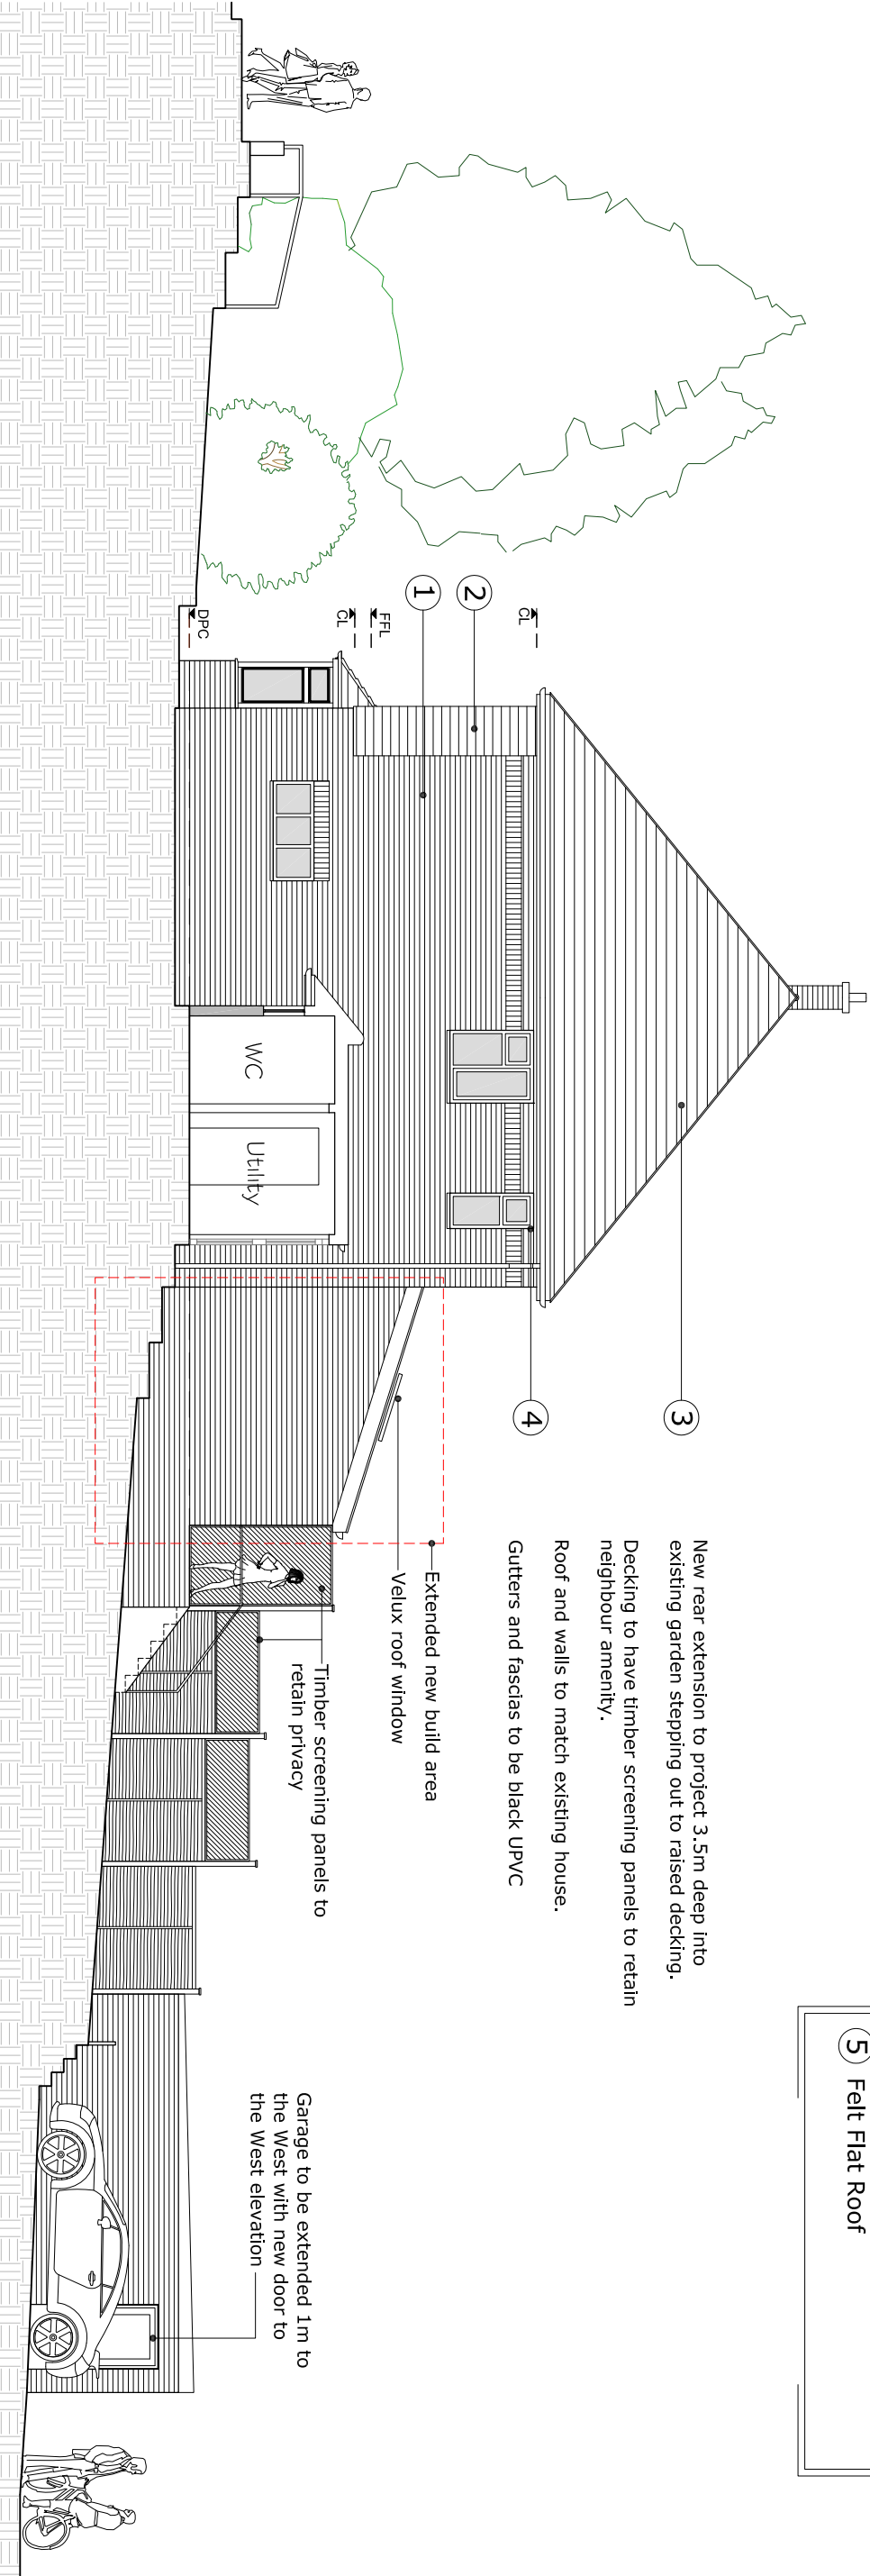

Proposed Side Elevation (West)

Client			Title		
Steve & Sue Plummer 22 Fortunes Way Havant, Hampshire PO9			Alterations to 22 Fortunes Way Proposed West Elevation		
Rev	Date	Description	By	PM	Reference
A	15.12.14	First Issue	SN	JMM	A
REVISIONS			Design		
Scale @ A3: 1:100 Date: 14 Dec 2014			Drawn by: SN Checked by: MJD	Drawing No: 191.14.K06_108	Reference: A
Design Drawn Ltd THE CLOCK TOWER GREAT SOUTHEAST STREET SOUTHSEA, HAMPSHIRE PO5 3BY T: 02392 837 149 E: INFO@DESIGNDRAWN.COM W: WWW.DESIGNDRAWN.COM			Design Drawn Ltd THE CLOCK TOWER GREAT SOUTHEAST STREET SOUTHSEA, HAMPSHIRE PO5 3BY T: 02392 837 149 E: INFO@DESIGNDRAWN.COM W: WWW.DESIGNDRAWN.COM		