



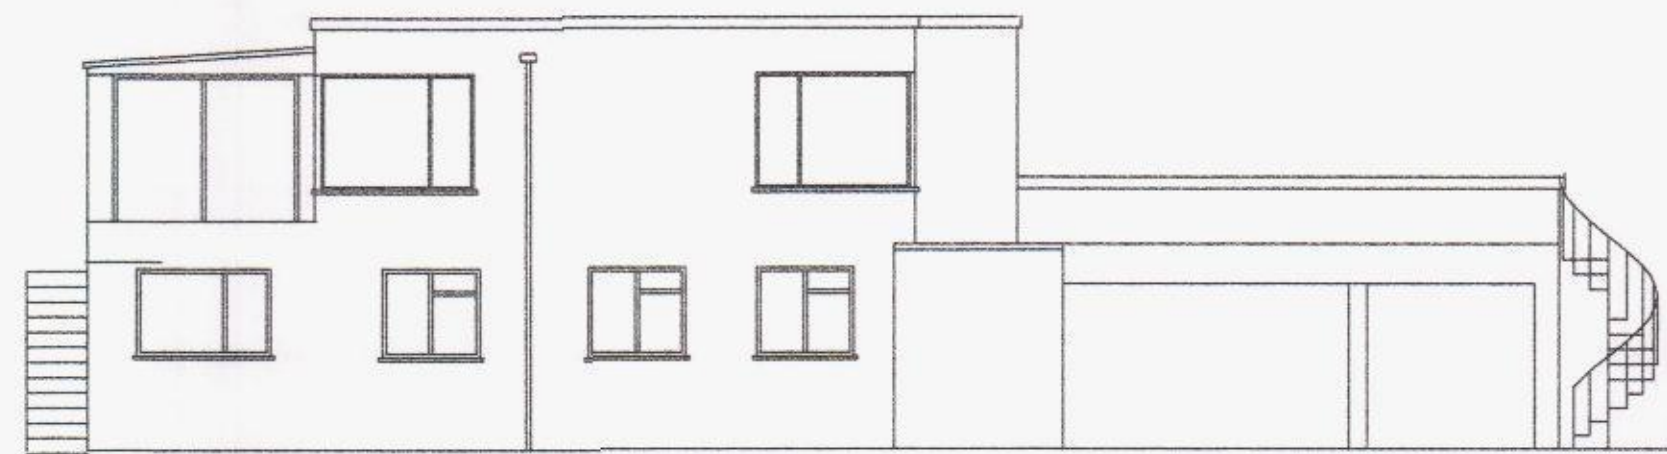


EXISTING WEST ELEVATION

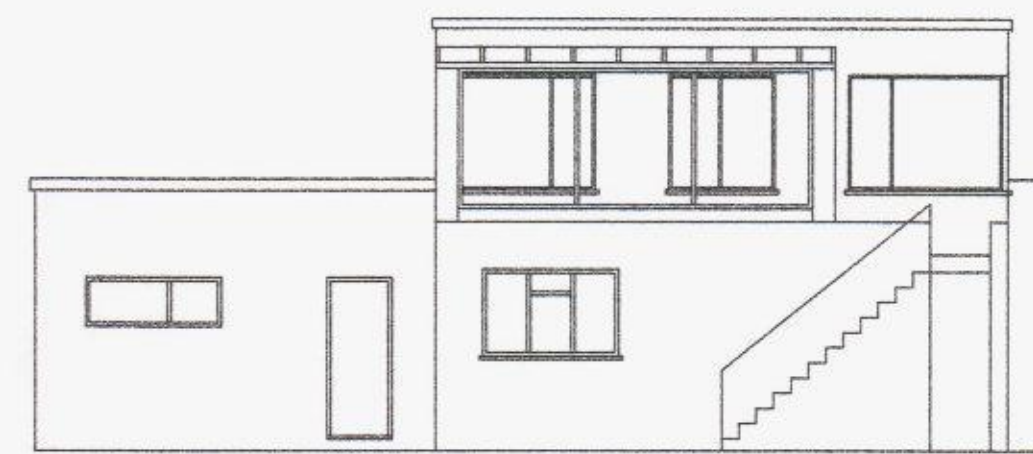


EXISTING NORTH ELEVATION




EXISTING EAST ELEVATION

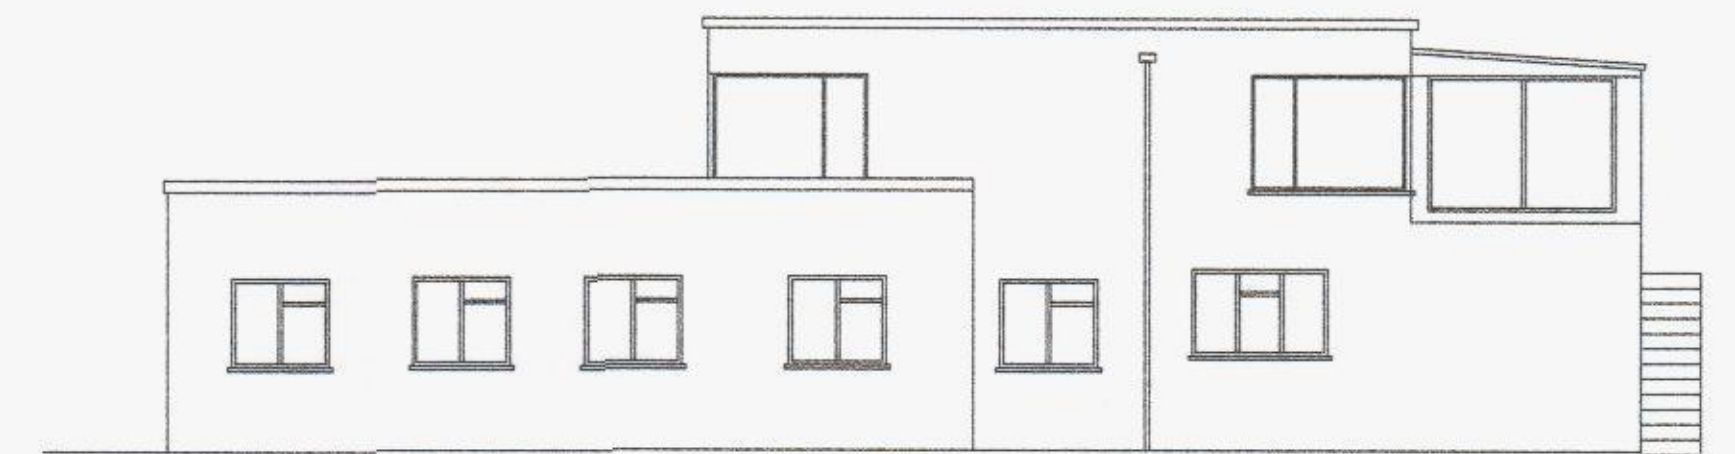


EXISTING SOUTH ELEVATION

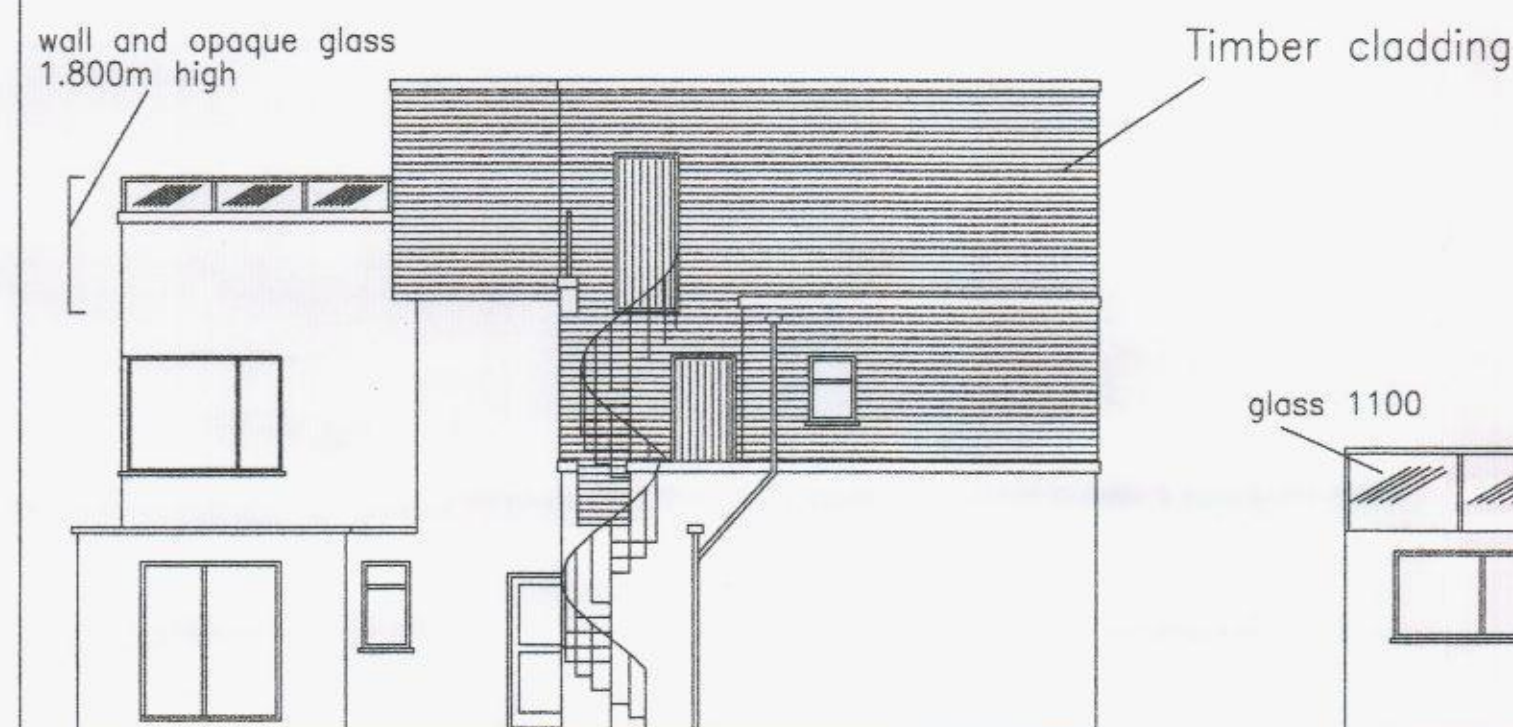


PROPOSED WEST ELEVATION

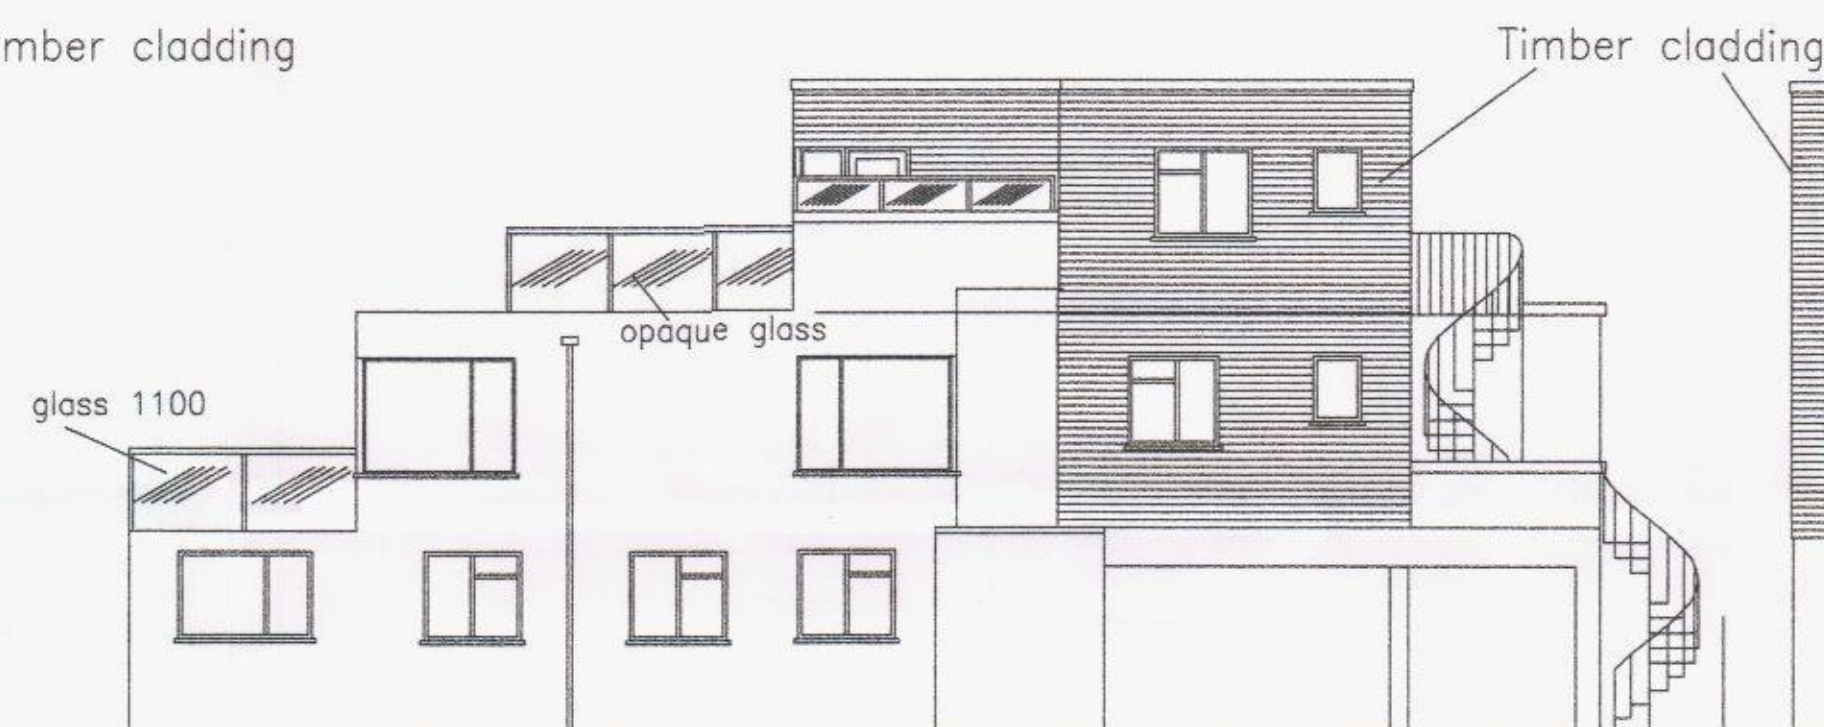

PROPOSED NORTH ELEVATION

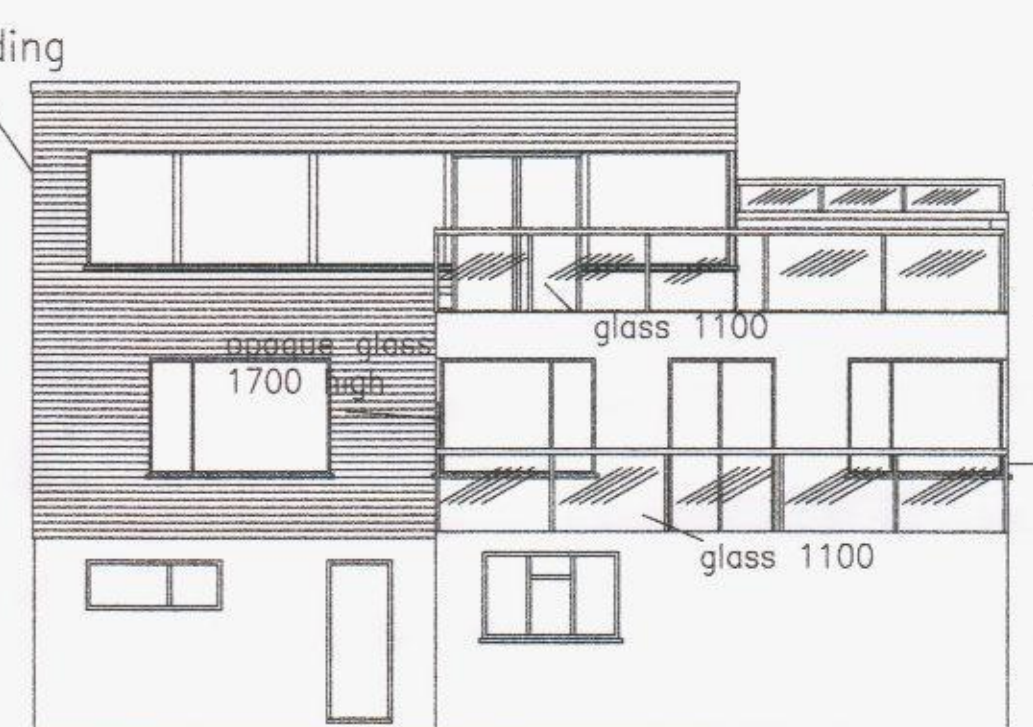


PROPOSED EAST ELEVATION

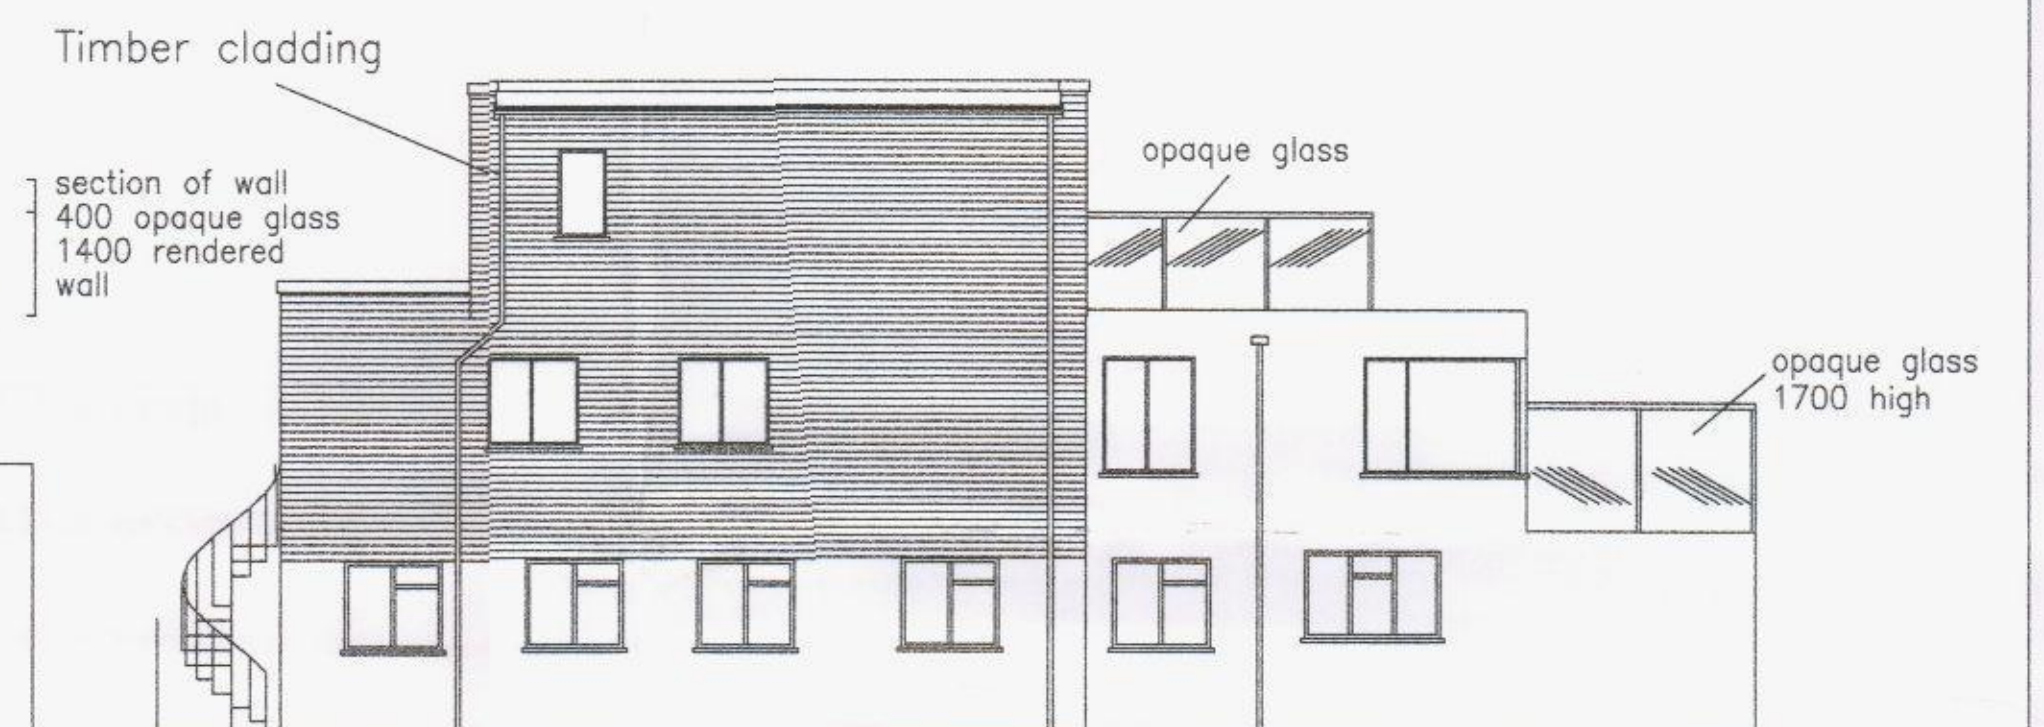


PROPOSED SOUTH ELEVATION



NO 60

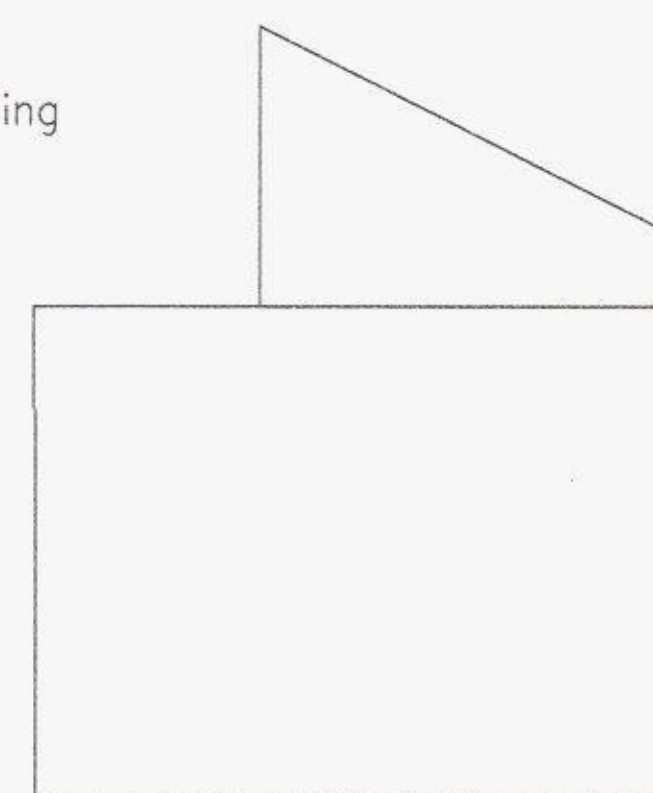


NO 58

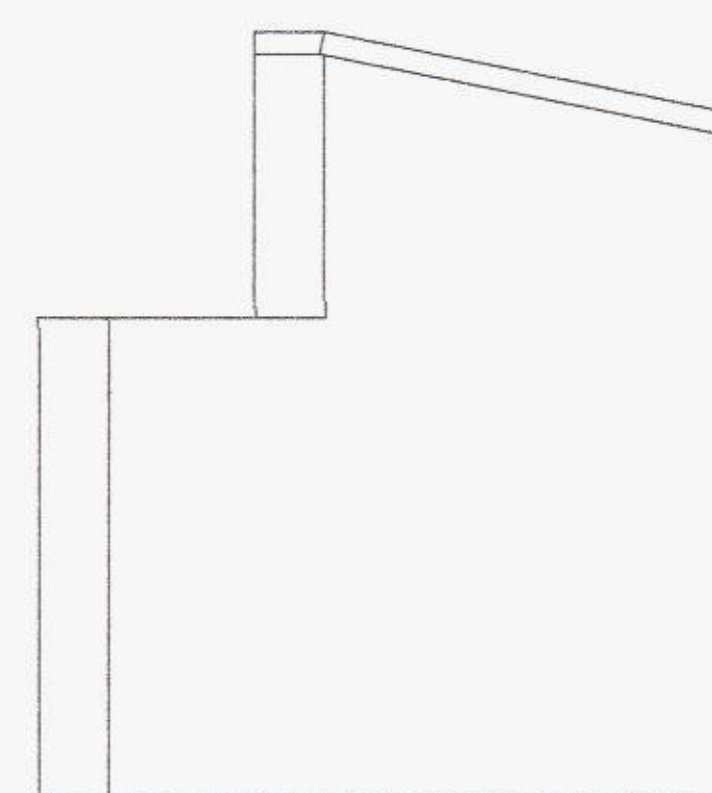

NO 56A

PROPOSED STREET PROFILE SHOWING ADJOINING PROPERTY HEIGHTS

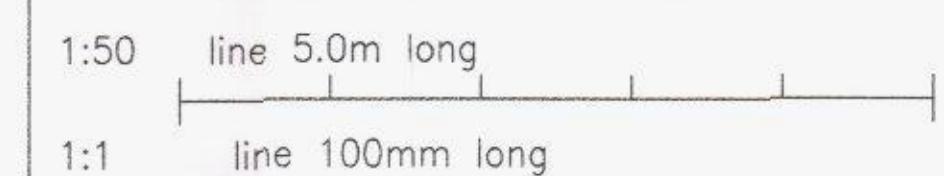

SURVEYED BY:
VERNON L JENNINGS & Co.
LAND & BUILDING SURVEYORS
COOMBDAL
BARN'S GREEN,
WEST SUSSEX.
RH13 0QA
TEL/FAX 01403738754
Email: vernonjenningsandco@f2s.com

JOB:
CRABBERS NIP
SANDY POINT
HAYLING ISLAND

DRWG.
PROPOSED EXTENSION
PROPOSED & EXISTING ELEVATIONS
& STREET PROFILE

Scale. 1:100 Date 11

Drawn. V.L.J. Dwg 58/2/E

Revisions. Date.

A	Window position amended and detail added	July 11
B	Window deleted	July 11
C	Minor amendments	Nov 11
D	Major amendments to roof plan	Nov 11
E	Rolling positions altered with varying heights	May 14
	Opaque glass railing where detailed	
	All elevations as built	