

Notes

This drawing is copyright
Figured dimensions are to be taken in preference to scaled and large
scaled drawings in preference to small
The builder is to carry out an inspection before start of work and
satisfy himself of the extent of the work required
Any discrepancies found within this drawing should be reported to the
author before work commences
Parts of the property which are covered or inaccessible have not been
inspected and no responsibility is accepted for these items This
includes underground pipework and drainage
No work is to encroach onto neighbouring properties
All work shall comply with British Standards, Codes of Practice and
all other relevant legislation

Original paper size A2

Revisions


Project

Proposed alterations & extensions
at
16 Norris Gardens Havant
Hampshire PO9 2TT

Client

Mr & Mrs A Brown

Dwg. No.	Sheet
03/14/04	2 of 5
Date	Mar. 2014
Scale	1/50

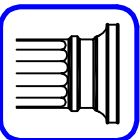


The Project Support Practice
Chartered Building Surveyors

Surveying Concept & architectural design Surveying
Project management Contract costing Claims consultants

The Studio 13 Elmwood Avenue Waterlooville PO7 7LG

Phone: 02392 257722 Mobile: 07888 67 63 65

Email: pspp@hotmail.co.uk Web: www.projectsupport.co.uk

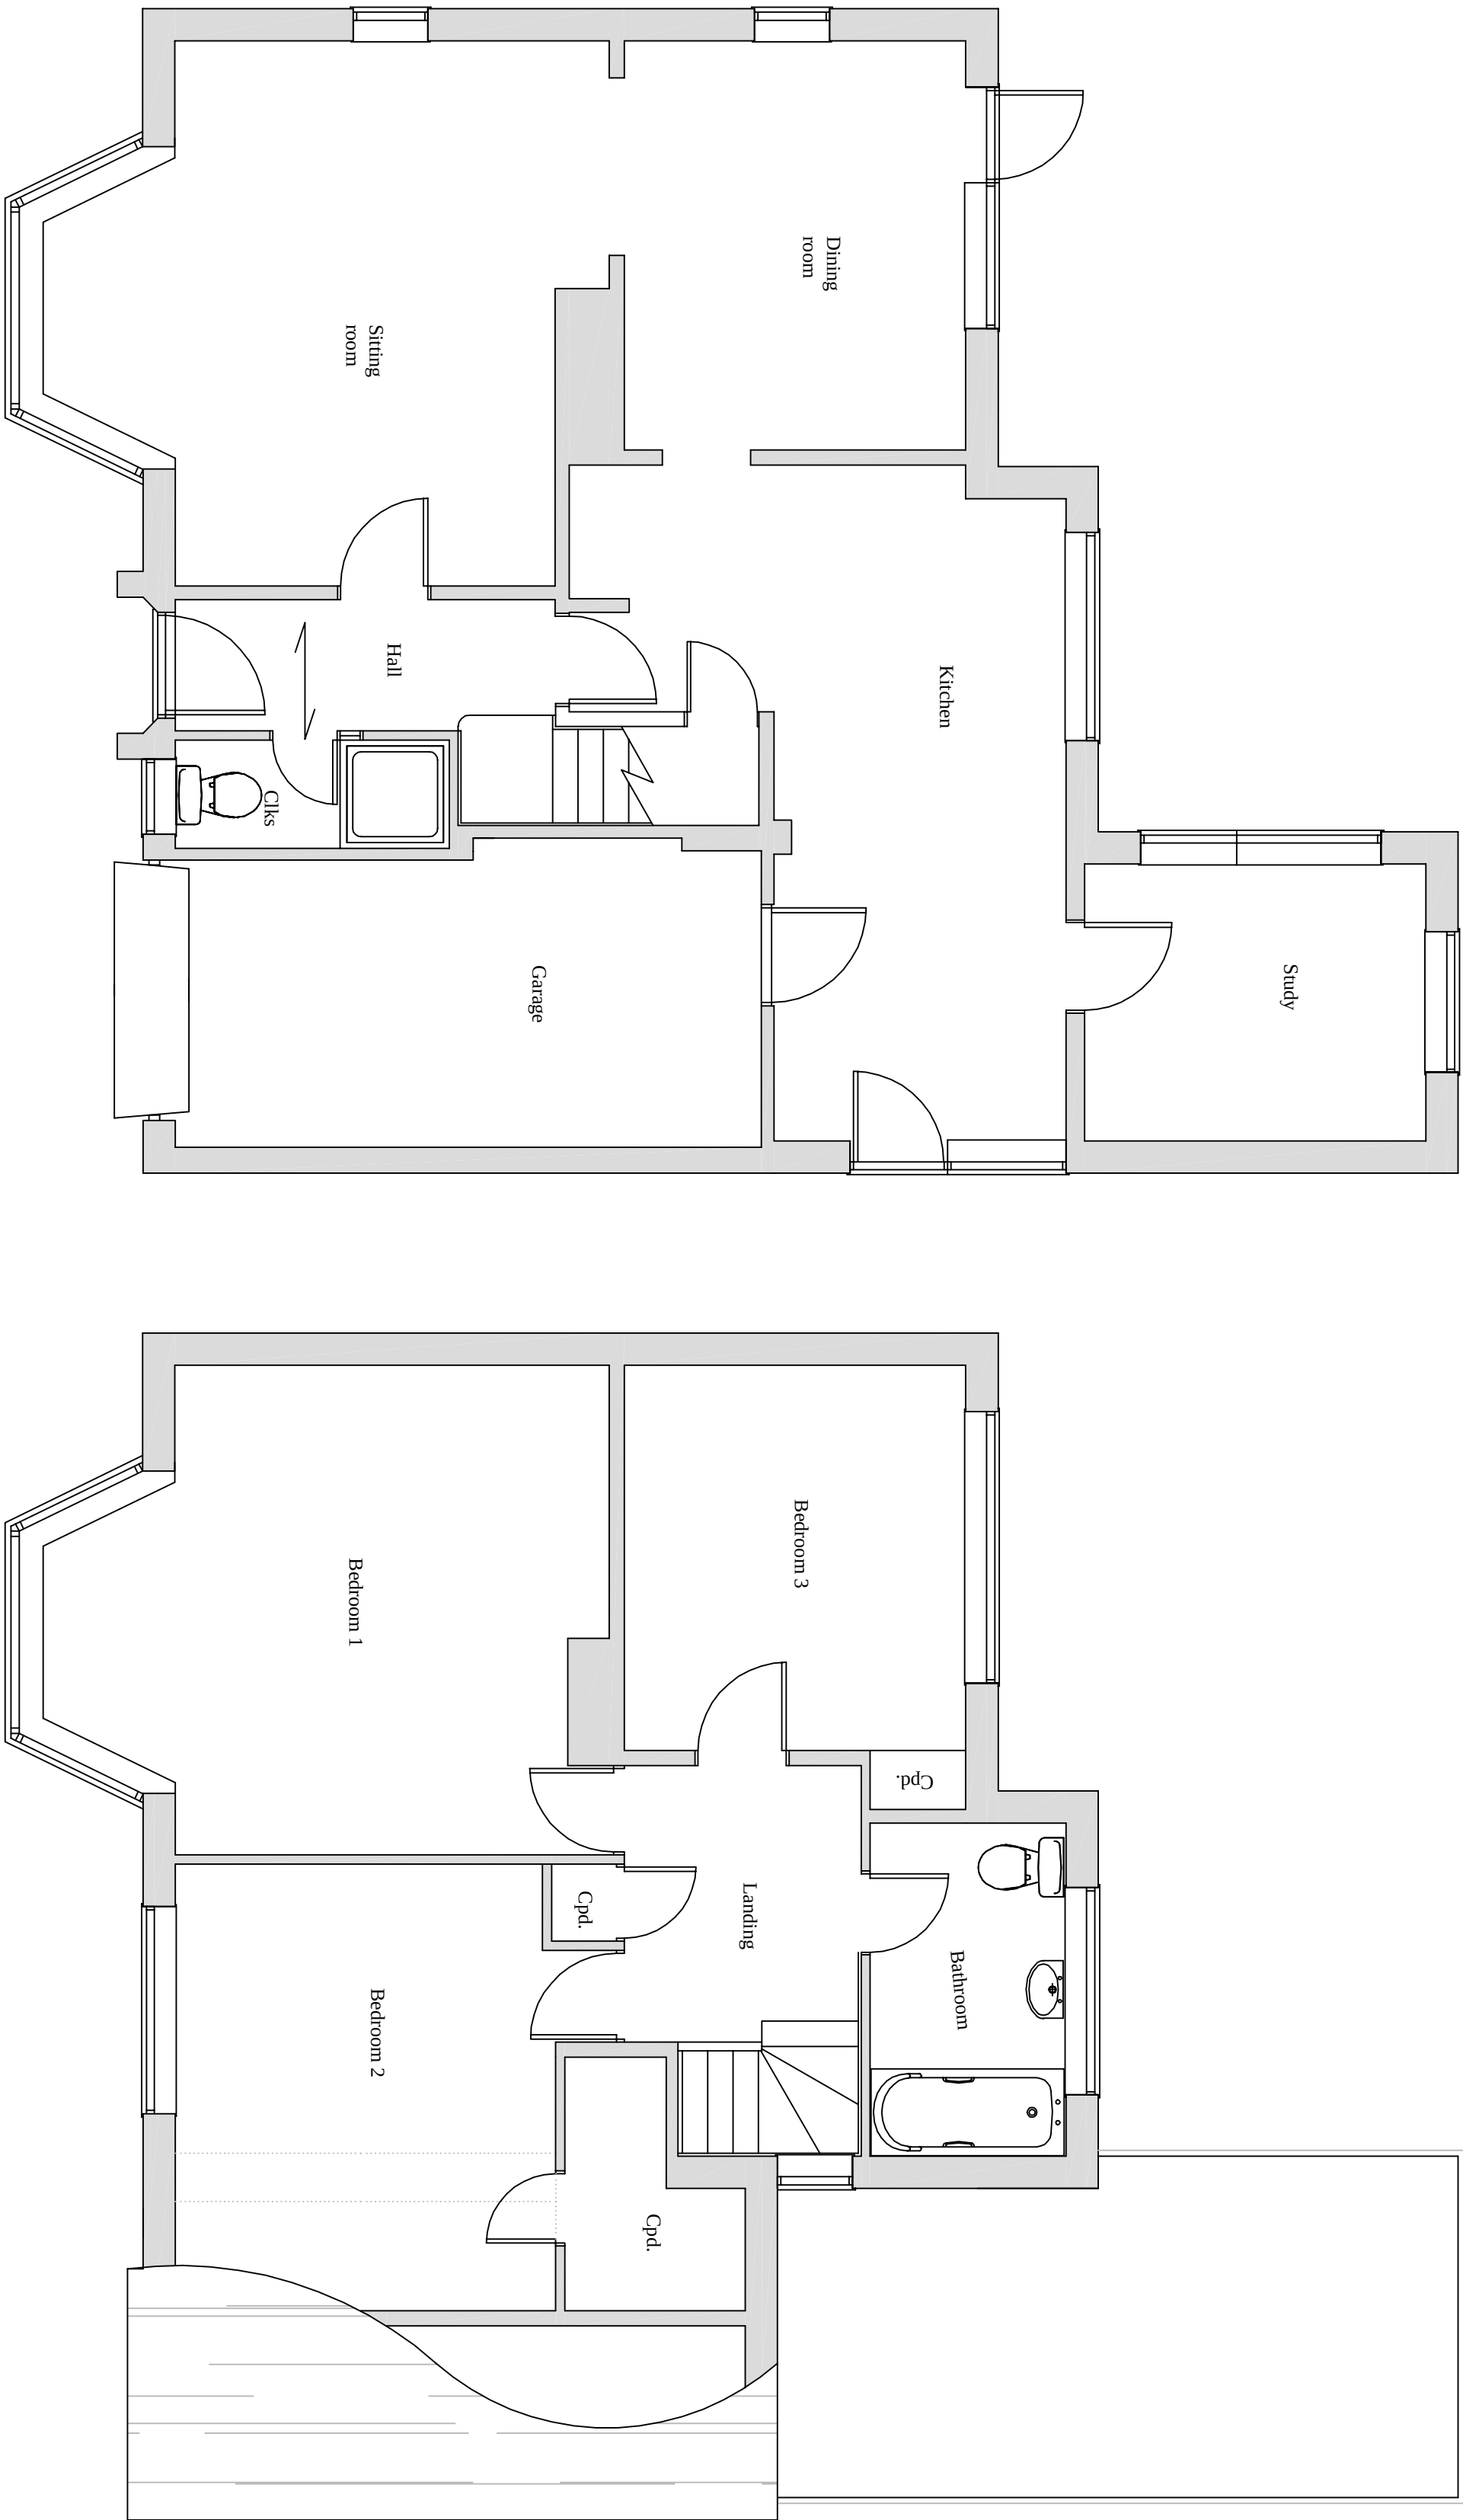

Existing ground floor plan

Existing first floor plan

