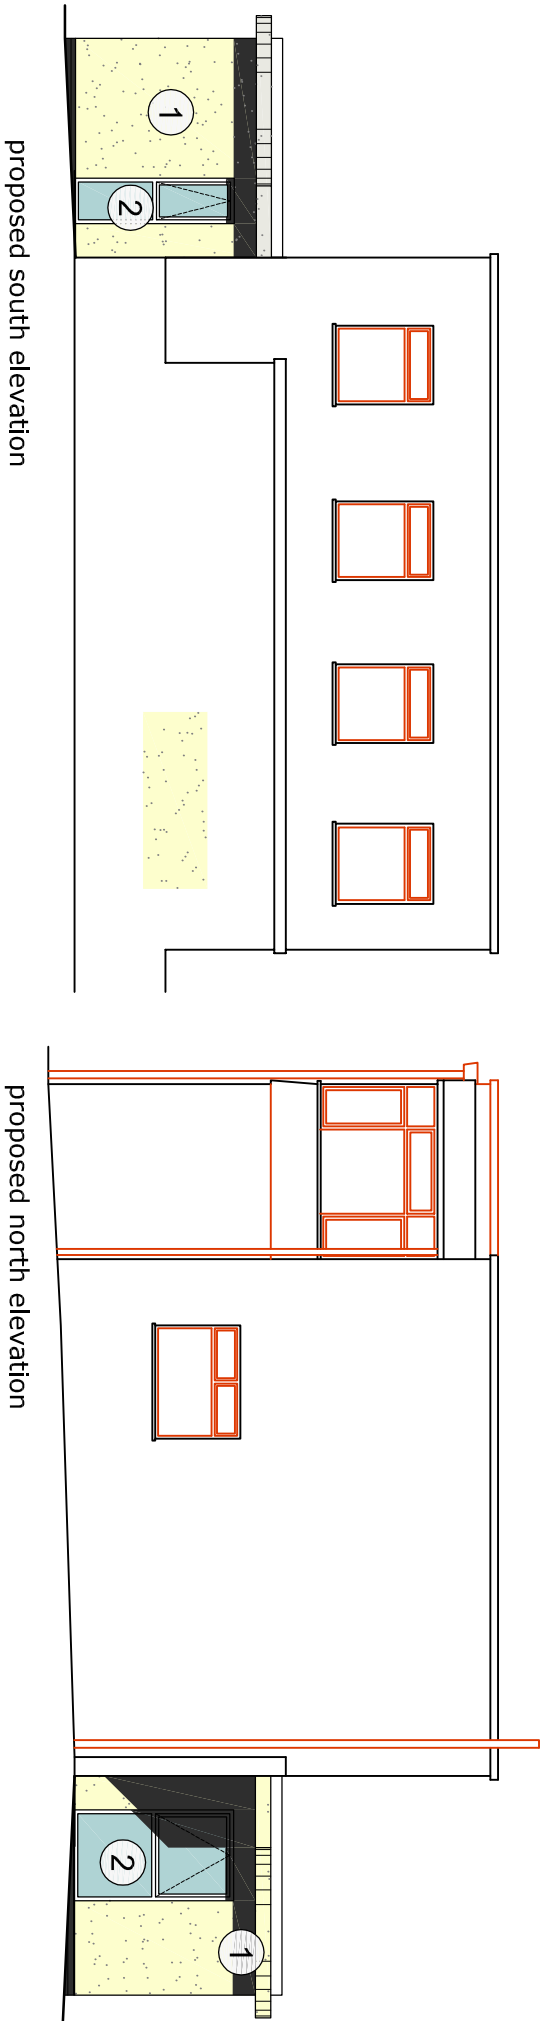
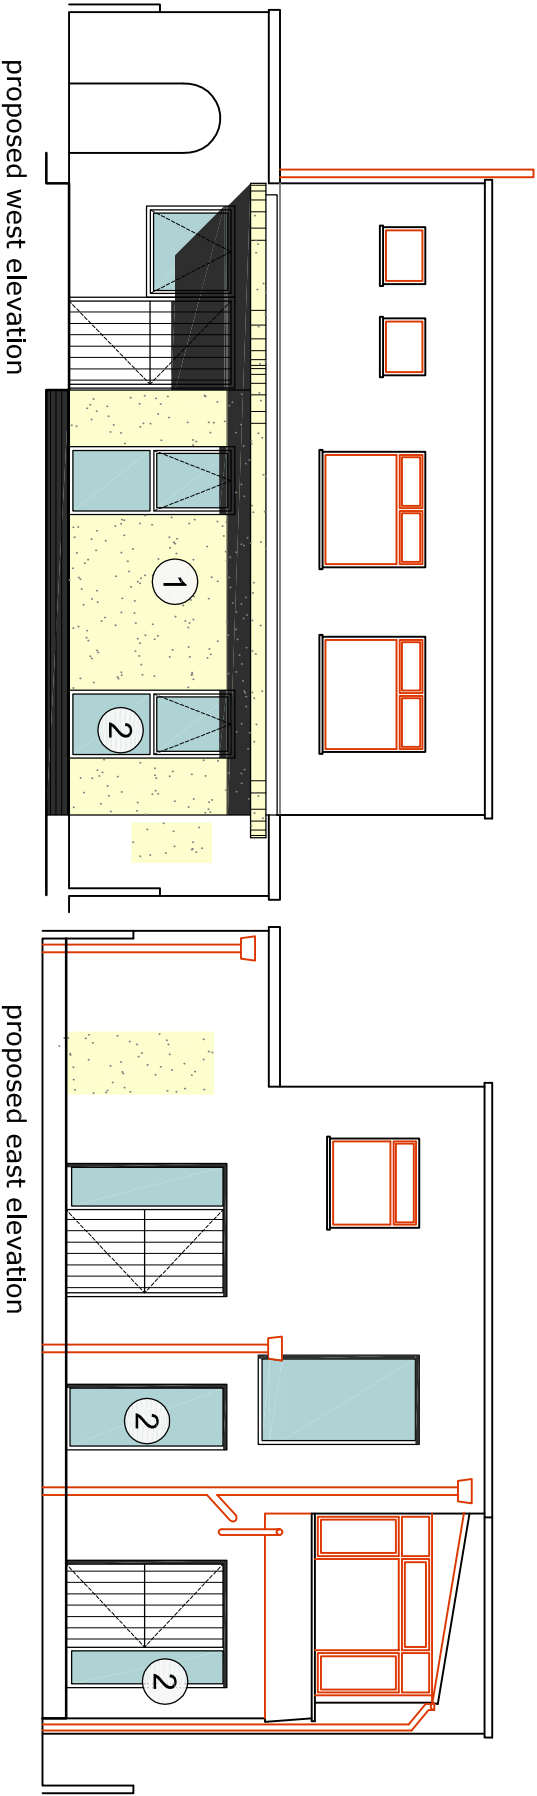



planning issue

this drawing is not for
construction
this drawing is the
property of:
dwell design
28 beaconsfield avenue
cosham
portsmouth
po6 2pt

revisions
-/-

scale bars

1:100

 

scale
1:100 @ A3

date
june 14

job name
30 sandy beach
estate

job number
14017

drawing number
(sk)01

drawing name
proposed ground
floor plan

status
planning

revision
-

dwell design
ltd