


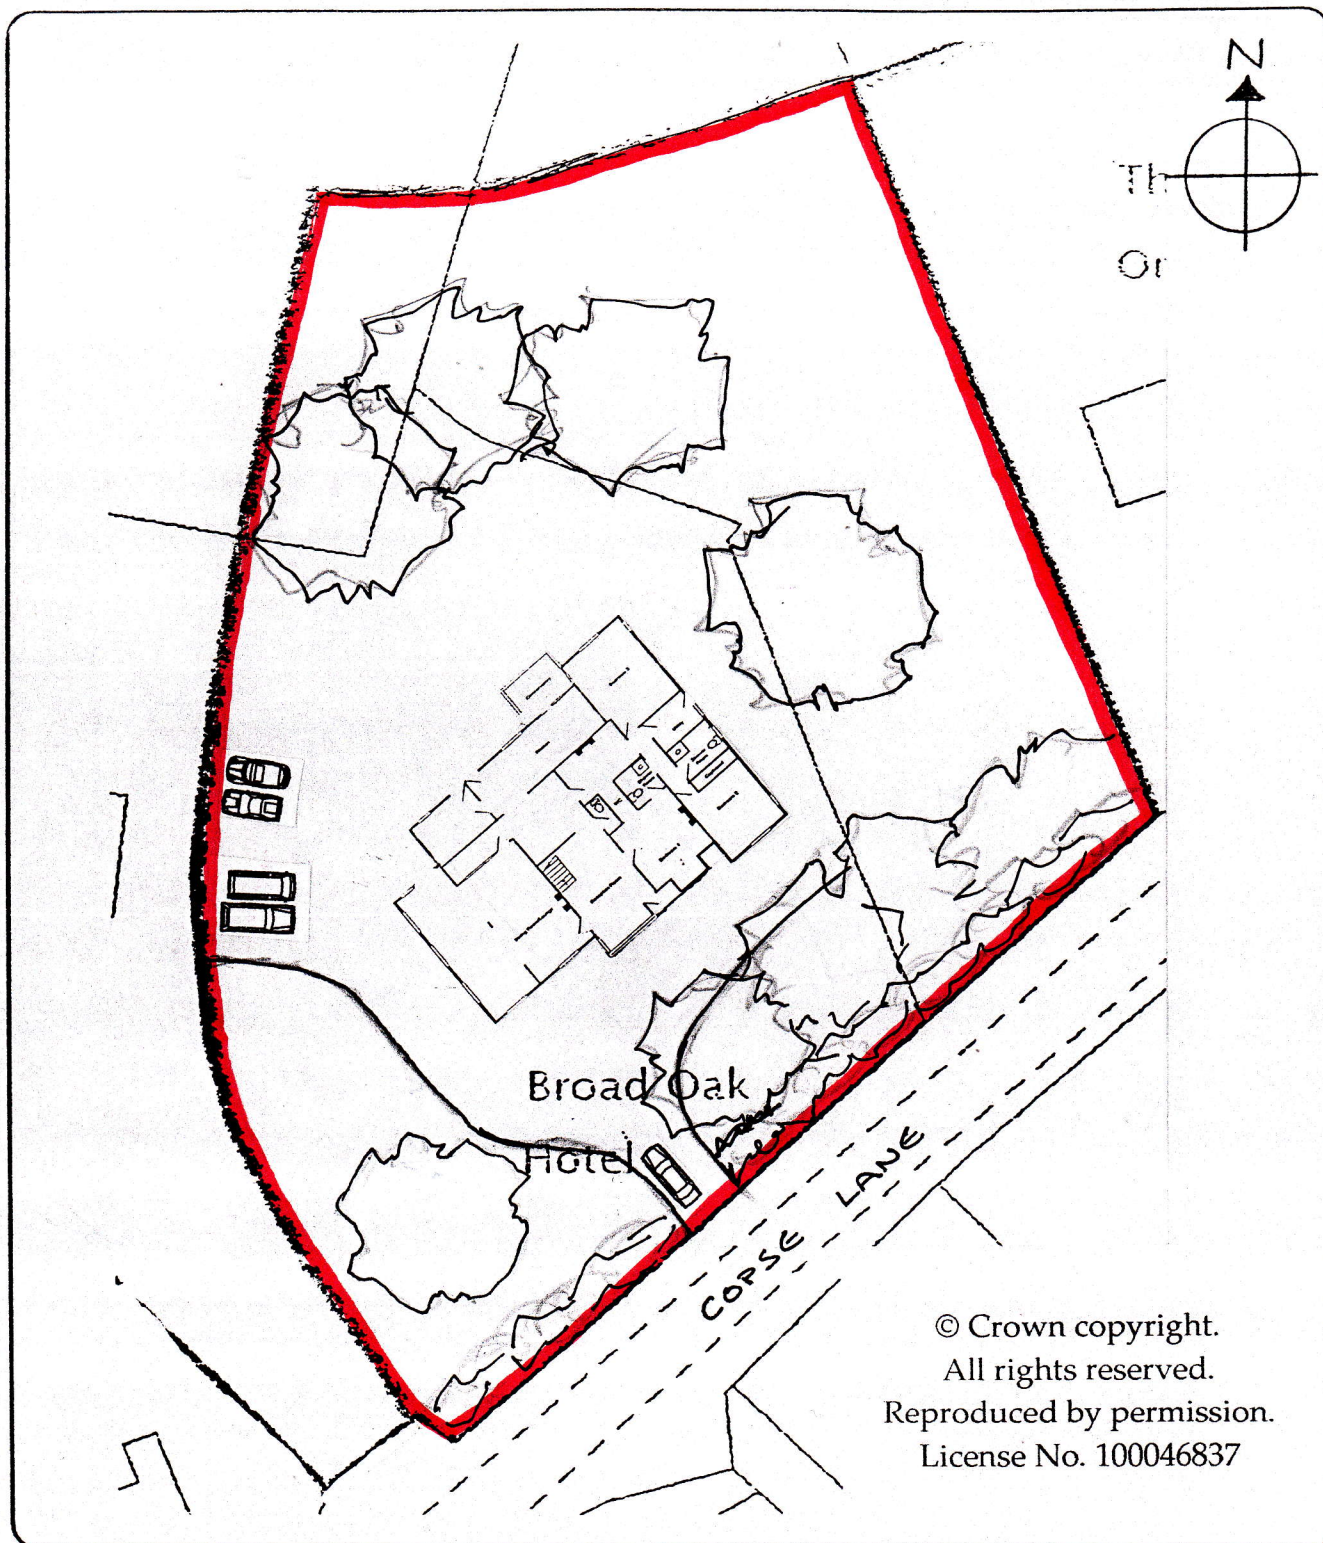

Martin Critchley
Chartered Architect
7 North Street
Havant, Hampshire, PO9 1PW
023 92 474 919
critchleyarchitect@hotmail.com

Date: 14/04/14

Scale: 1:500

Drawn: P.C.

Job

BROAD OAK, COPSE LANE,
HAYLING ISLAND, PO11 0QB

Title

SITE PLAN

Job No.

1413

Drawing No.

203