





front elevation

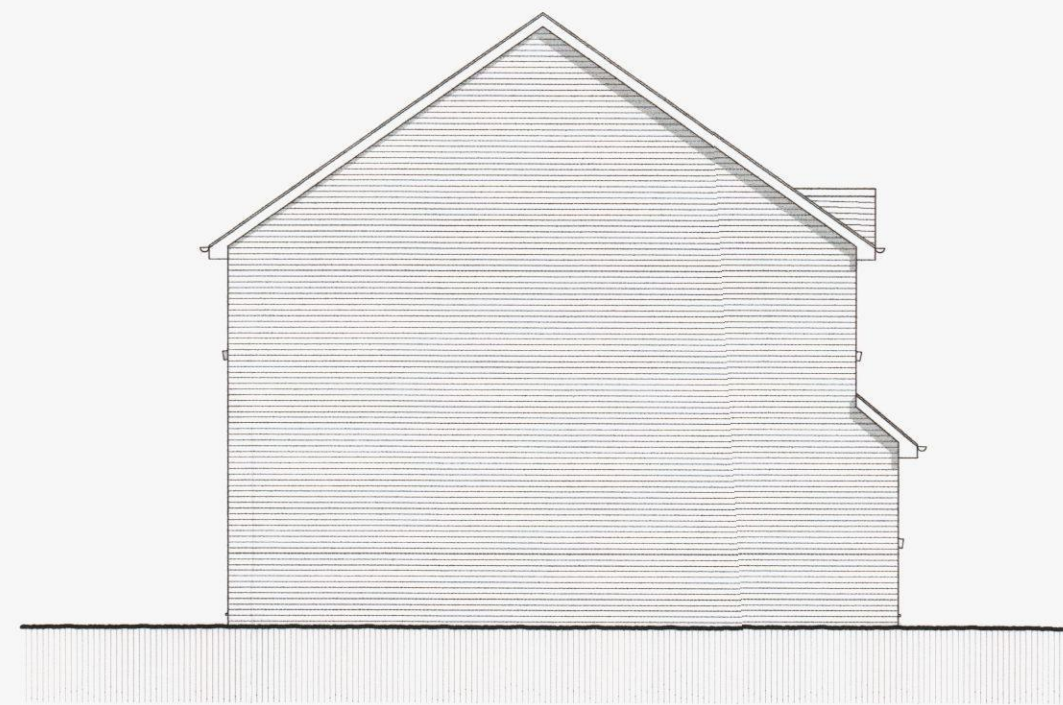

side elevation

Materials Schedule	
Roof	- terracotta concrete interlocking tiles matching half round ridge and hip tiles
Walls	- buff facing bricks generally red features
Fascia	- white Upvc
Gutters	- black Upvc
Windows	- white Upvc
Front Door	- hardwood

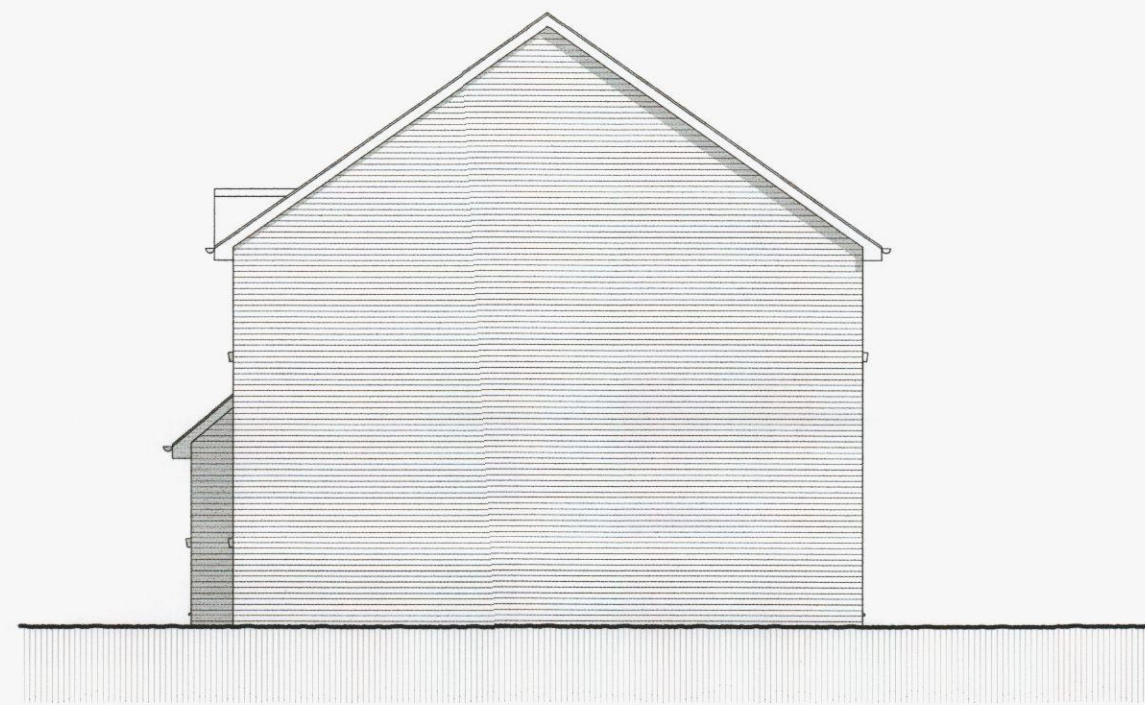


side elevation



rear elevation

rev b	09.05.13	material schedule added
rev a	15.03.13	affordable housing units layout amended & furniture added

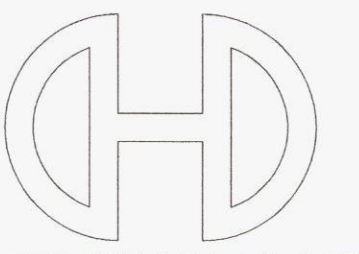


Victoria House 14 St Johns Road Hedge End Southampton Hampshire SO30 4AB
Tel 01489 773577 * Fax 01489 787111 * E mail sales@crayfernhomes.co.uk
All dimensions are to be checked onsite prior to commencement of work
This drawing is the copyright of Crayfern Homes Limited
and may not be copied altered or reproduced in any way without their written authority

PLOTS 4, 5 & 6


DEVELOPMENT AT
SCRATCHFACE LANE
BEDHAMPTON
HAMPSHIRE

FOR
CRAYFERN HOMES LIMITED

SCALE: 1:100 @ A2 DATE: OCT 2012 DRAWING NO 02.12_202b

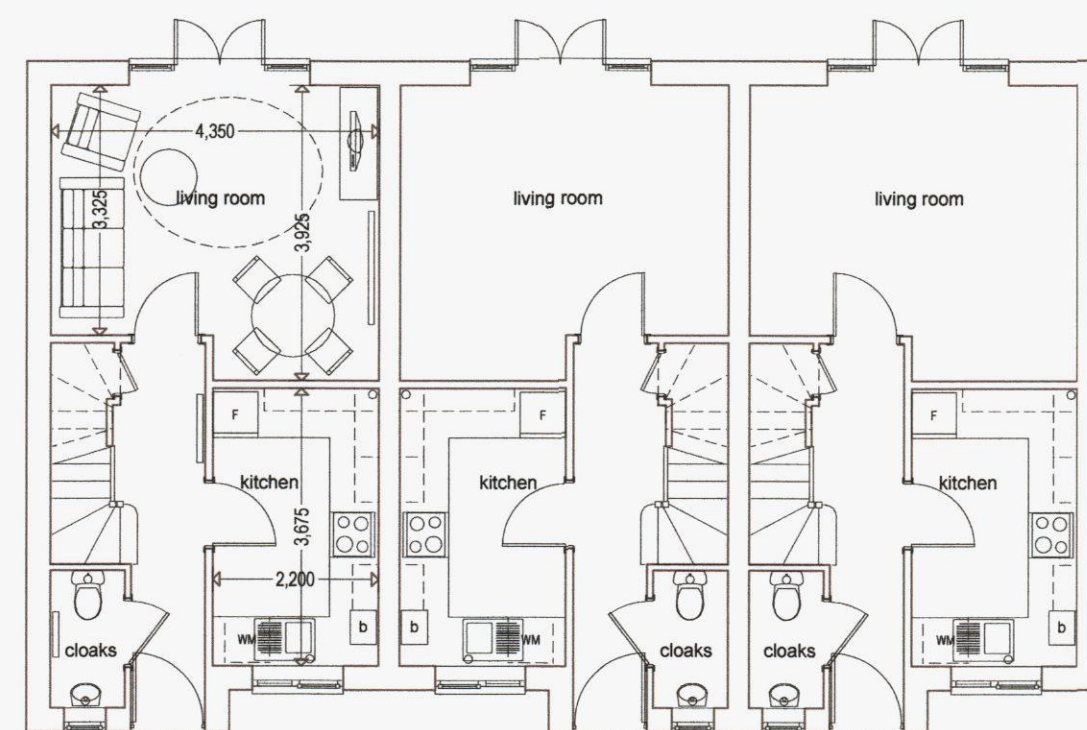

ground floor

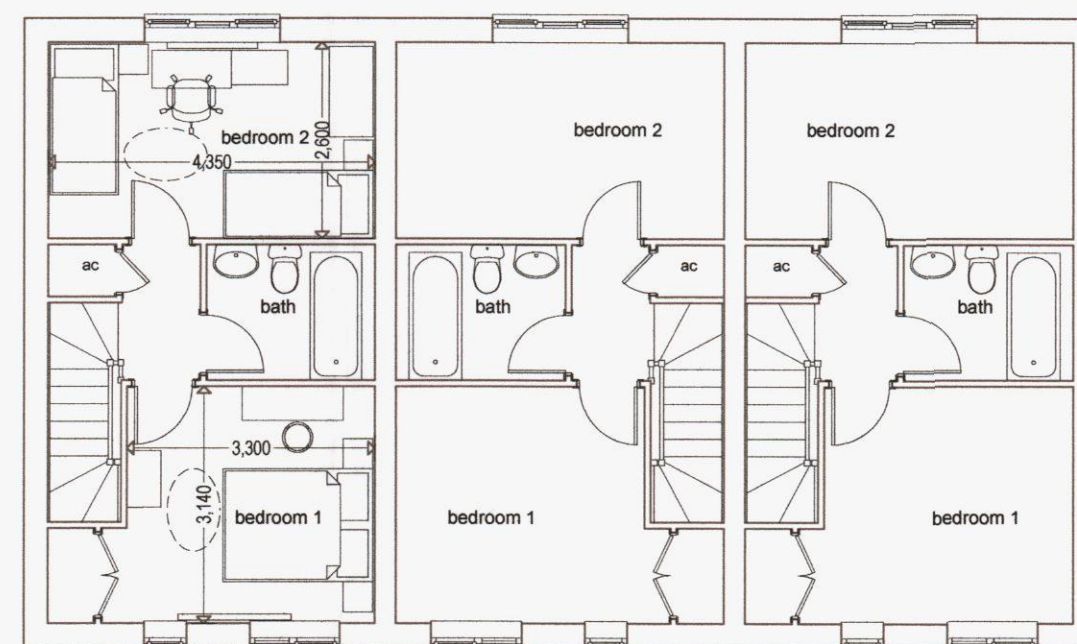

first floor

