

480.000E

490.000E



510.000E

520.000E

© COPYRIGHT RESERVED 2010

All dimensions to be checked on site prior to commencement of any construction works. Planned dimensions are to be used in preference to scaled dimensions.

EXISTING COMBINED SYSTEM

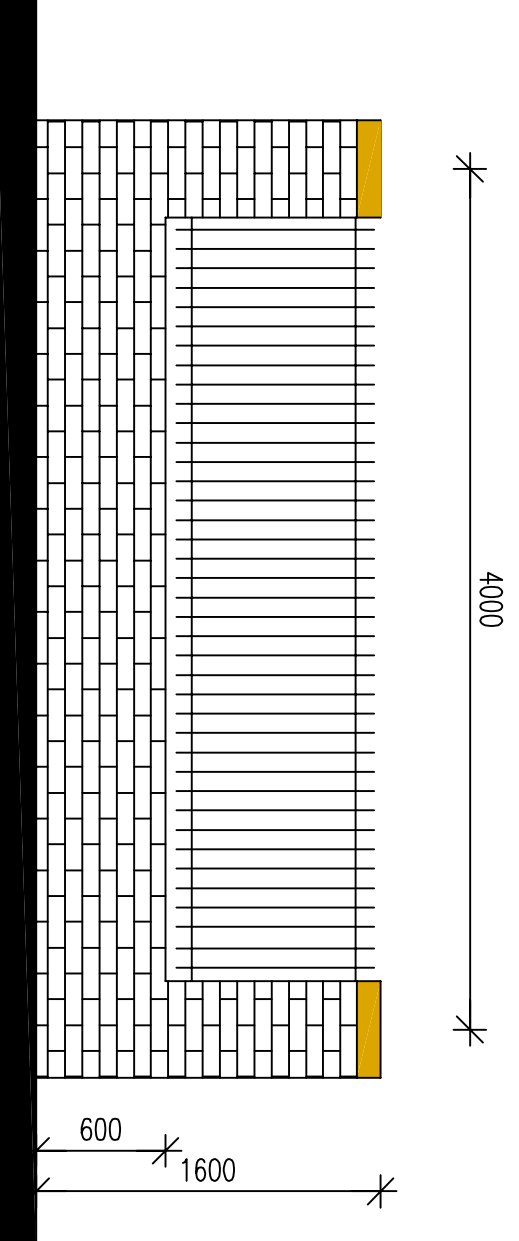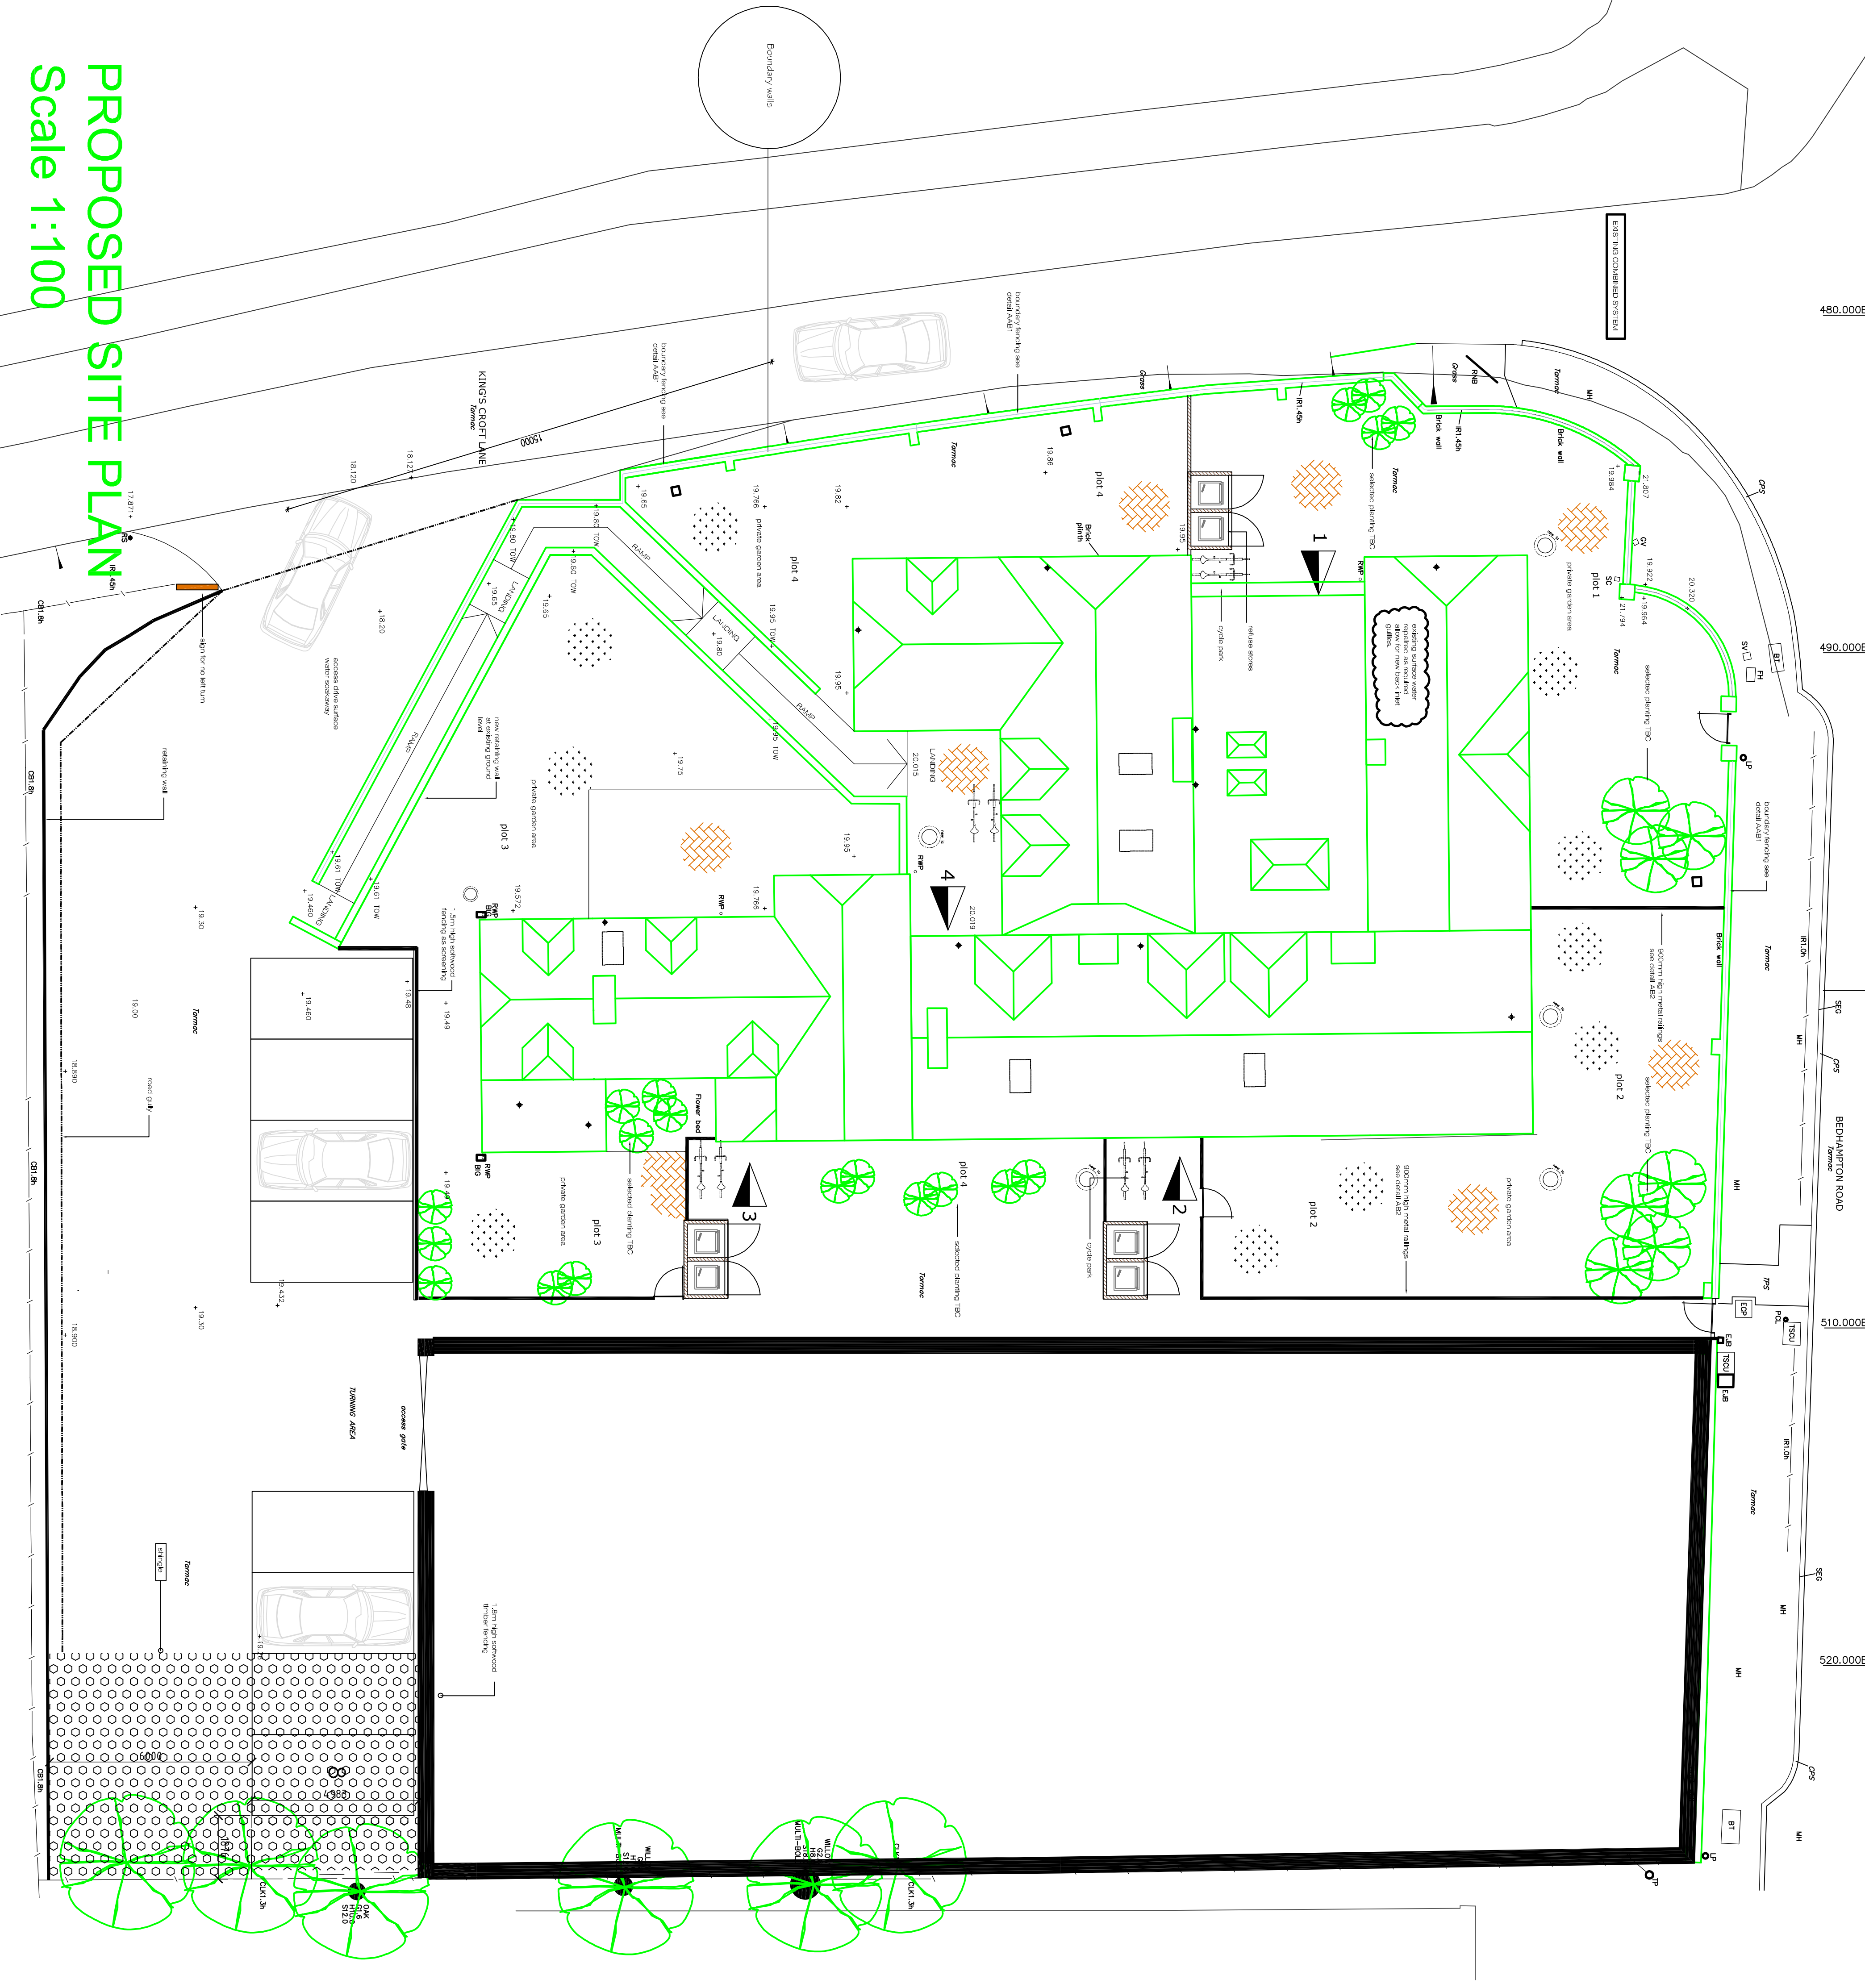

Boundary walls AAB I

Revision	Description	Date	Drawn

Project:
BEDHAMPTON ARTS CENTRE
HAYANT ROAD
BEDHAMPTON
HAYANT

Drawing title:
PROPOSED SITE PLAN

Chris Flint Associates Ltd
CHARTERED SURVEYORS - PROJECT MANAGERS
DEVELOPMENT CONSULTANTS

Drawn By: M.C. Date: 18/03/13 Checked By: Date: Approved By: Date:

Drawing No: CFA | FULL | 06 | 1:100

PLANNING

1 Forward Chris Flint Associates Ltd, 100, 101, 102,1000