



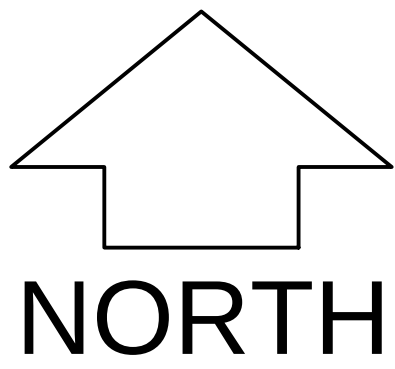

LOCATION PLAN

Scale - 1:1250

Purchase ref no. 001107003

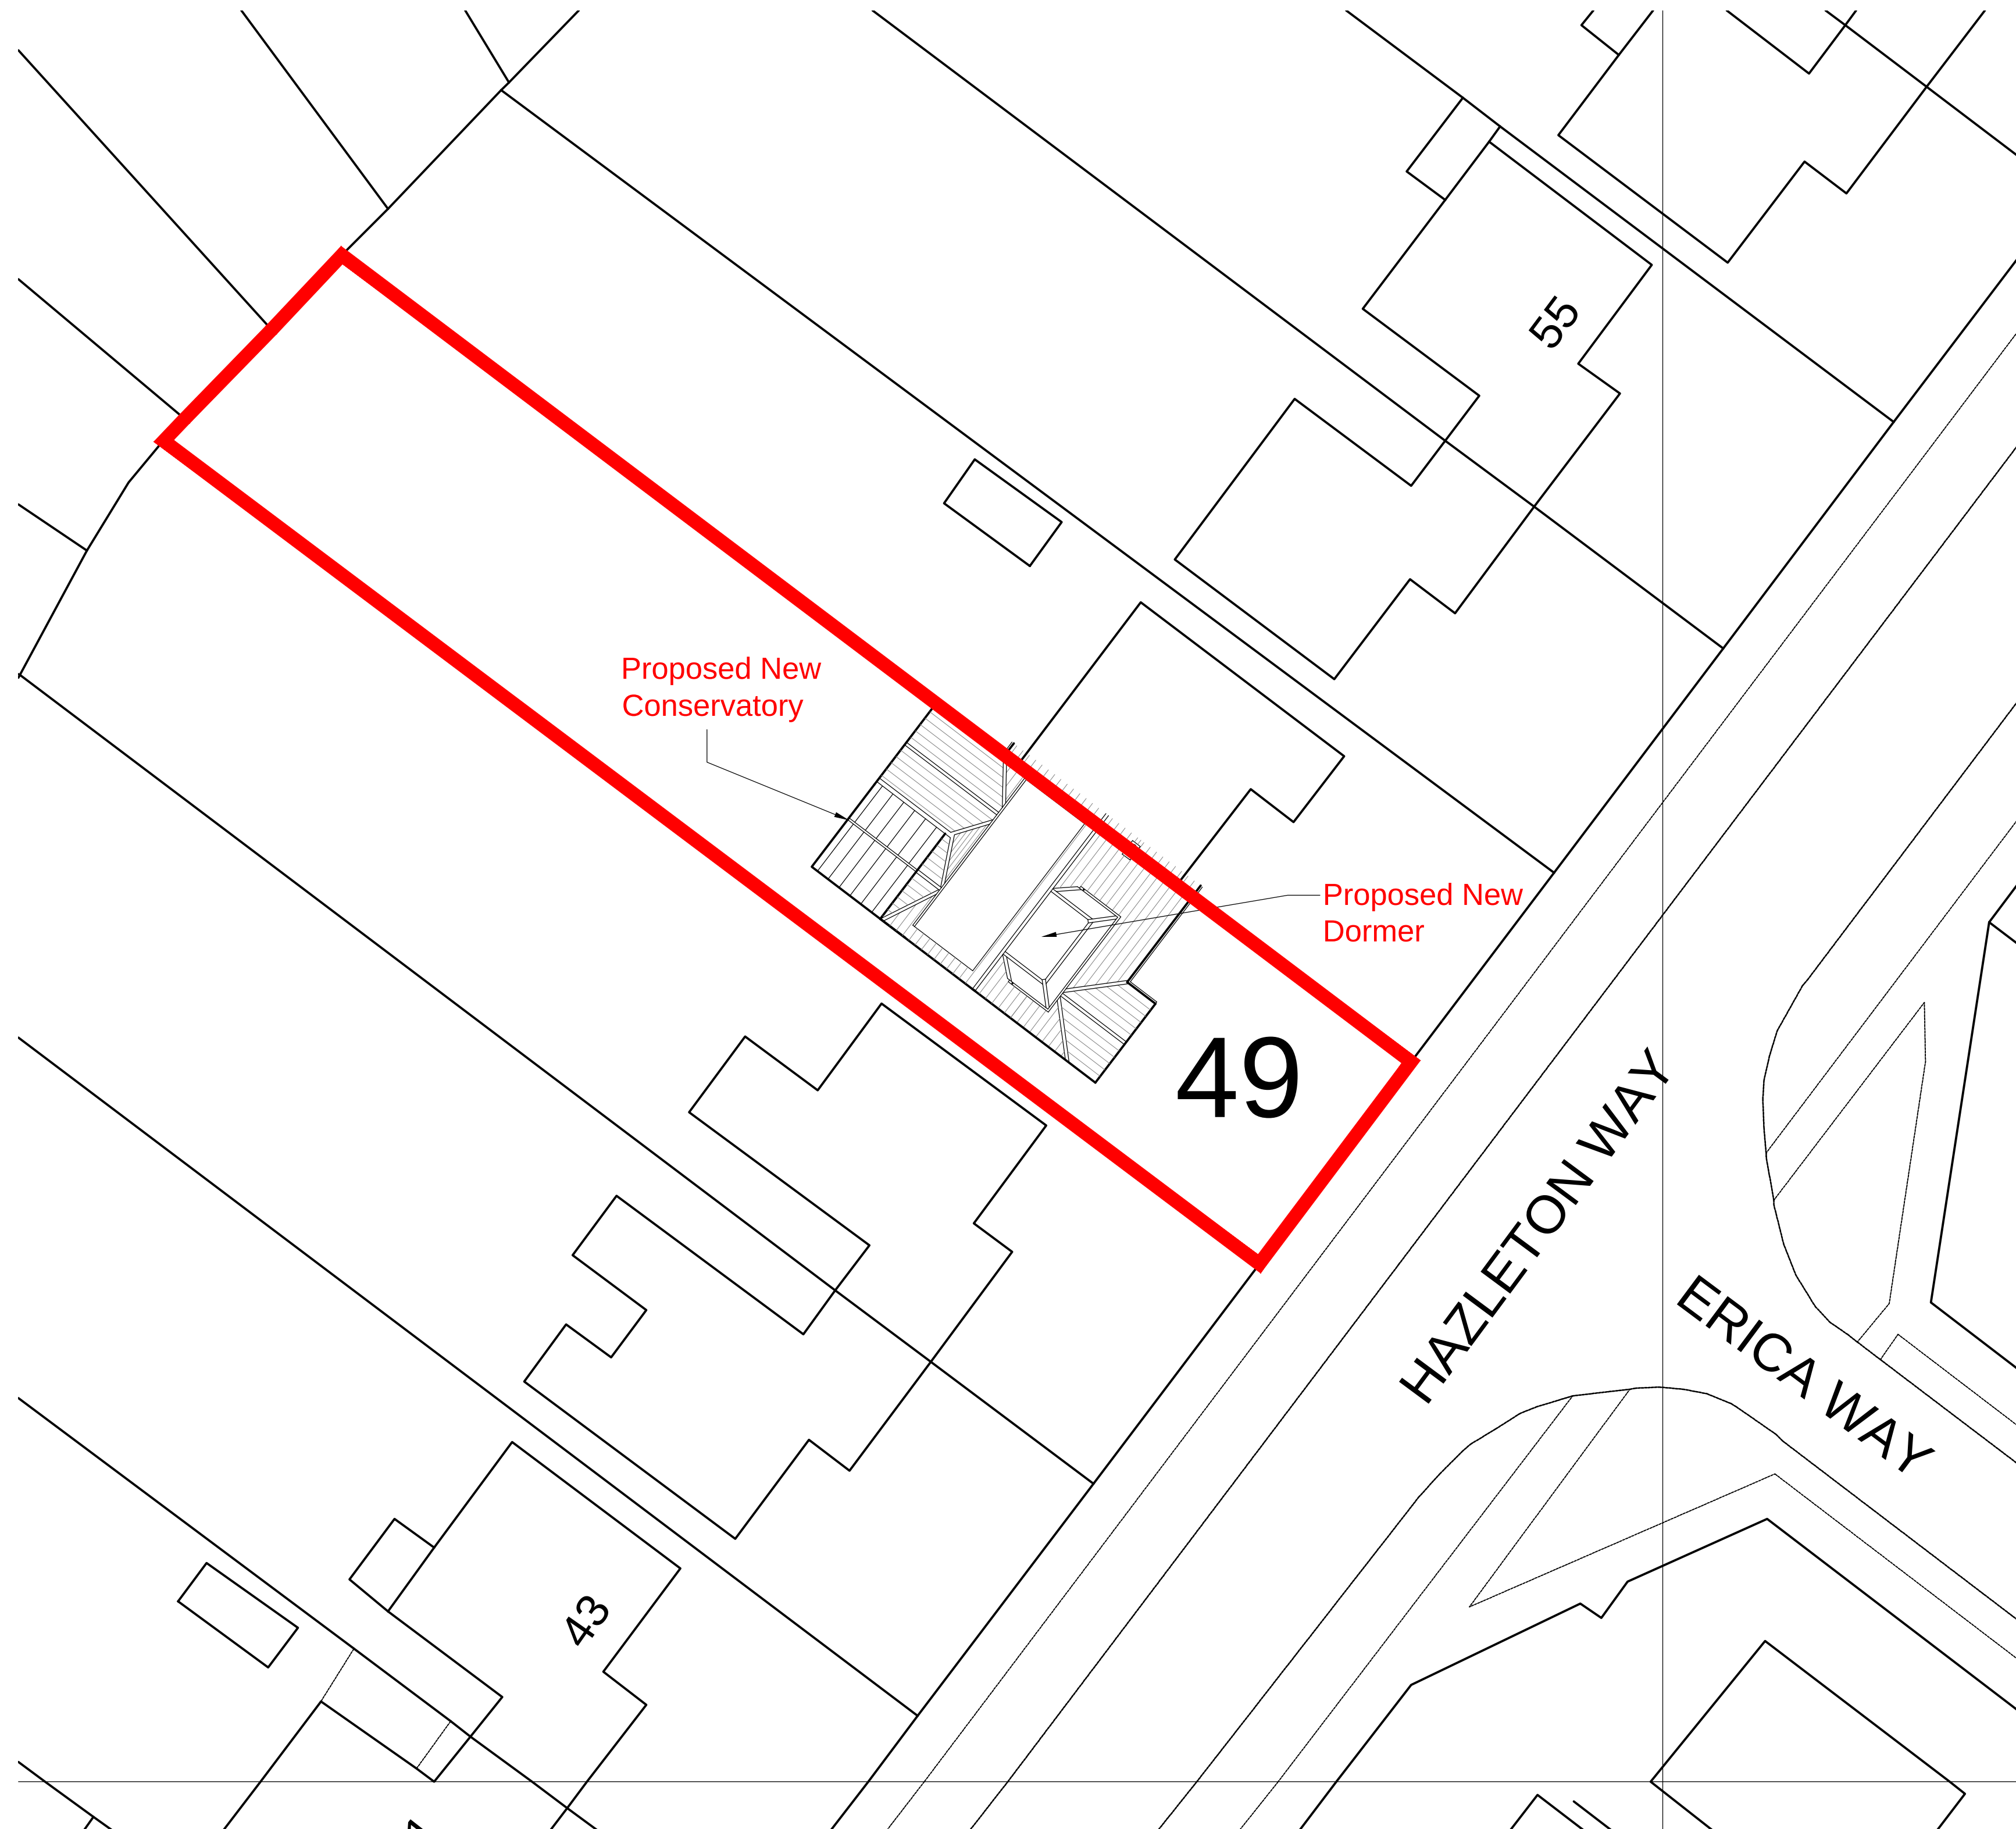

SITE PLAN

Scale - 1:200

A G Anderson Gould Design Ltd. Southern Workshops, Southwell Lane, Skewen, Hampshire, PO9 1RN. Tel:017977450526 Email: info@andergould.co.uk Web: www.andergould.co.uk Architectural Design & Drafting Service			
Client: Mr & Mrs R Aked			
Project title: Proposed Additional Front Dormer & New Conservatory 49 Hazleton Way Waterlooville Hampshire PO8 9BS			
Drawing Title: Site & Location Plans		Date June 13	
Drawing Status Planning	Drawn RG	Checked	
JOB No. AG-13-06-003	SCALE 1:1250 1:200	REV	
Copyright This drawing is the copyright of Anderson Gould Design LTD. and may not be copied, altered or reproduced in any way or passed to a third party without written authority. Do not scale @			