



SUPERSEDED

REVISIONS		
Rev.	Date	By

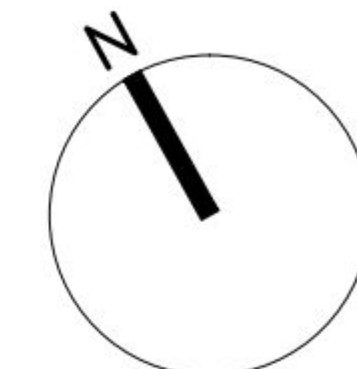

FLAT MIX:
1 BED APARTMENTS = 08
2 BED APARTMENTS = 02
TOTAL = 10

- 1 BED APARTMENTS
- 2 BED APARTMENTS
- COMMUNAL AREAS

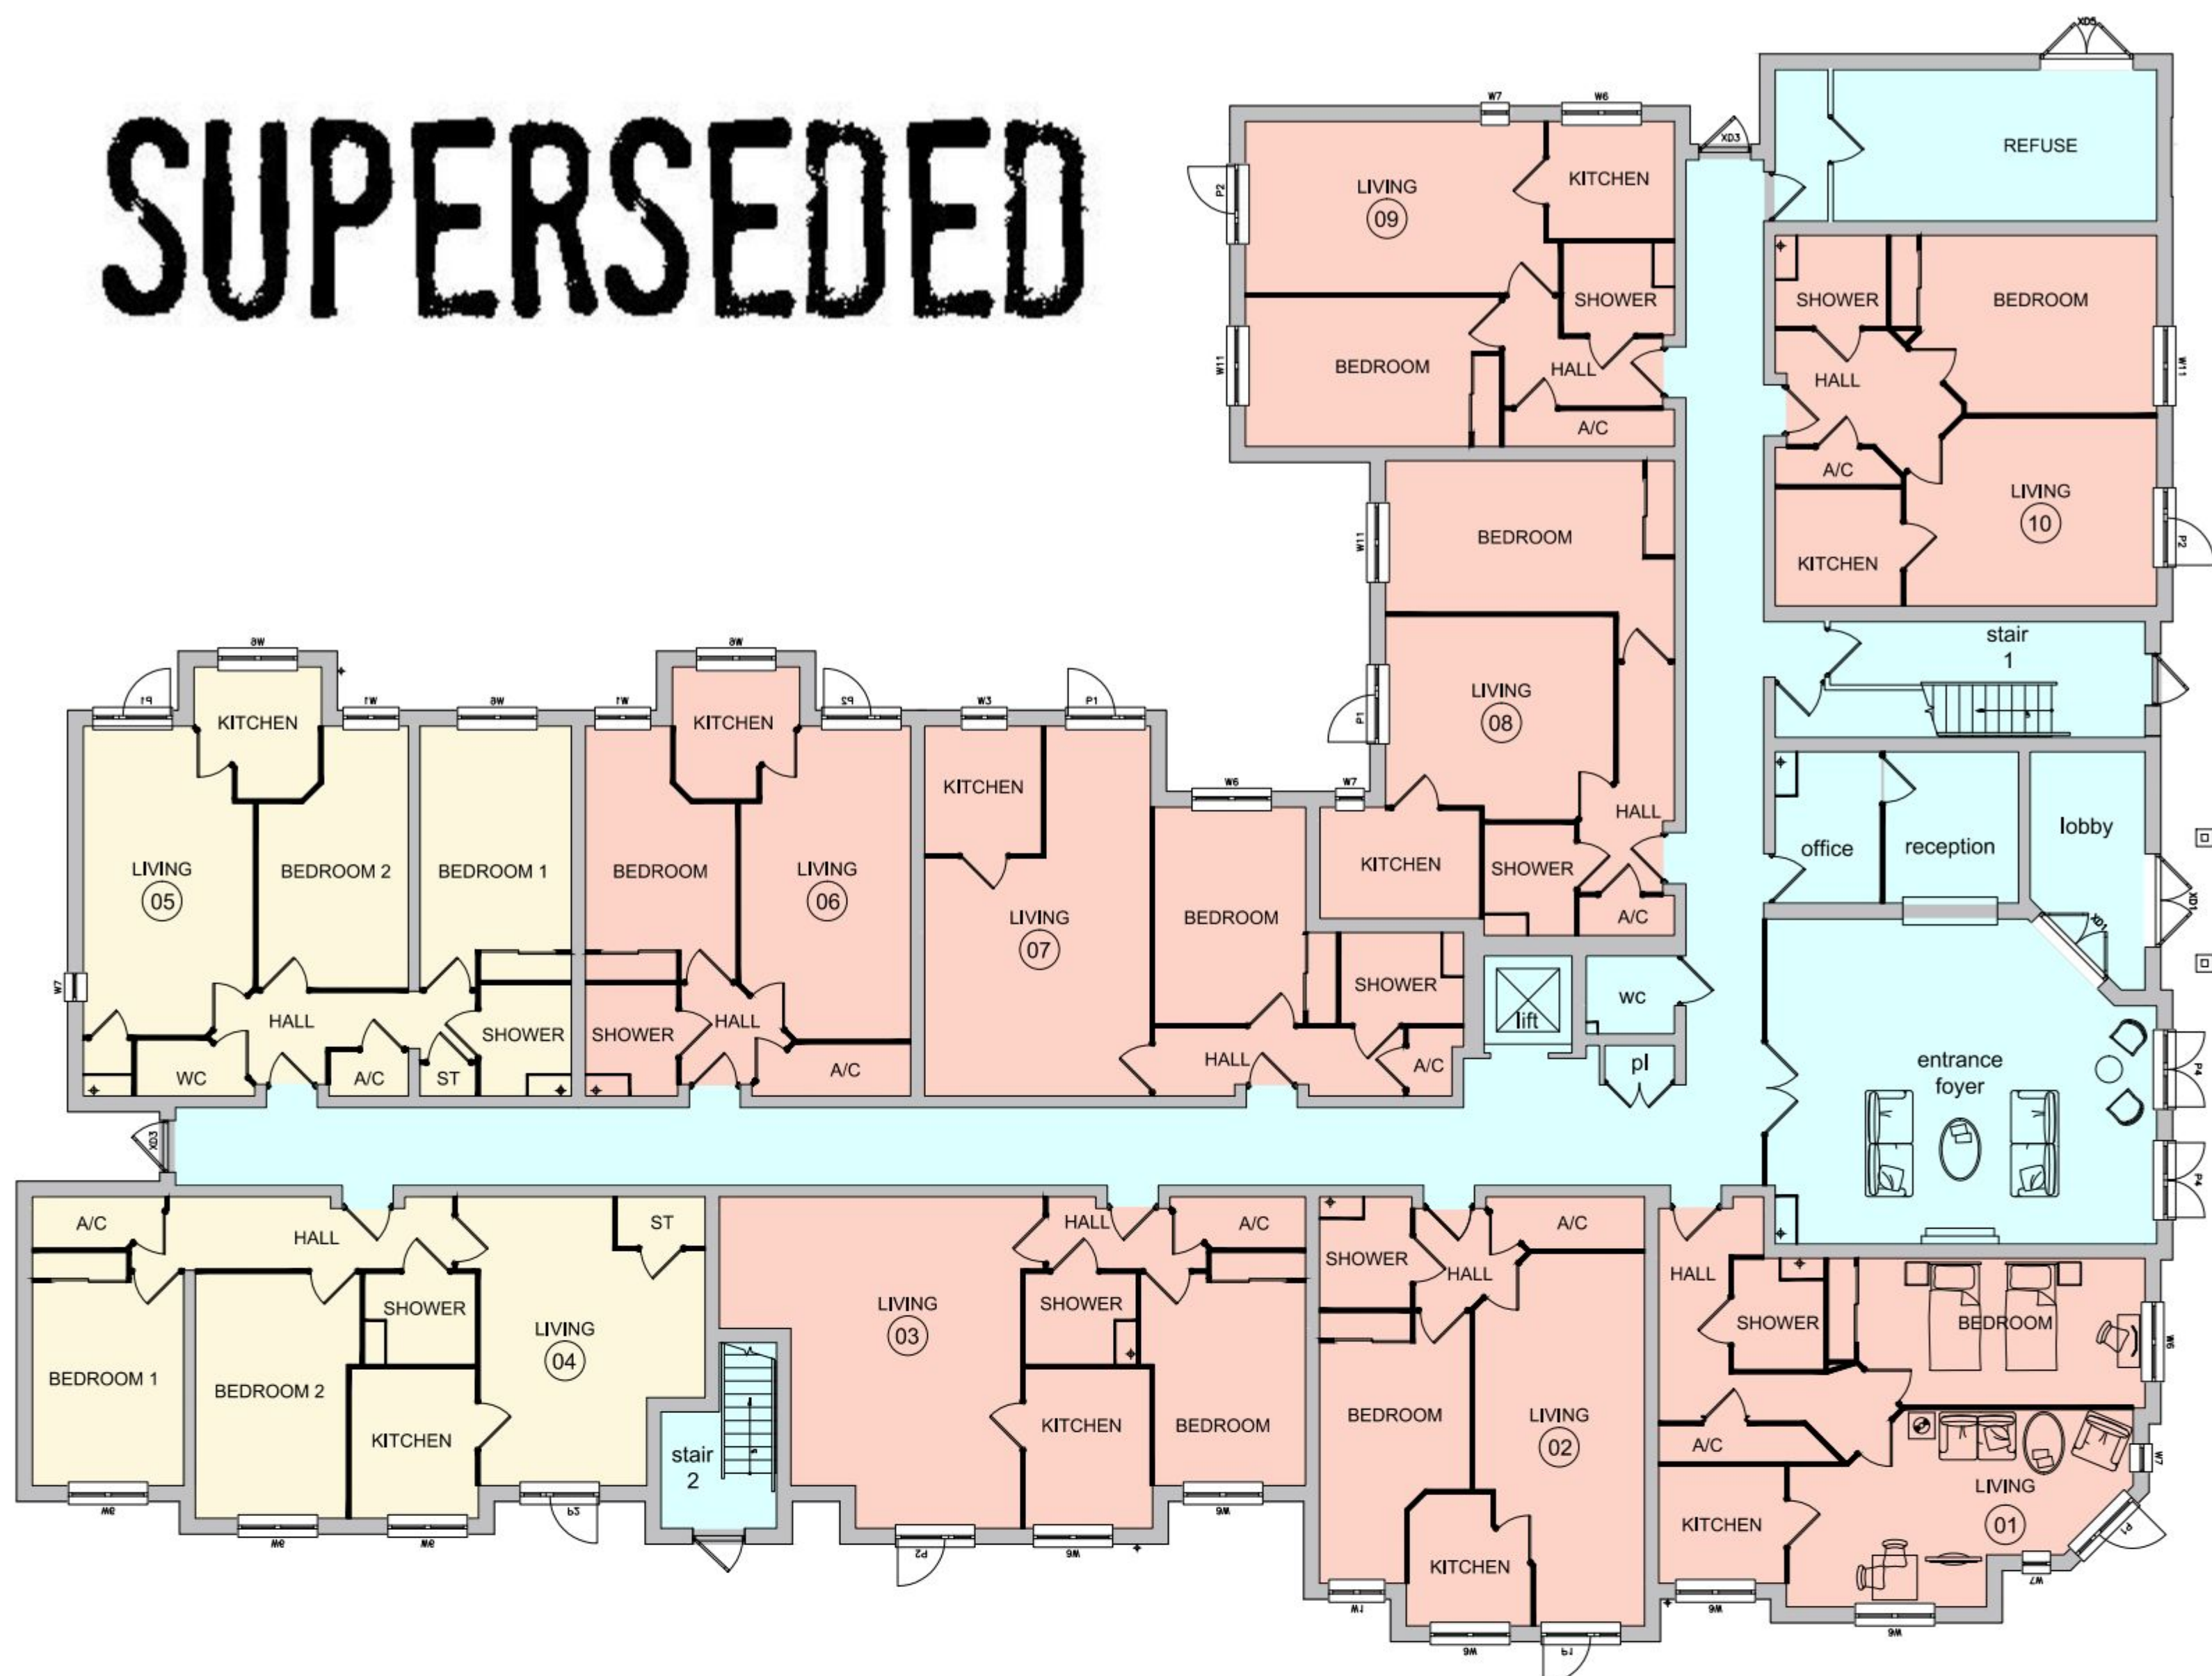


FLAT MIX:
1 BED APARTMENTS = 07
2 BED APARTMENTS = 04
TOTAL = 11

- 1 BED APARTMENTS
- 2 BED APARTMENTS
- COMMUNAL AREAS



Ground Floor Plan

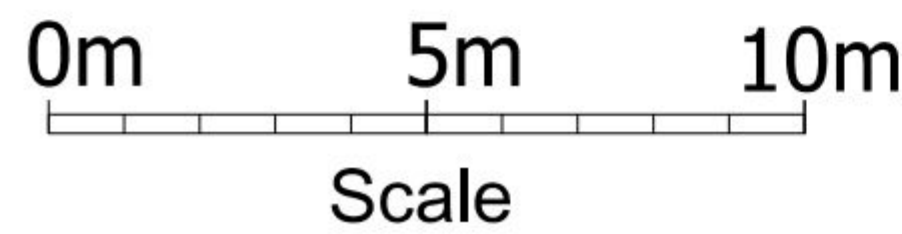

First Floor Plan

London Road, WaterlooVille - Proposed Sheltered Housing - Ground Floor & First Floor Plan

© 2014 PLANNING ISSUES

planningissues
TOWN PLANNING AND ARCHITECTURAL DESIGN

John Shelbourn RIBA
Group Design Director
Millstream House * Parkside
Bingley * West Yorkshire BD4 3SG
Telephone: (01423) 462109
Fax: (01423) 462101
Email: design@planningissues.co.uk

Client

Churchill
Retirement Living

Project Title

Proposed Sheltered Housing
London Road
WATERLOOVILLE

Drawing Title

GROUND FLOOR & FIRST FLOOR PLAN

Scale: 1:100 @ A1 Date: JAN 2015

Drawn	SRB	Checked	RKP/JFS
Drawing No.	10072WV - P03	Rev.	