


Scale for planning purposes only.
Contractors to confirm all dimensions before
commencing work on site or shop drawings.
STAINSBYARCHITECT to be notified of any
discrepancies.

Filepath: J : Horndean Road

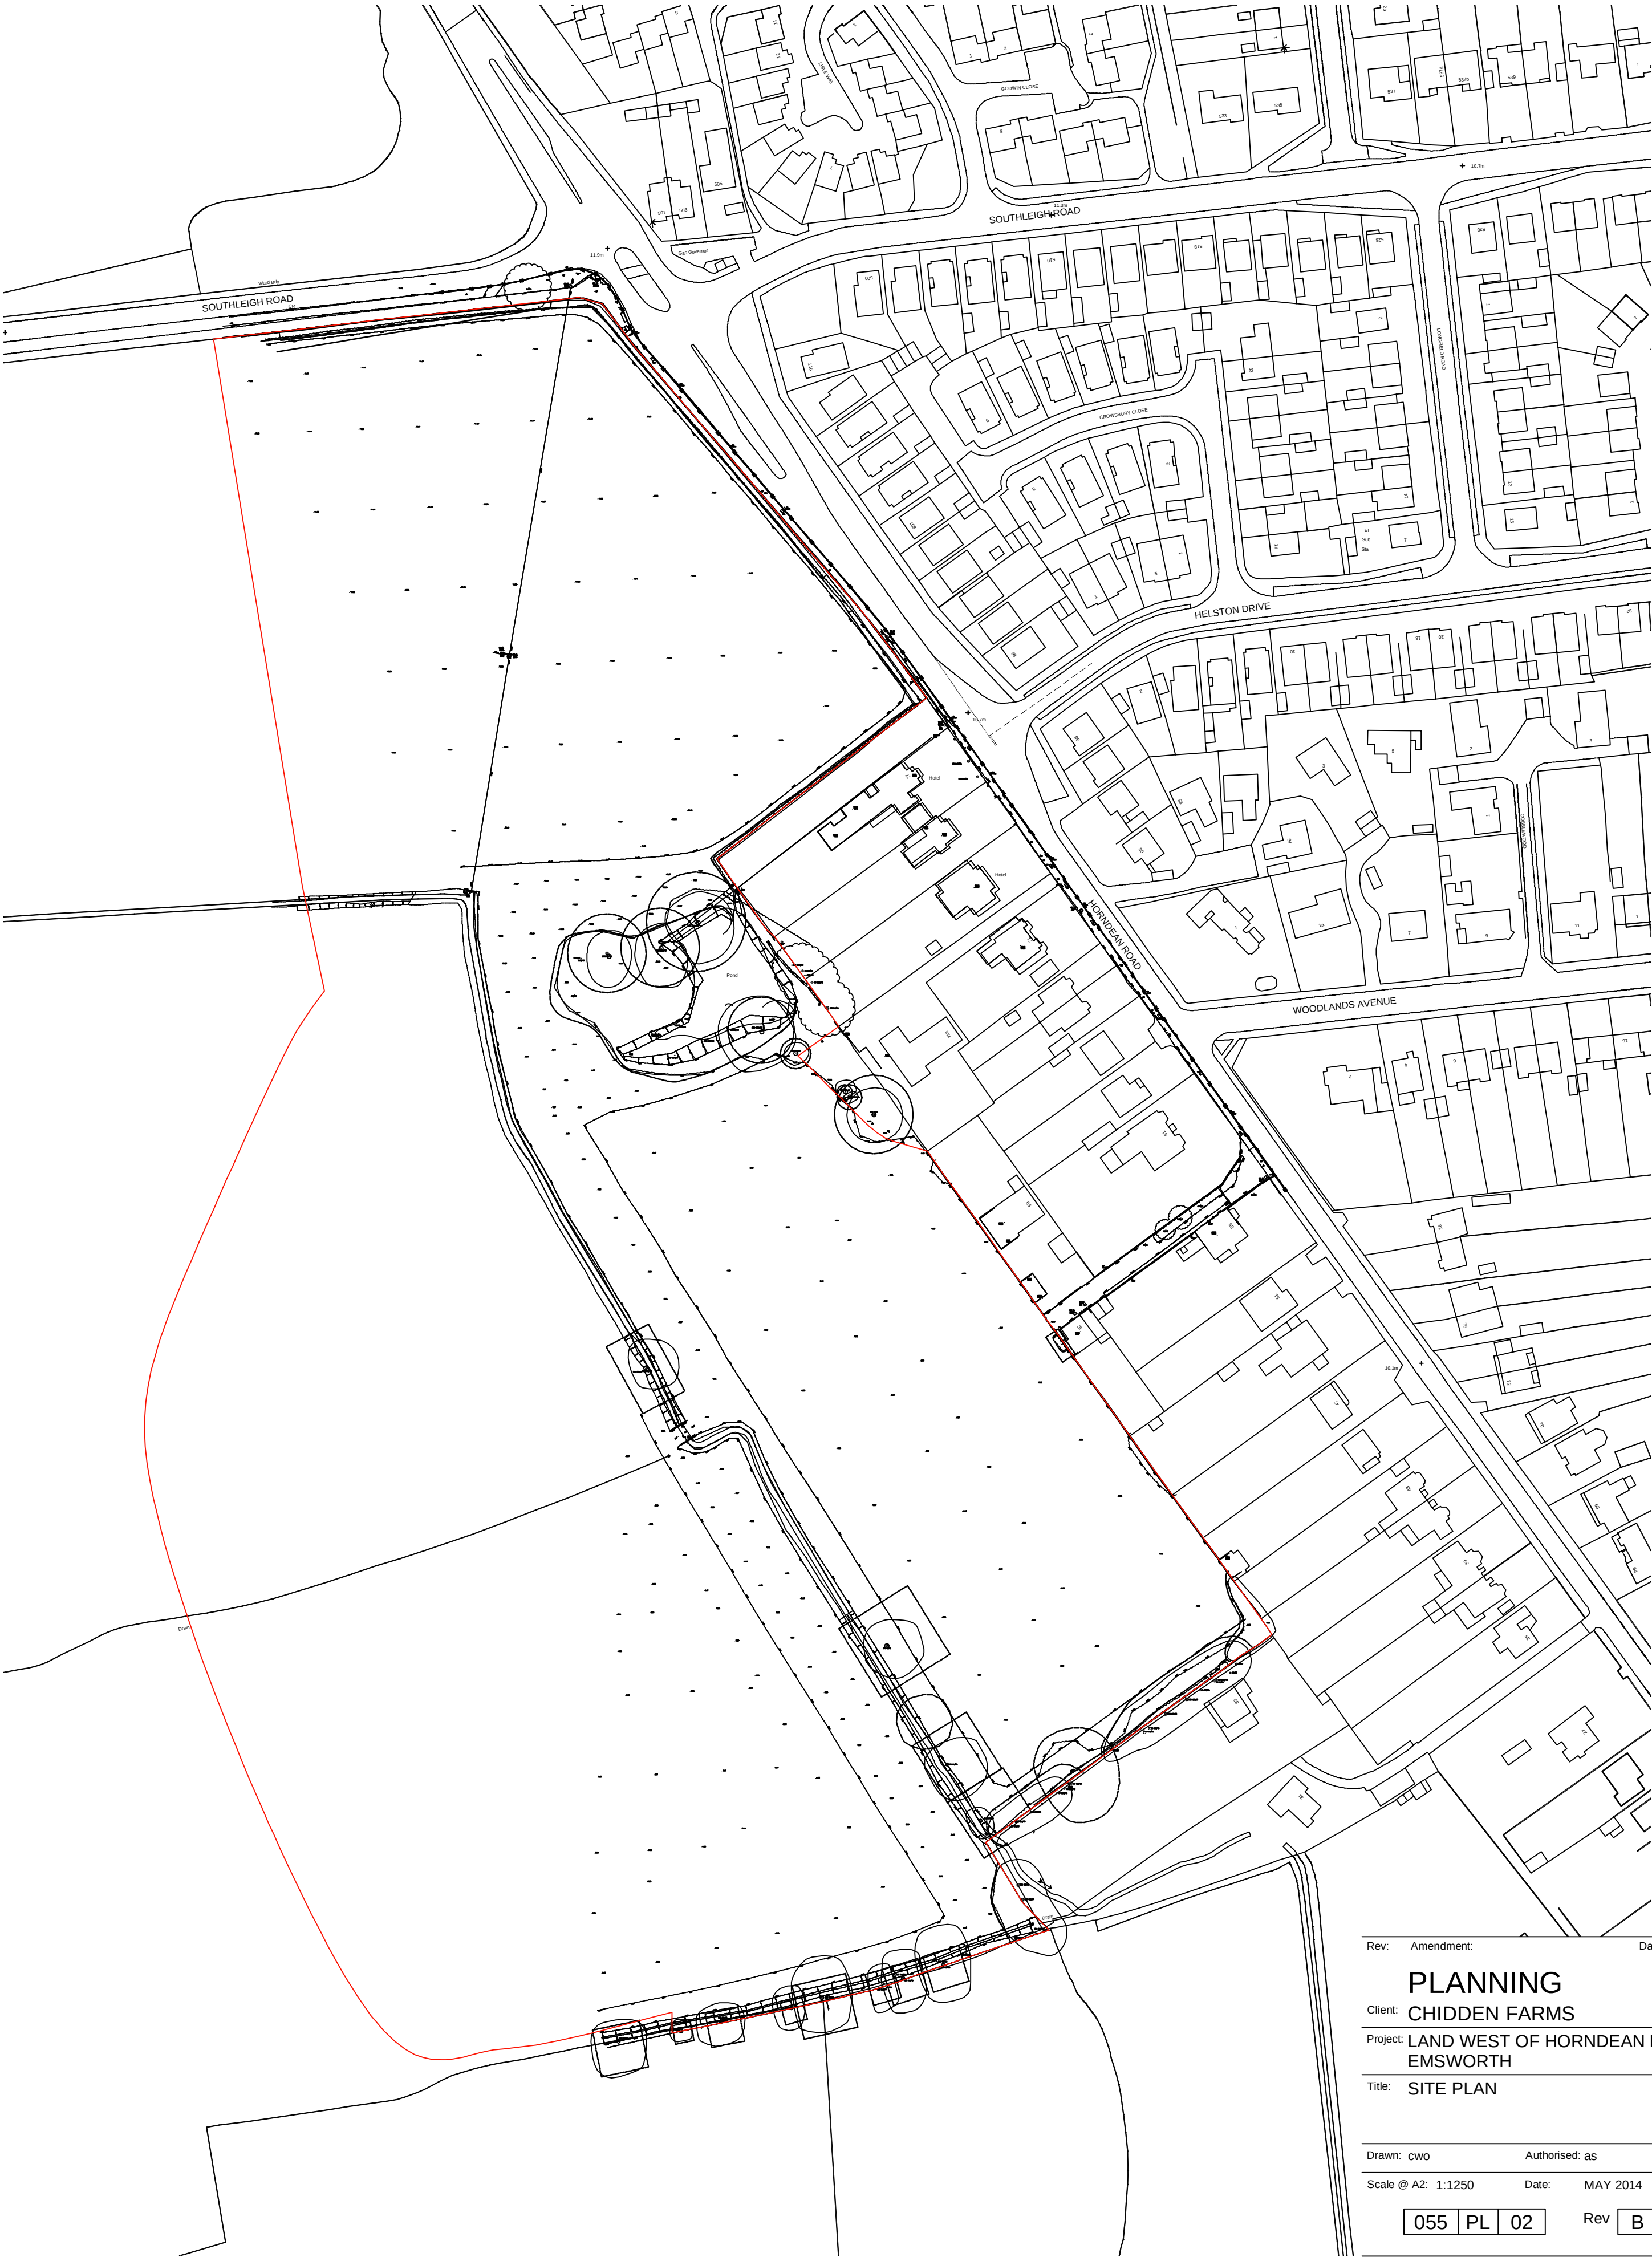

Rev: Amendment: Date:

PLANNING

Client: **CHIDDEN FARMS**

Project: **LAND WEST OF HORNDUAN ROAD
EMSWORTH**

Title: **SITE PLAN**

Drawn: cwo Authorised: as

Scale @ A2: 1:1250 Date: MAY 2014

055 PL 02 Rev B

STAINSBYARCHITECT

TAB HOUSE
TILFORD ROAD
HINDHEAD
SURREY
GU26 6RA

T 01428 607808
M 07775 357367
E andrew.stainsby@stainsbyarchitect.com

©

