



NOTES

- GENERAL NOTES:**
- 1. THIS DRAWING IS TO BE READ IN CONJUNCTION WITH THE OTHER RELEVANT CONSULTANTS DRAWINGS.
 - 2. ALL FINISHES ARE TO CONFORM TO THE CURRENT BUILDING REGULATIONS.
 - 3. REFER TO A SEPARATE DOCUMENT FOR THE DESIGNERS RISK ASSESSMENT.
 - 4. ALL WORKS OR MATERIALS INDICATED ON THIS DRAWING ARE TO BE TO THE LATEST RELEVANT BRITISH STANDARDS AND CARRIED OUT IN ACCORDANCE WITH THE BRITISH STANDARDS CODES OF PRACTICE OR RECOGNIZED INSTITUTE OR TRADE ASSOCIATION RECOMMENDATIONS AND PUBLICATIONS.

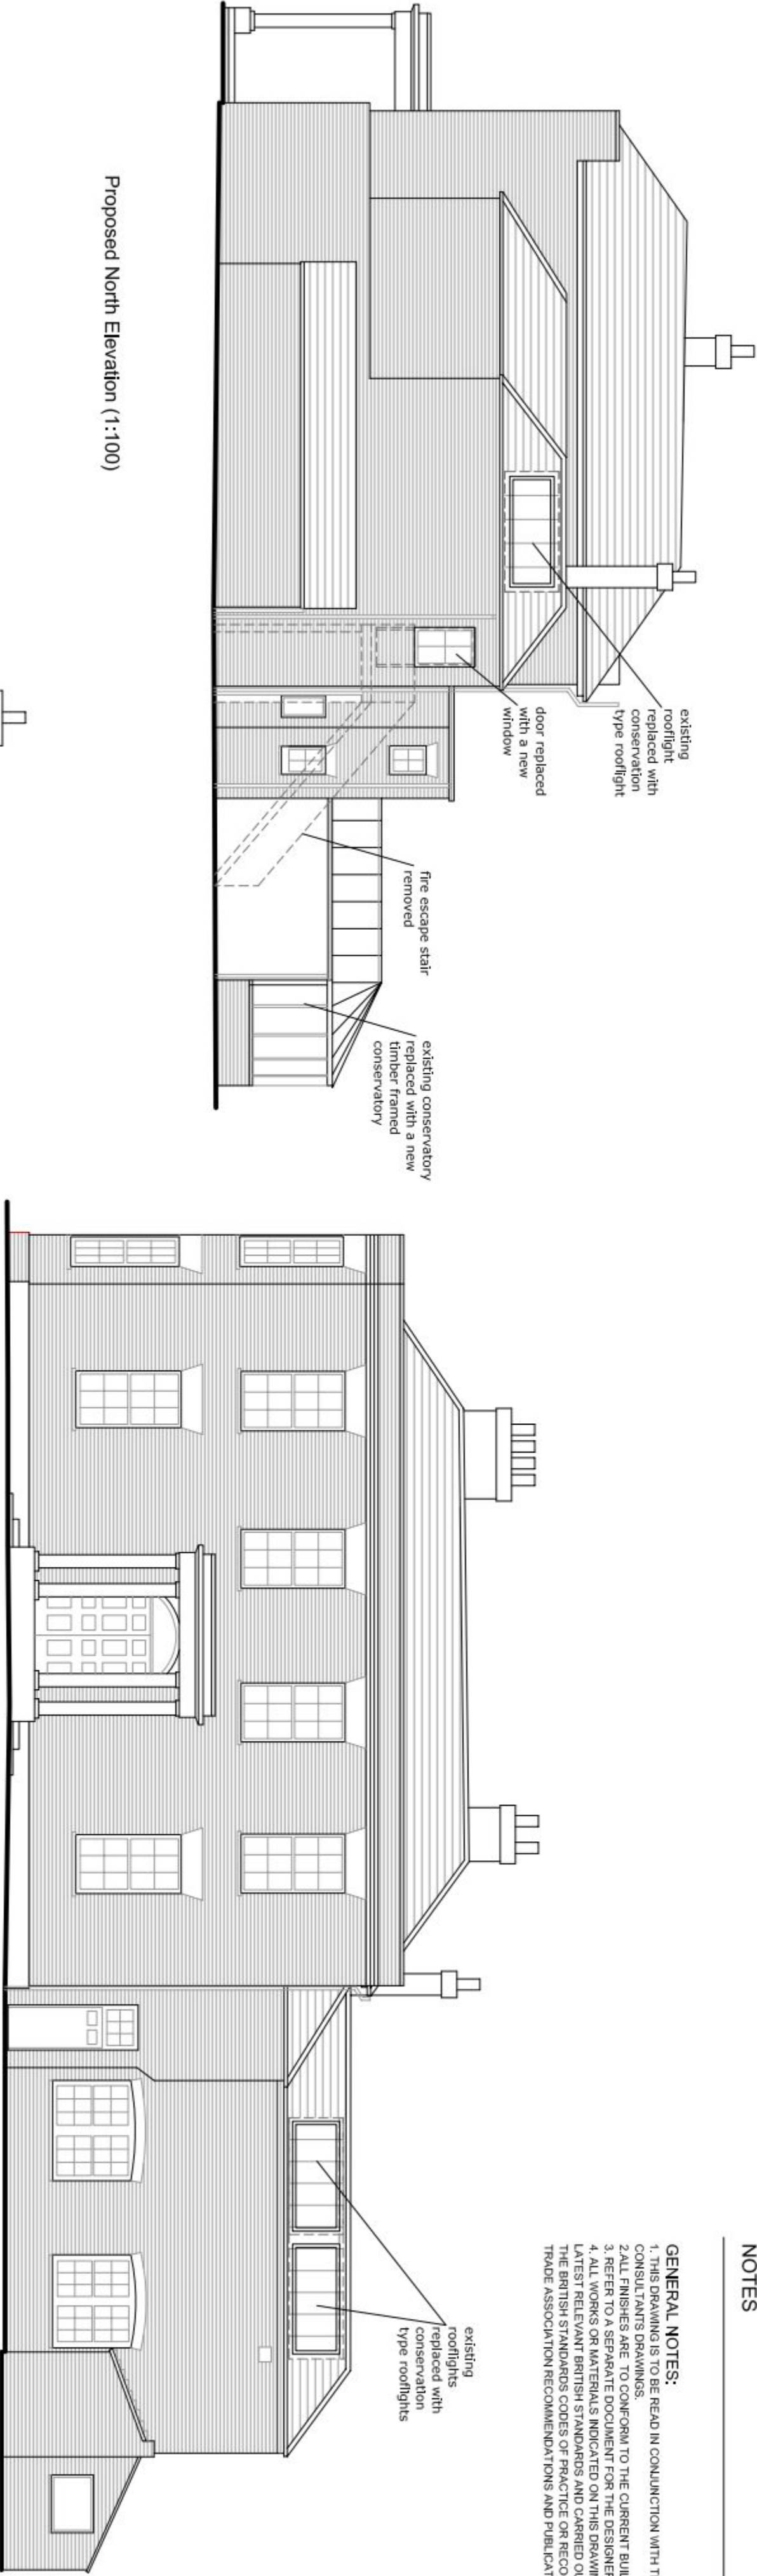


Proposed East Elevation (1:100)

PLANNING

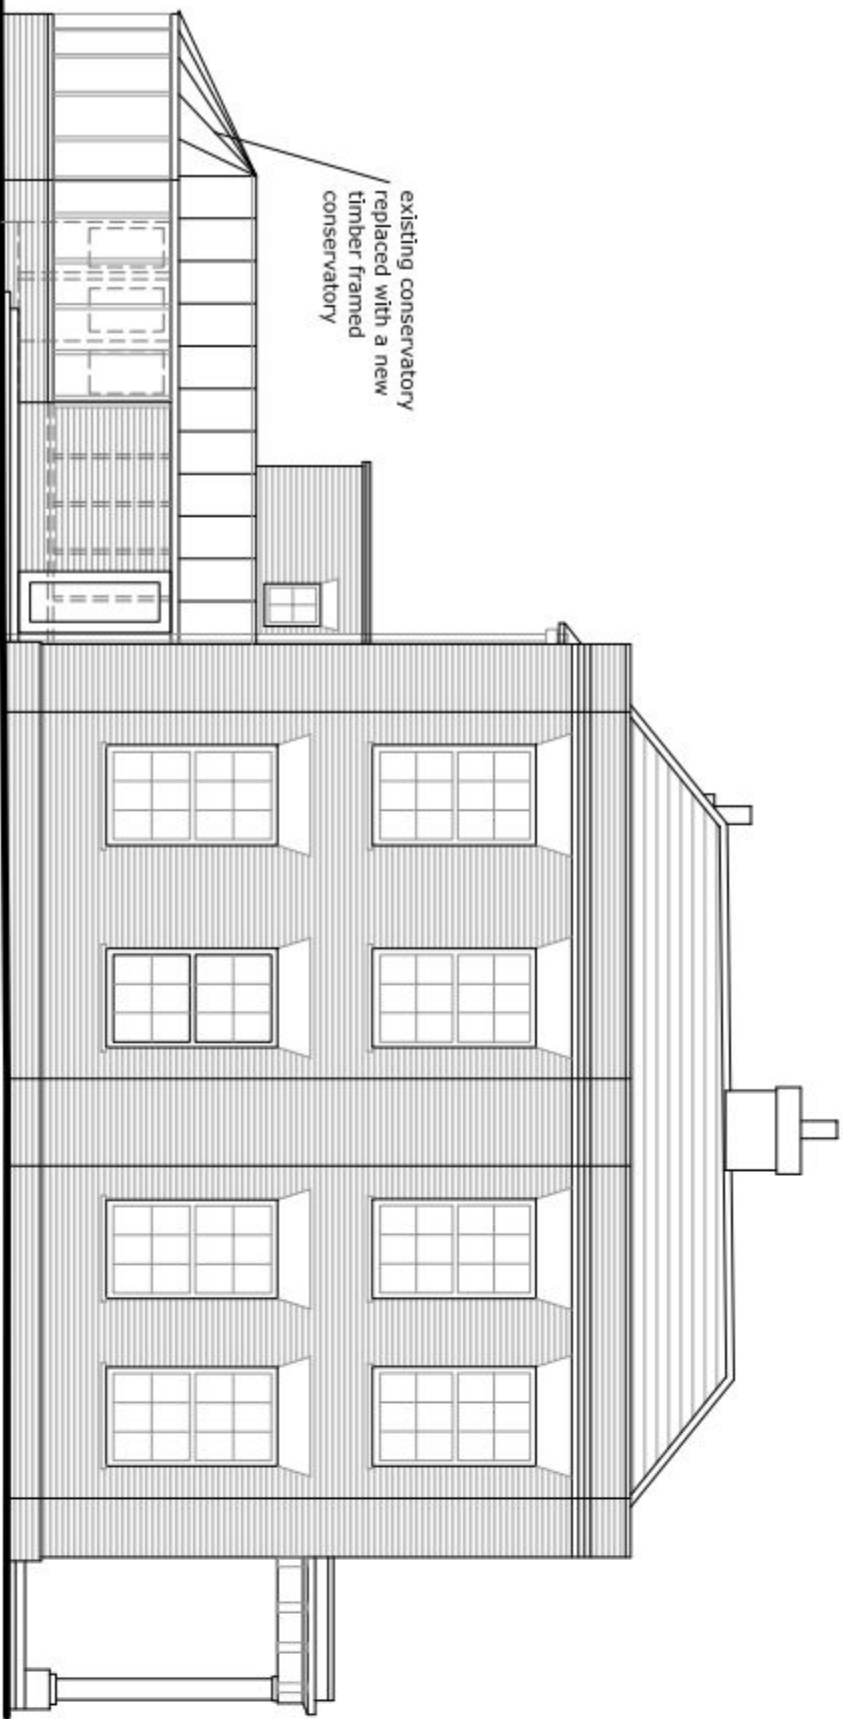

Proposed South Elevation (1:100)

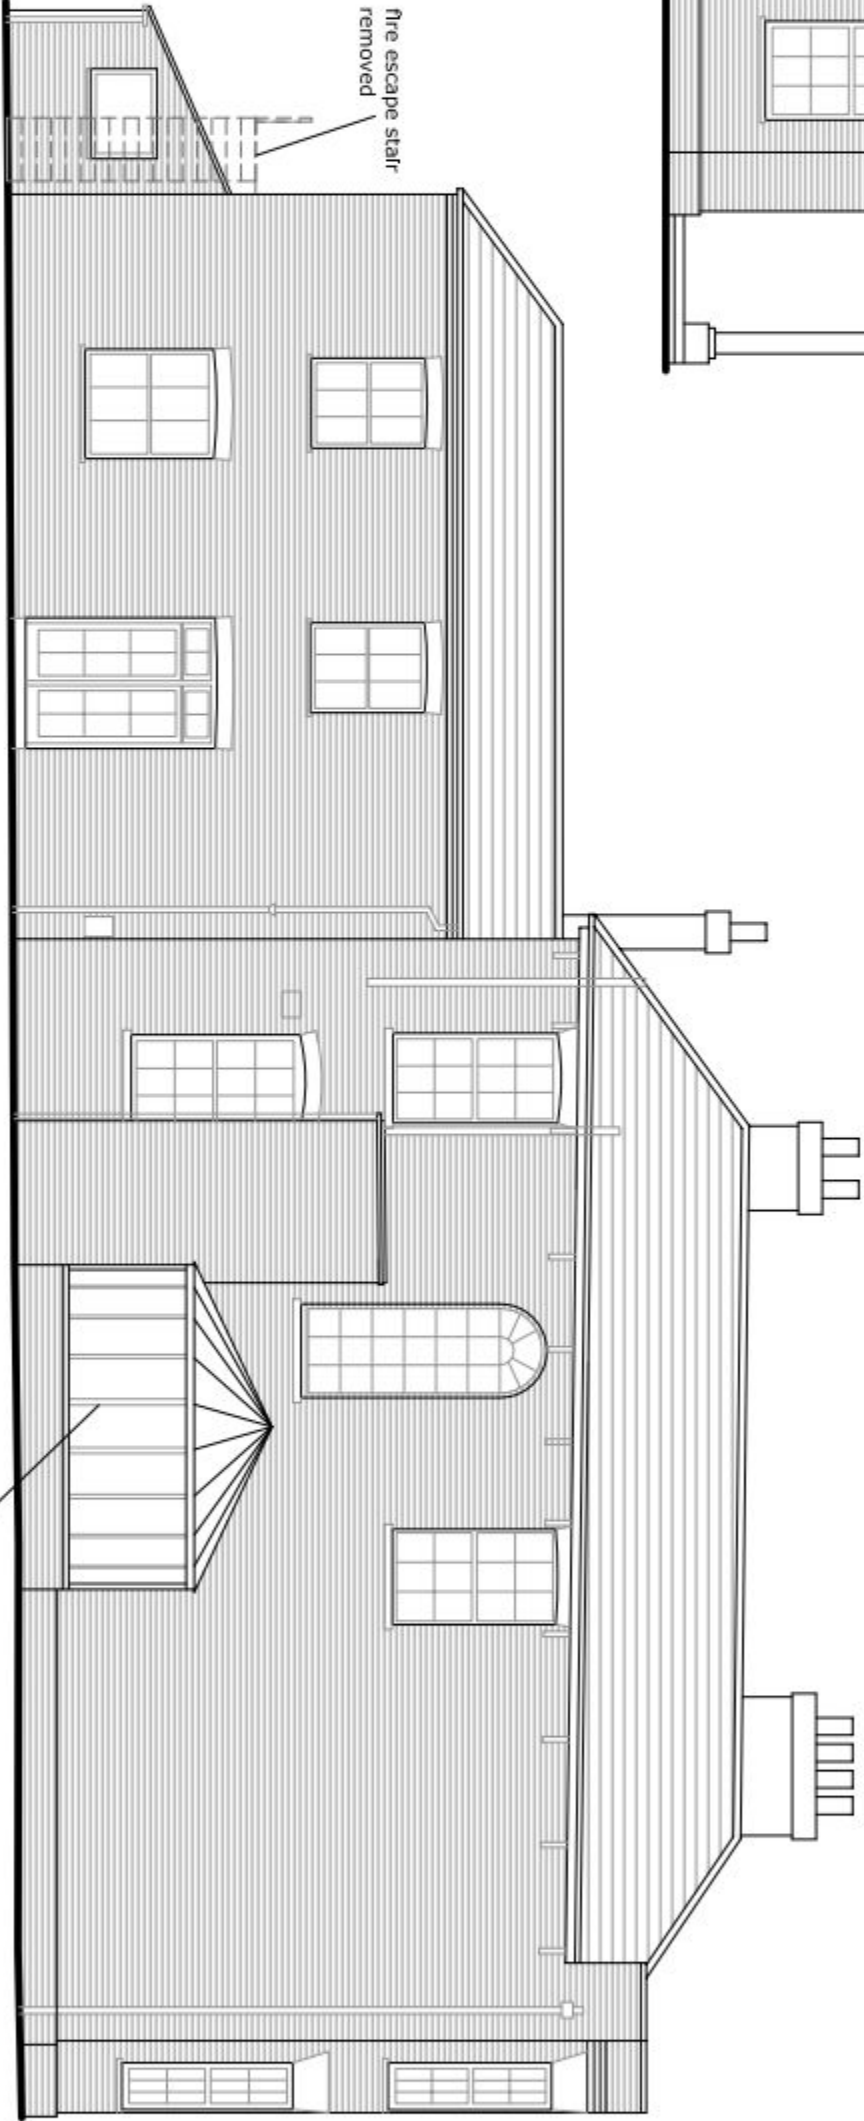

48.0m DATUM

Proposed West Elevation (1:100)



Client :			
THE OWEN AGENCY LTD			
Project :			
HALL PLACE, SOUTH STREET, CONVERSION TO FORM RESIDENTIAL DWELLINGS			
Drawing Title :			
PROPOSED ELEVATIONS			
Revision			
Revision	Date	Description	Drawn
Client :			
Brankesmere House			
Queens Crescent, Southsea			
Portsmouth PO5 3HT			
Hampshire England			
Tel: (023) 927 55 333			
Fax: (023) 927 55 222			
E-Mail: admin@plcarchitects.com			
ARCHITECTS Web: www.plcarchitects.com			
Client :			
THE OWEN AGENCY LTD			
Project :			
HALL PLACE, SOUTH STREET, CONVERSION TO FORM RESIDENTIAL DWELLINGS			
Drawing Title :			
PROPOSED ELEVATIONS			
Revision			
Revision	Date	Description	Drawn
Client :			
Brankesmere House			
Queens Crescent, Southsea			
Portsmouth PO5 3			