


A3					
HouseType	2B3P	Variant	A	HouseType	2B4P
Bedrooms	2	Persons	3	Bedrooms	2
Sq. ft finish	631	Sq. ft finish	57.89	Sq. ft finish	742
Sq. ft structural	624	Sq. m structural	58.65	Sq. m structural	751
Sq. ft structural	624	Sq. m structural	58.65	Sq. m structural	751
Sq. ft structural	624	Sq. m structural	58.65	Sq. m structural	751

scale 1:100



SUPERSEDED

First Floor Plan

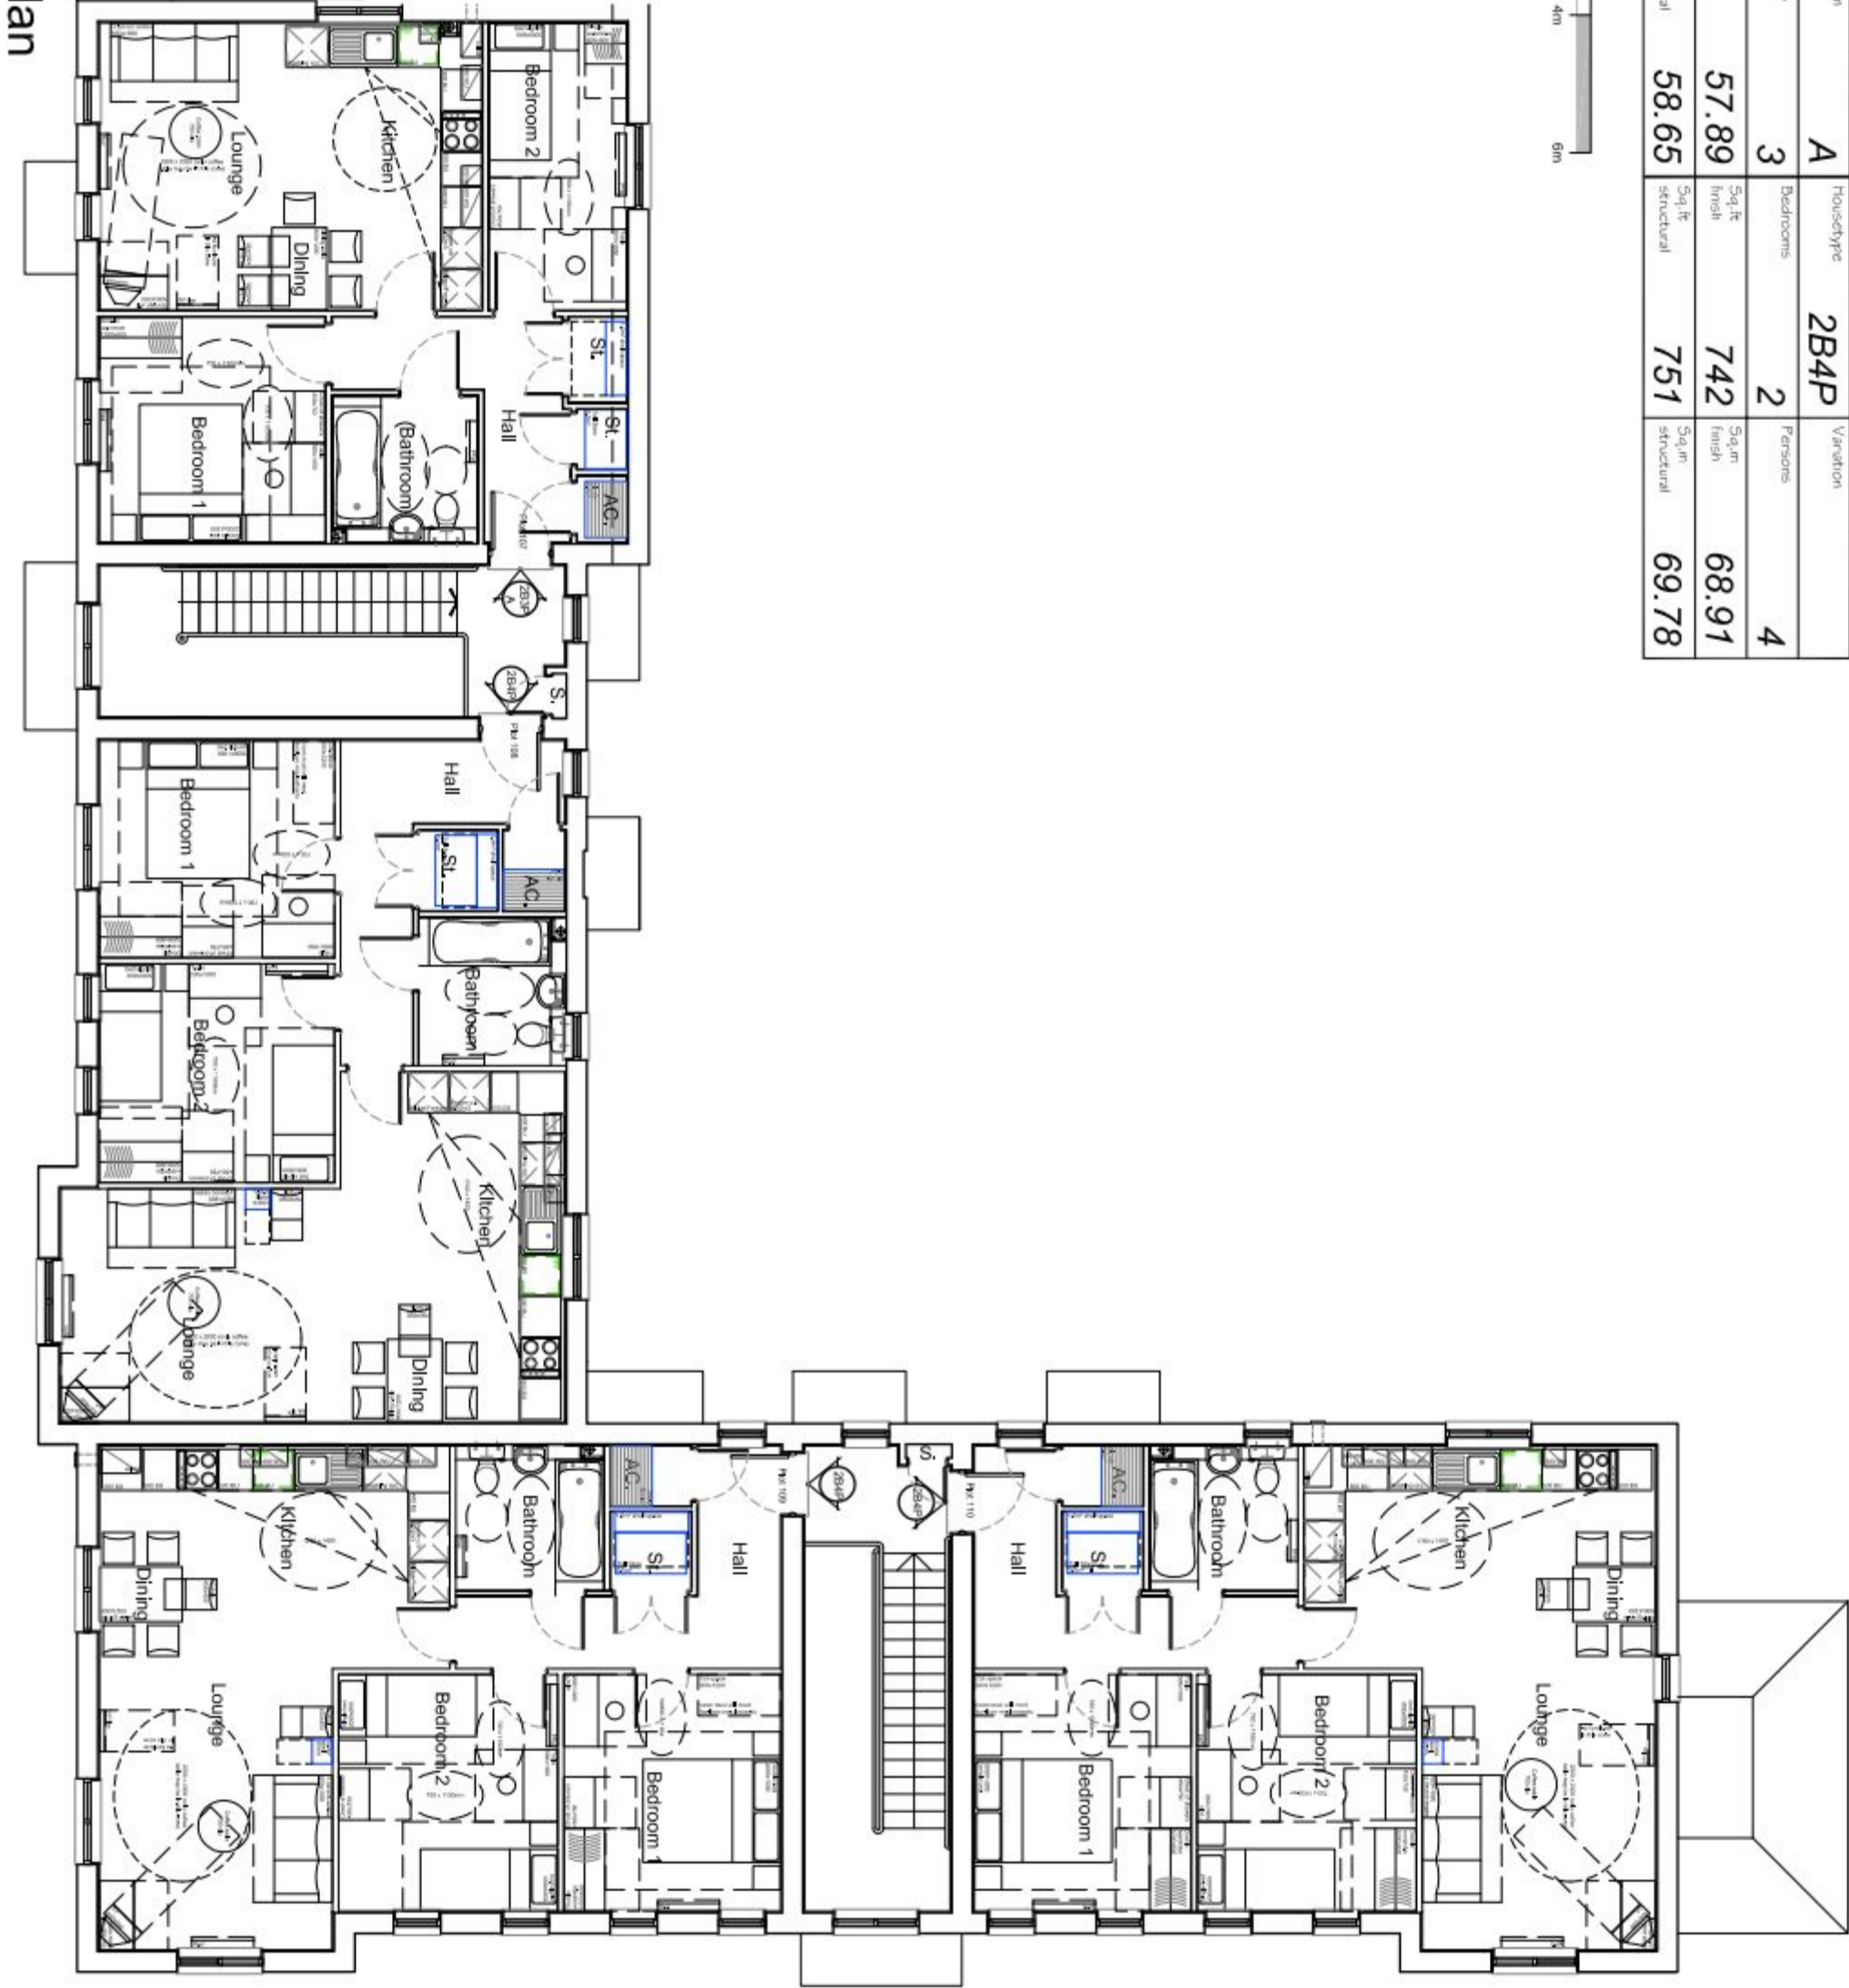

NOTES

Permission is granted to scale from this drawing for the purpose of Local Authority Planning Approval only. In all other circumstances DO NOT scale from this drawing. Please contact this office for any additional information required.

Contractors, Sub Contractors and Suppliers are to check all relevant dimensions and levels of the site and building before commencing any stop drawings or building work. Any discrepancies should be recorded to the Architect.

Where applicable the drawing is to be read in conjunction with the Consultant's drawings.

This drawing is the copyright of Telford King Ltd & All rights reserved.

Ordinance Survey Data © Crown Copyright. All rights reserved. Licence No. 100007356

REV	DESCRIPTION	DATE	AUTH	CHKD
-----	-------------	------	------	------

PLANNING

TILLOW KING

ARCHITECTS : URBAN DESIGNERS : SUSTAINABILITY CONSULTANTS

Building Ltd, The Orange, Fenway Road, Haverhill, Cambridgeshire, CB9 6AT

tel: 01753 267703 fax: 01753 267707 email: info@tillovingking.co.uk

PROJECT

Berewood, Phase 2

Waterlooville

For: Redrow Homes (Southern)

DRAWING

Flats Block C

Plots 110-117

Floor Plans sheet 2 of 2

SCALE	DATE	AUTHOR	CHKD
1:100 @ A3	Nov 2013	AS	
JOB NO.	DRAWING NO.	REV	
REDR130524	P.110-117.p2		