




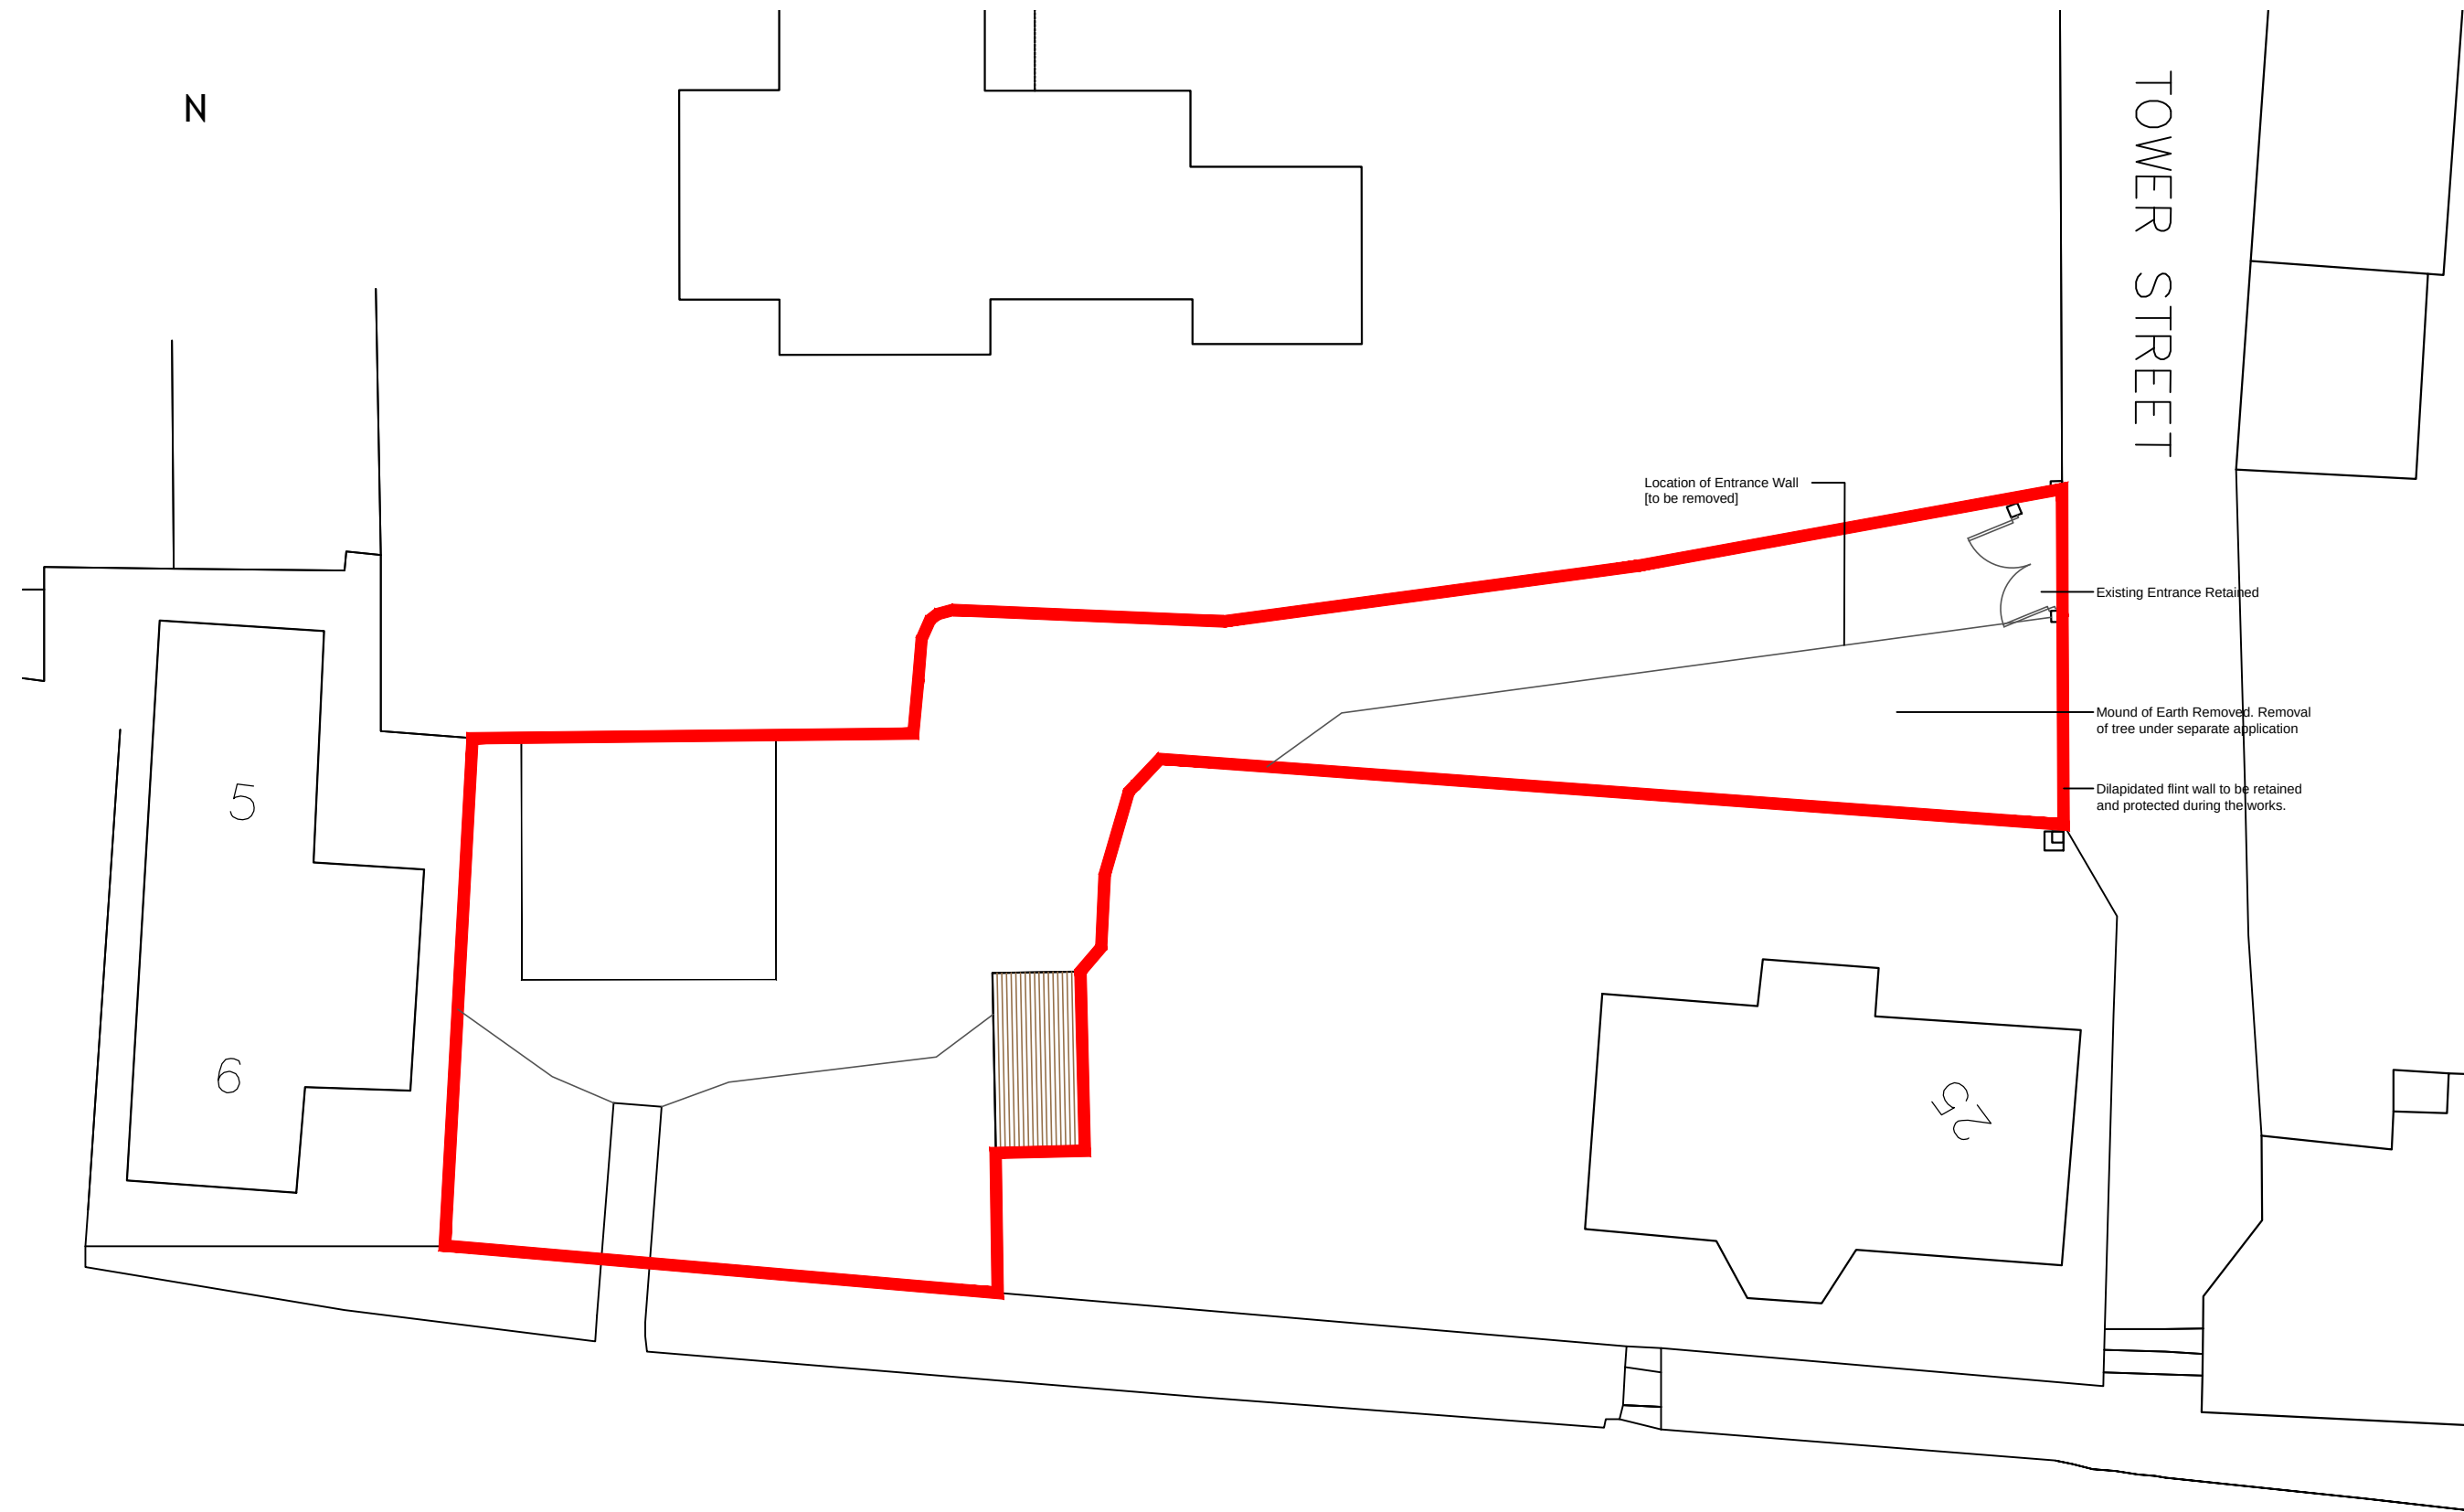


Proposed Site Location Plan @ 1:200

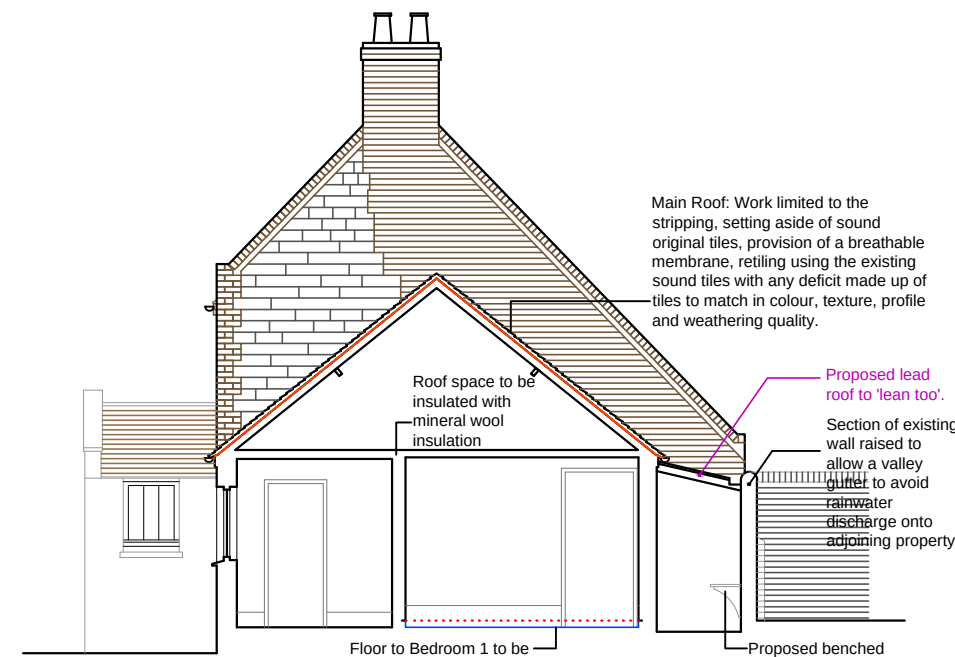


Proposed Section AA @ 1:100

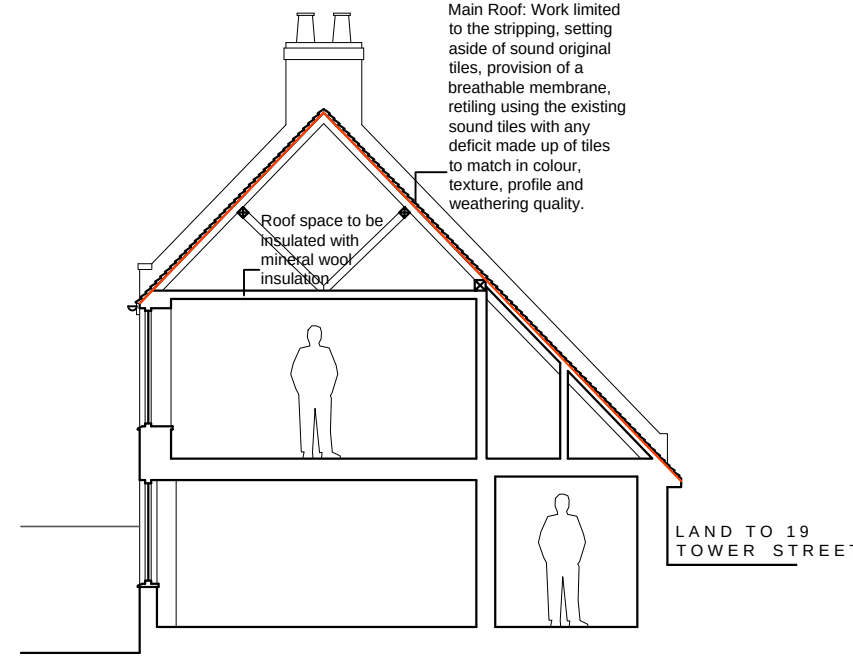


Proposed Section BB @ 1:100

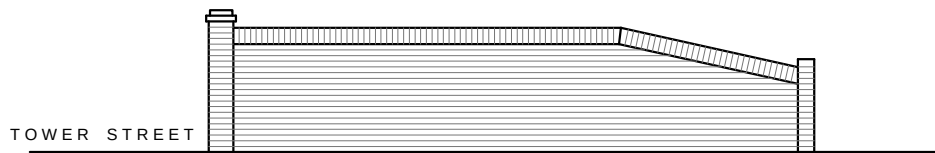


Existing Entrance Wall @ 1:100

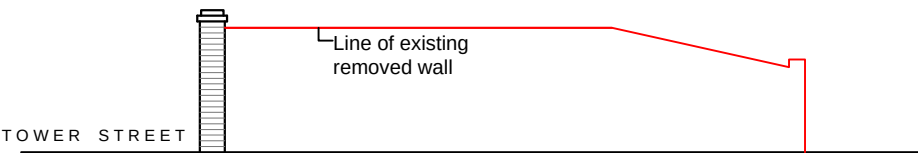

Proposed Entrance Wall @ 1:100

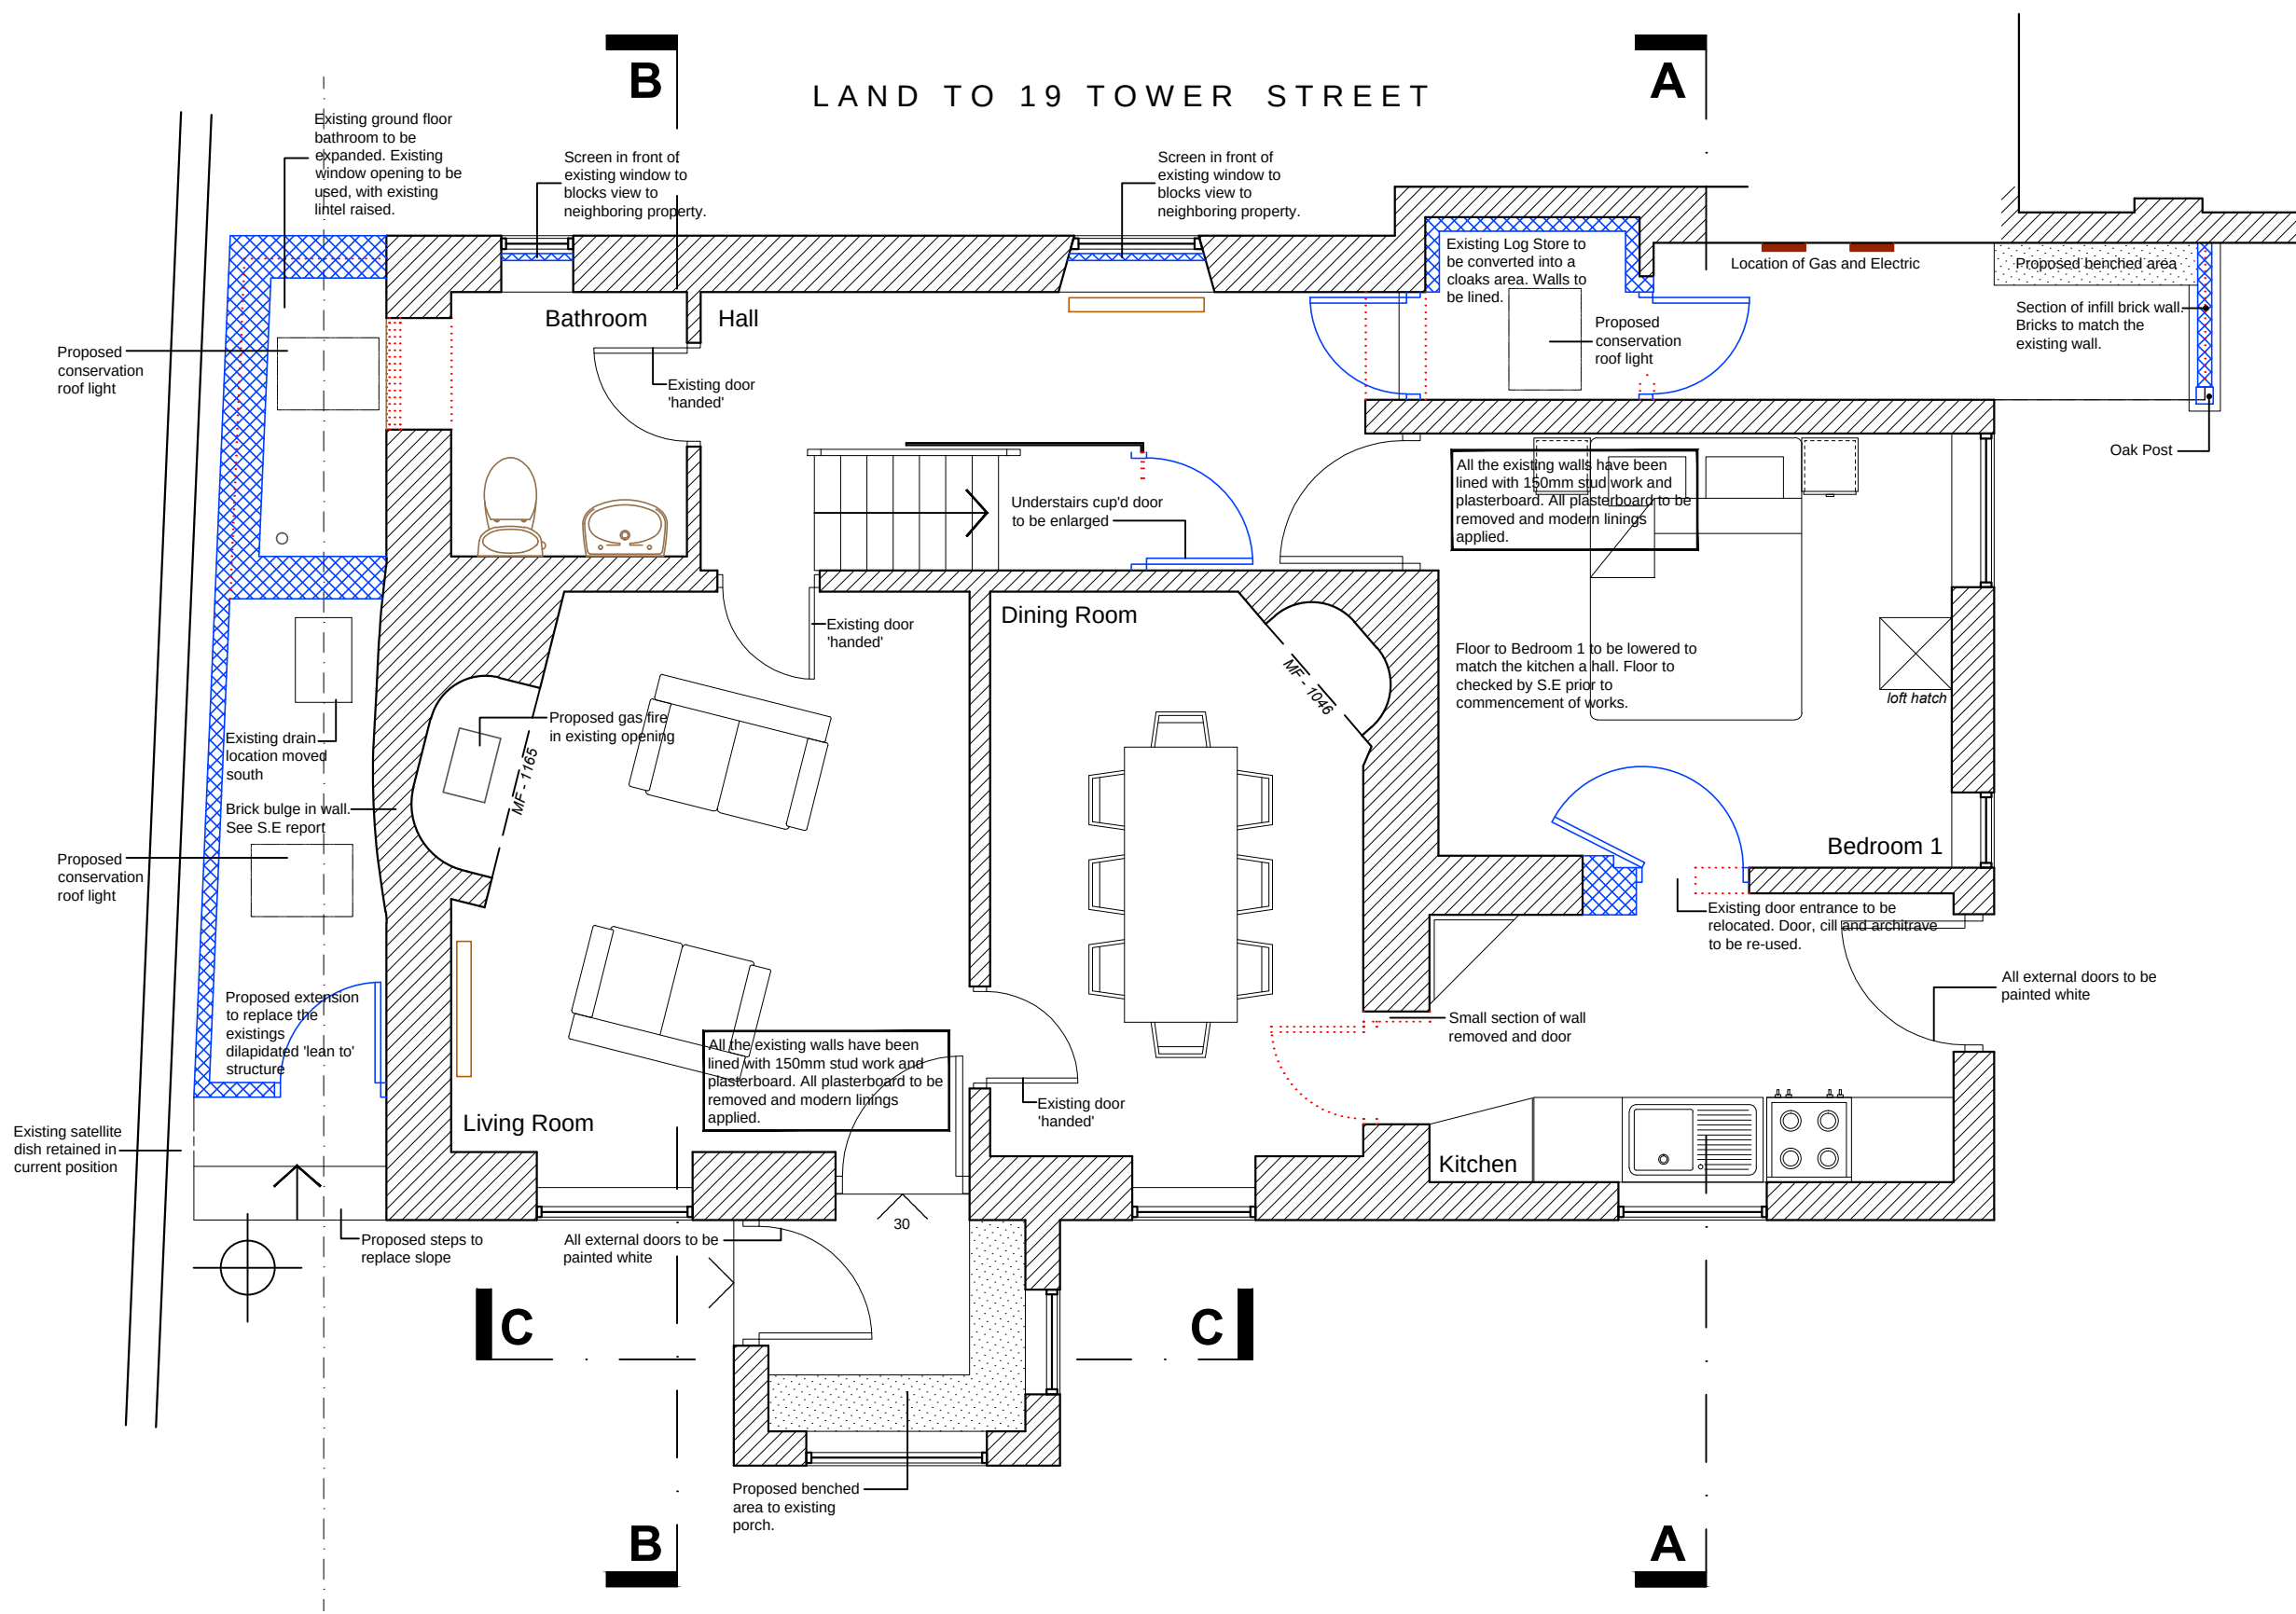

Proposed Ground Floor Plan @ 1:50

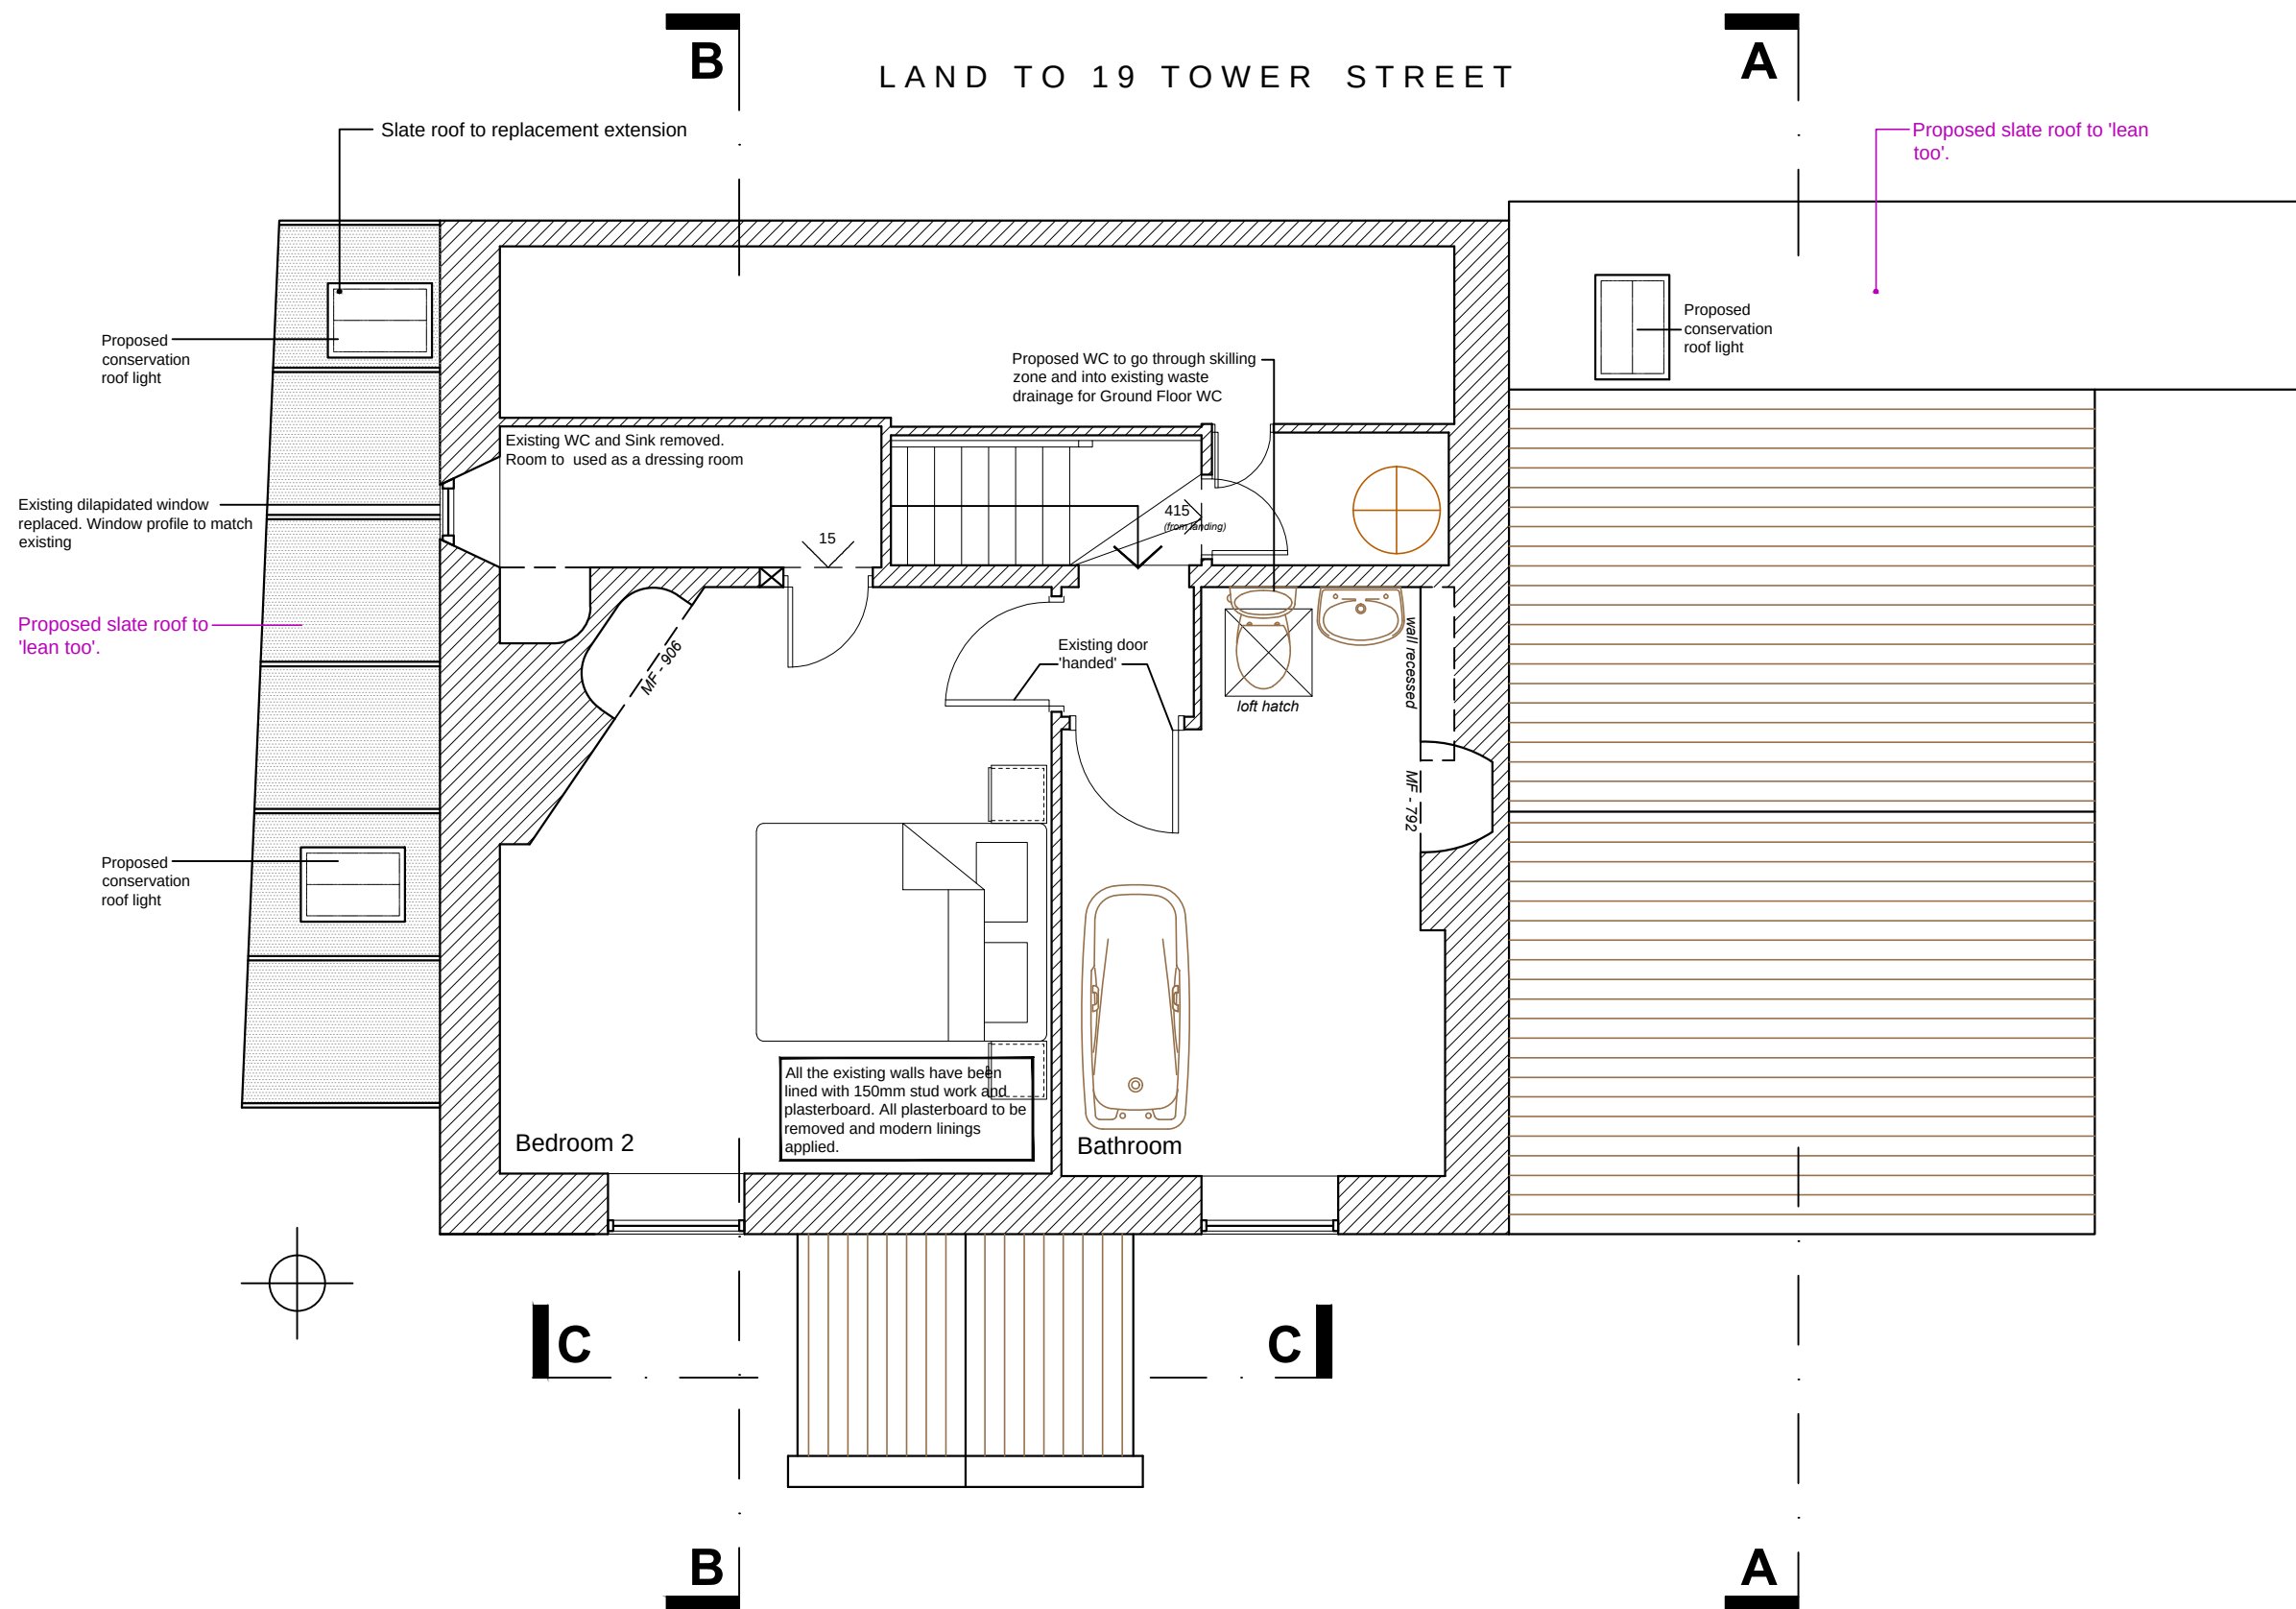

Proposed First Floor Plan @ 1:50

NOTES:
Dimensions to be checked on site before commencing work.
Any discrepancies shall be reported to the architect immediately.
Do not scale from these drawings except for planning purposes.
Use figured dimensions only.
Where applicable this drawing is to be read in conjunction with other consultants' drawings.
All drawings to be read in conjunction with specification and all other drawings including structural engineer and mechanical and electrical drawings / specification

A	28.5.15	Planning revisions	THGD
REV	DATE	AMENDMENT	DRAWN
hd architects 1 The Old Flour Mill, Emsworth, PO10 7BT 01243 370 715 www.hdarchitects.co.uk mail@hdarchitects.co.uk			
CLIENT			
PROJECT 23 Tower Street Emsworth			
DRAWING Proposed Drawings		SCALE as noted @A1	
DATE	Feb 2015	DRAWN	TD/TW
DRAWING NUMBER	14169-02	REVISION	A