




SUPERSEDED

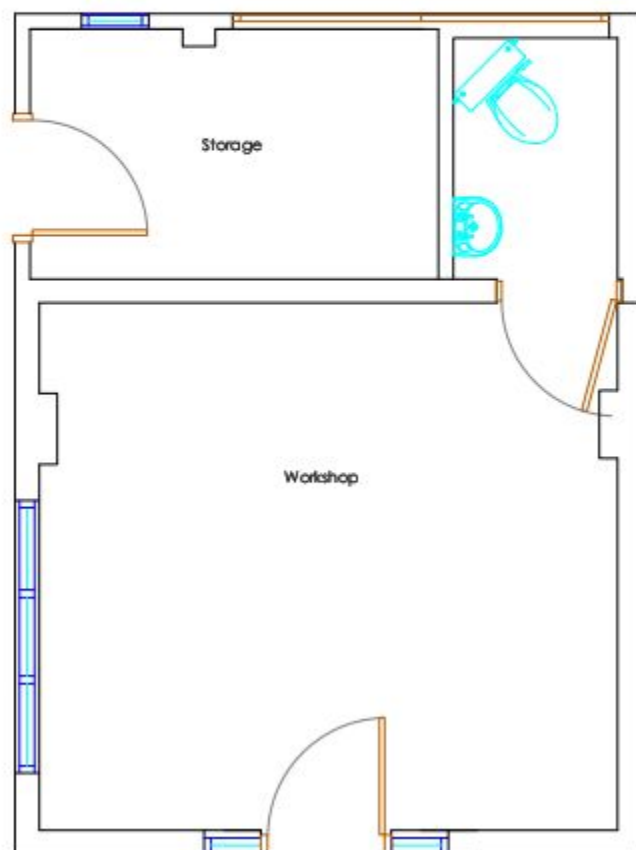


Existing Floor Plan

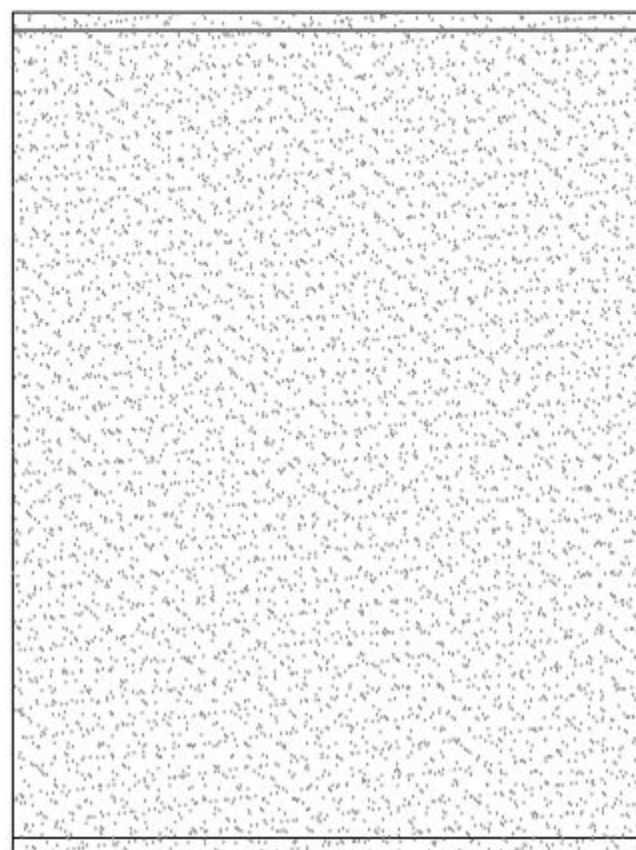

Existing Roof Plan

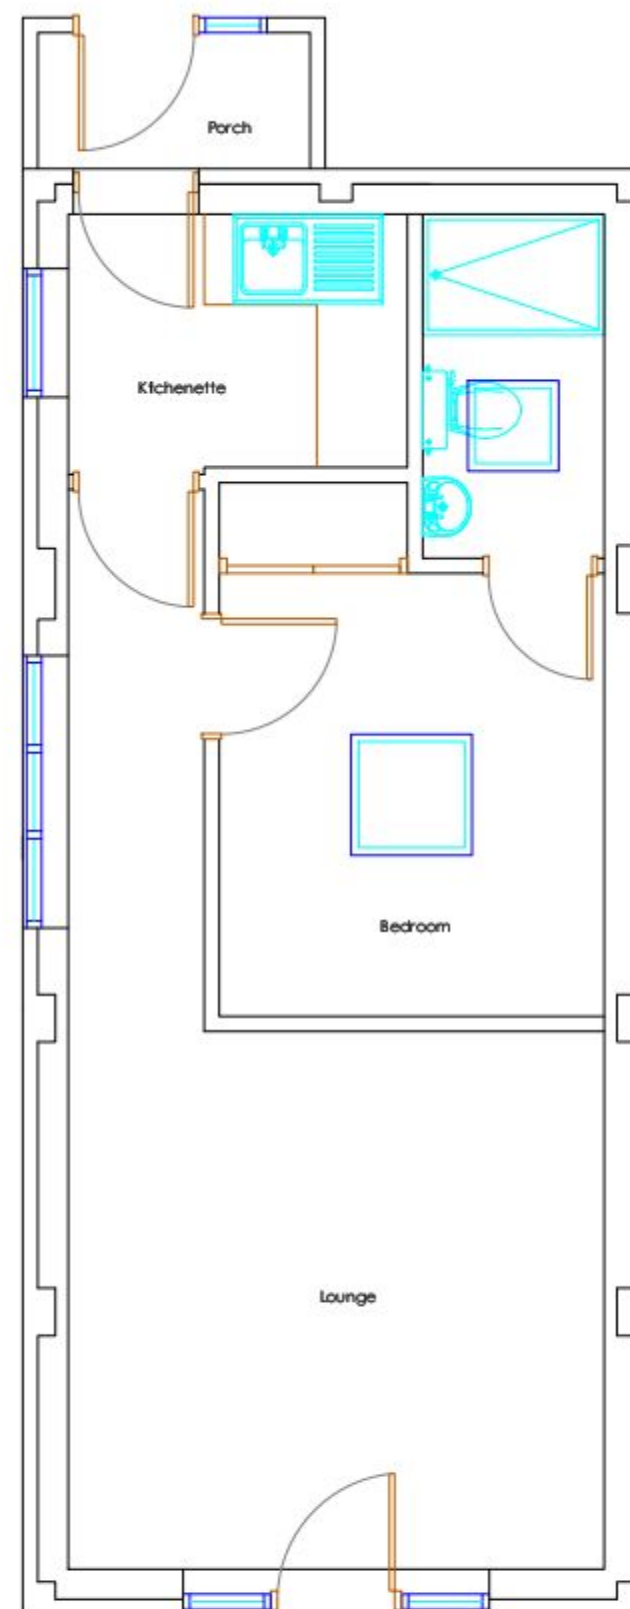

Proposed Floor Plan

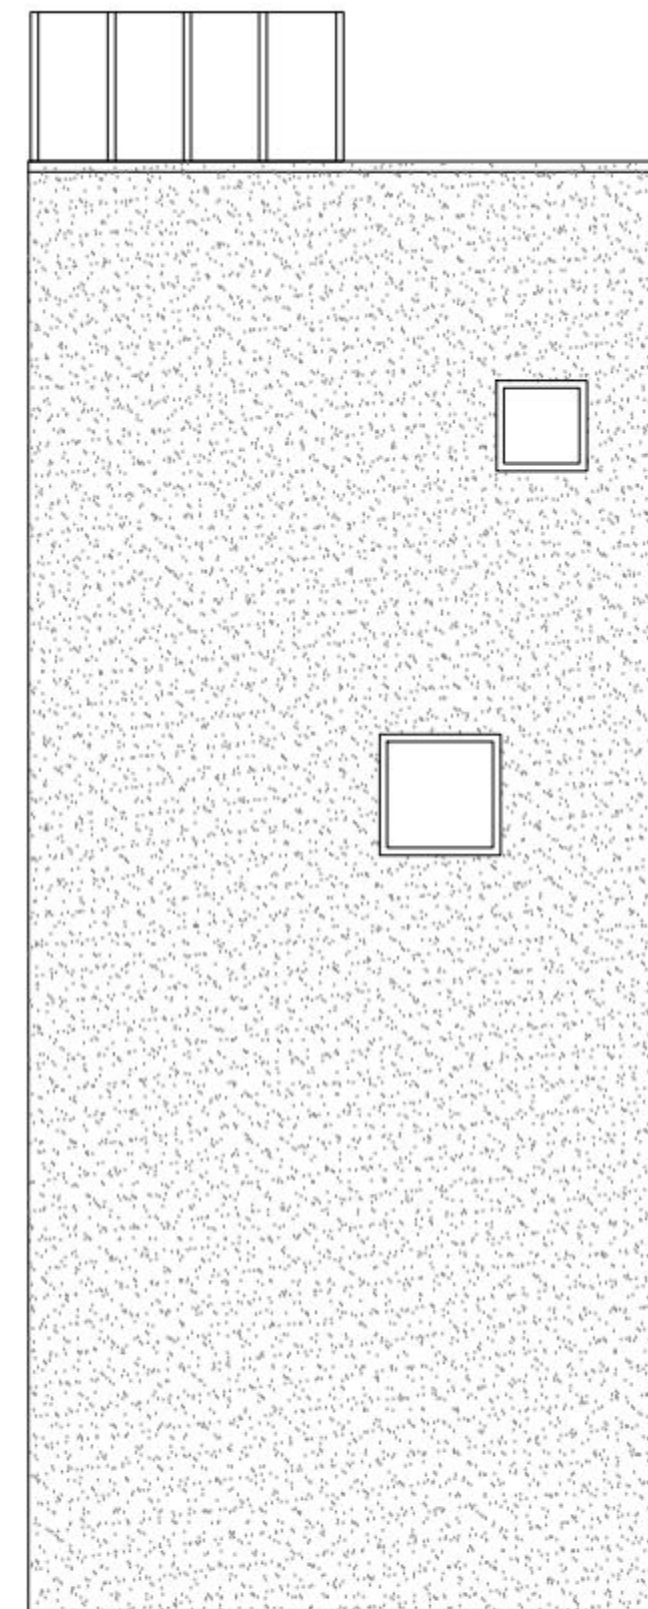

Proposed Roof Plan

Copyright is reserved by GBS Designs and is issued on the condition that it is not copied or disclosed by or to any unauthorised persons without prior consent in writing from GBS Designs.

All dimensions to be checked on site.

All structural elements to be specified by a suitably qualified structural engineer.

REV	DESCRIPTION	DRAWN	DATE
-	Initial design	GBS	03.07.14

Scale Bar



Drawing Ref
SHAR 01

Scale of A1
1:25

Date
3 JULY 2014

Drawn by
GBS

Drawing Title

Mr & Mrs P Sharman
Workshop conversion to
annexe at
33 The Brow
Widley
Hampshire PO7 5BY

