



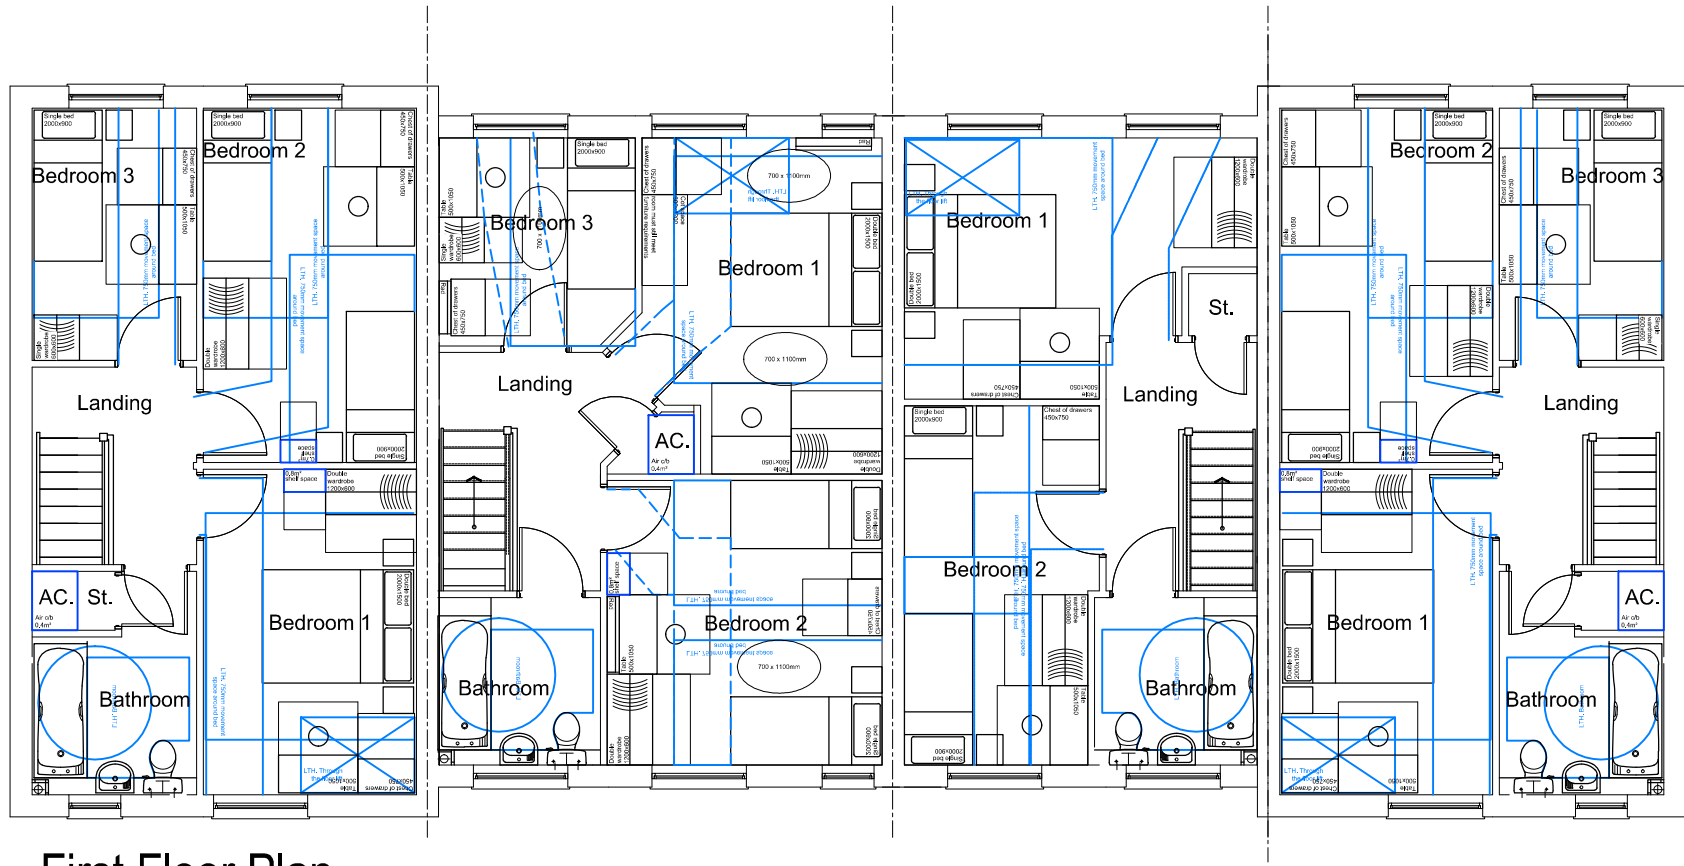

First Floor Plan

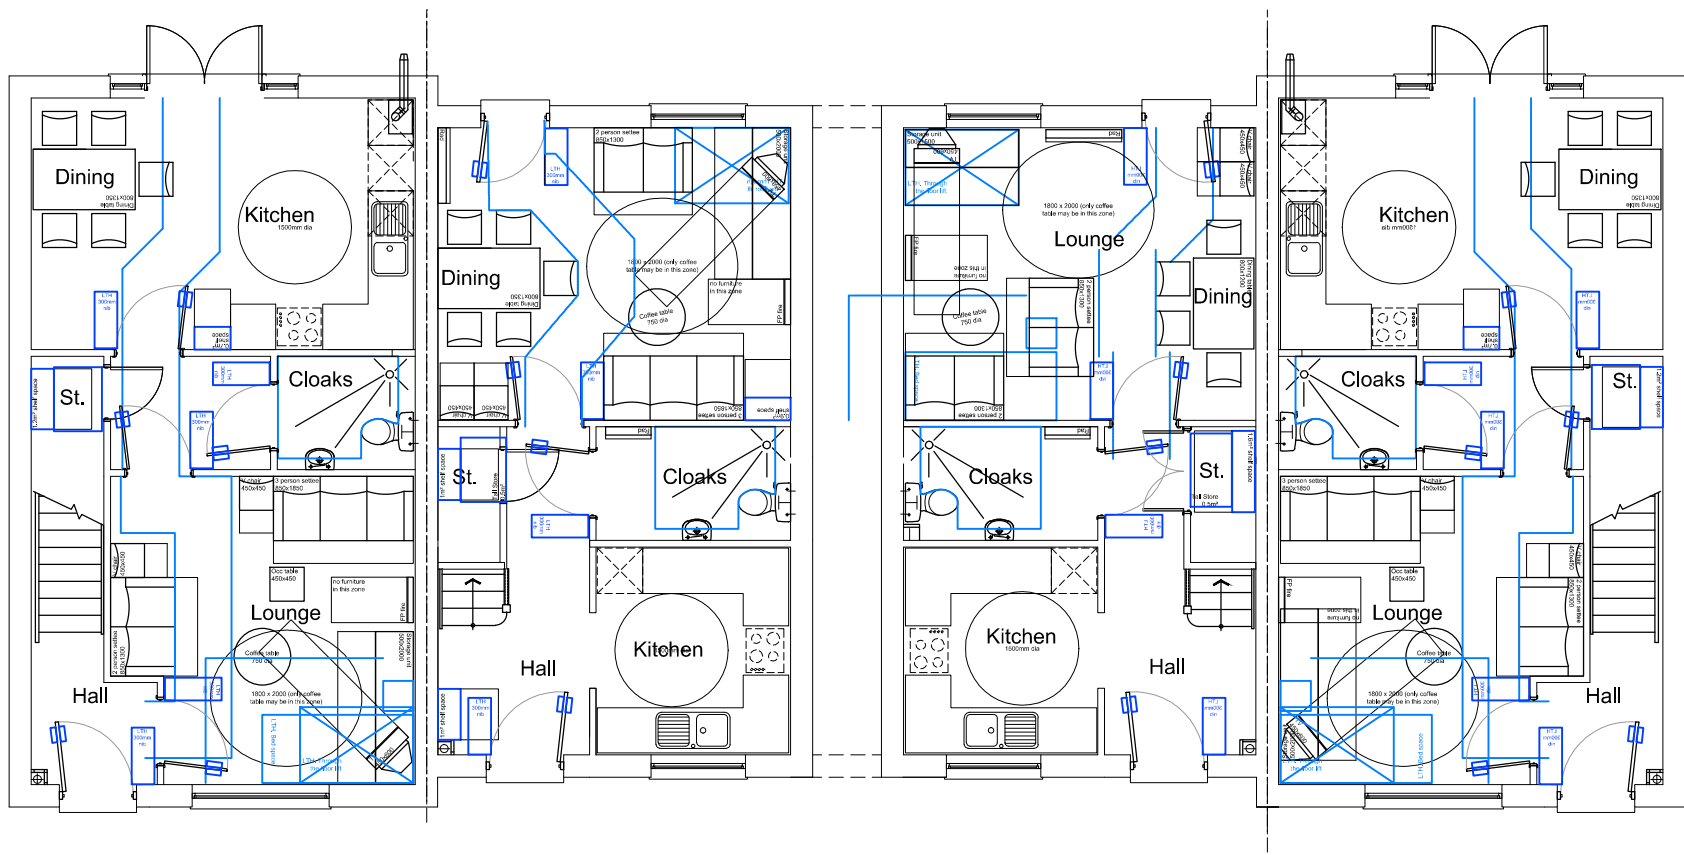

Ground Floor Plan

Housetype	<i>DART</i>	Variation	Housetype	<i>TAVY</i>	Variation	Housetype	<i>TAVY 3</i>	Variation			
Bedrooms	3	Persons	5	Bedrooms	2	Persons	4	Bedrooms	3	Persons	5
Sq.ft finish	977	Sq.m finish	90.8	Sq.ft finish	818	Sq.m finish	76.00	Sq.ft finish	924	Sq.m finish	85.88
Sq.ft structural	993	Sq.m structural	92.2	Sq.ft structural	832	Sq.m structural	77.30	Sq.ft structural	939	Sq.m structural	87.23



REV	DESCRIPTION	DATE	AUTH	CHK'D
A	Floorplans updated to be LTH compliant.	09.04.14	SJF	

NOTES

Permission is granted to scale from this drawing for the purpose of Local Authority Planning Approval only. In all other circumstances DO NOT scale from this drawing. Please contact this office for any additional information required.

Contractors, Sub Contractors and Suppliers are to check all relevant dimensions and levels of the site and building before commencing any shop drawings or building work. Any discrepancies should be recorded to the Architect.

Where applicable this drawing is to be read in conjunction with the Consultants' drawings.

This drawing is the copyright of Tetlow King Ltd ©. All rights reserved.

Ordnance Survey Data © Crown Copyright. All rights reserved. Licence No. 100007359 Plots would be built in the alternative of brick or render notwithstanding the 'illustrative' notation of elevational details on the plot layout.

PLANNING

TETLOW KING
ARCHITECTS - URBAN DESIGNERS - SUSTAINABILITY CONSULTANTS

Building 300, The Grange, Ramsey Road, Millthorpe, Ramsey, Hampshire, SO51 0PE
Tel: 01794 367700 Fax: 01794 515517 Web: www.tetlowking.co.uk

PROJECT

Berewood, Phase 2

Waterlooville

For: Redrow Homes (Southern)

DRAWING

Plots 146-149

Floor Plans

SCALE	DATE	AUTHOR	CHK'D
1:100 @ A3	Dec 2013	ND	
JOB NO.	DRAWING NO.	REV	
REDR130524	P146-149.p	A	