


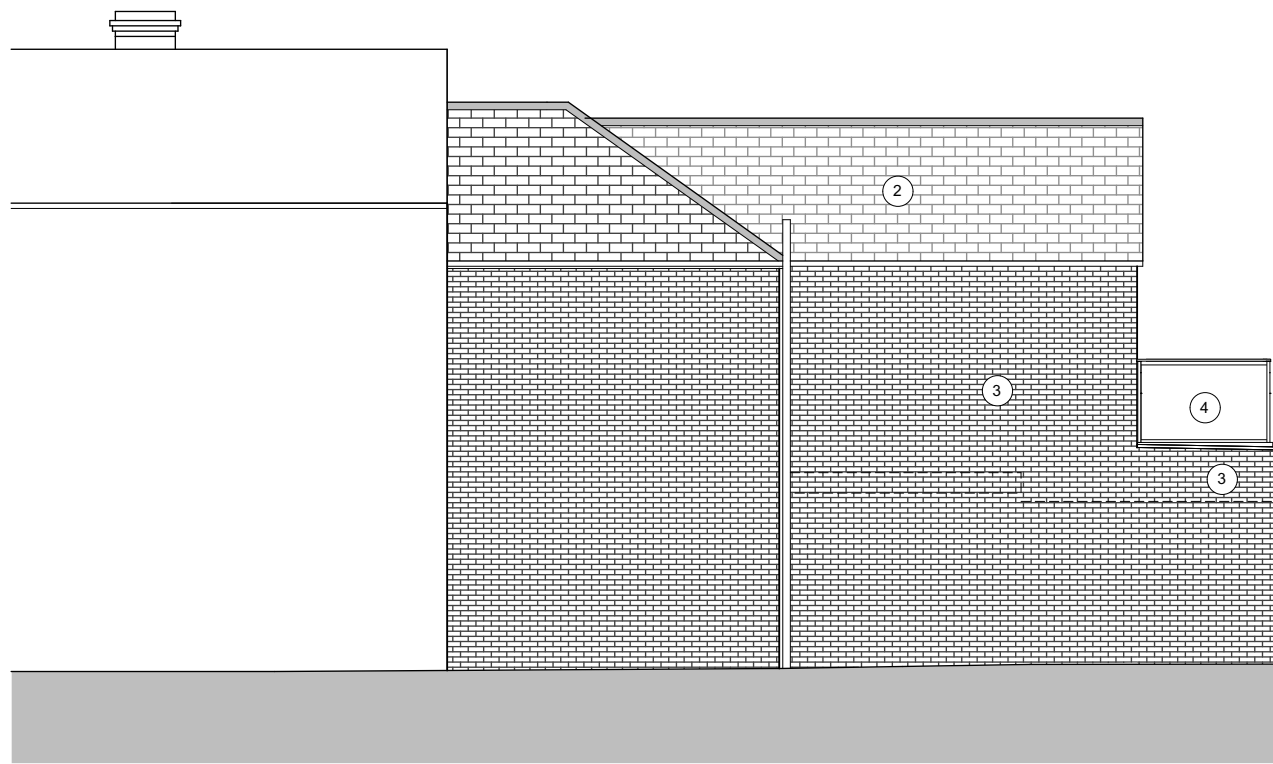

Proposed West Elevation 1:100



Proposed South Elevation 1:100

KEY

1. Proposed entrance door to flats
Painted timber frame - as existing
2. Proposed slate roof - As Existing
3. Facing brick
4. New glass balustrade proposed above flat
roof with timber handrail
5. Proposed rear extension
6. Aluminium frame windows and doors



Proposed North Elevation 1:100



Proposed East Elevation 1:100

revisions & notes:

project: Mr I Cockram
Six Bells Public House
North Street
Havant

drawing name: Proposed Elevations

status: PLANNING
date: May 2015
scale: 1:100 @A1
drawn: RS

pwparchitects
61 South Street, Havant, Hampshire PO9 1BZ
t: 023 9248 2494 f: 023 9248 1152
e: design@pwp-architects.com w: www.pwp-architects.com
Project No. **5245** drawing No. **1310** rev

0 100mm @A1

Note: All dimensions to be checked on site by the contractor before fabrication and erection. Figured dimensions to be taken in preference to scaled dimensions. This drawing is the copyright of the architects and must not be reproduced or used without their express consent, except for the purposes of a planning application. Electronic issue of this drawing to be confirmed by paper hard copy only.